


Site of Proposed bar (605 metres square)
* Bin storage *

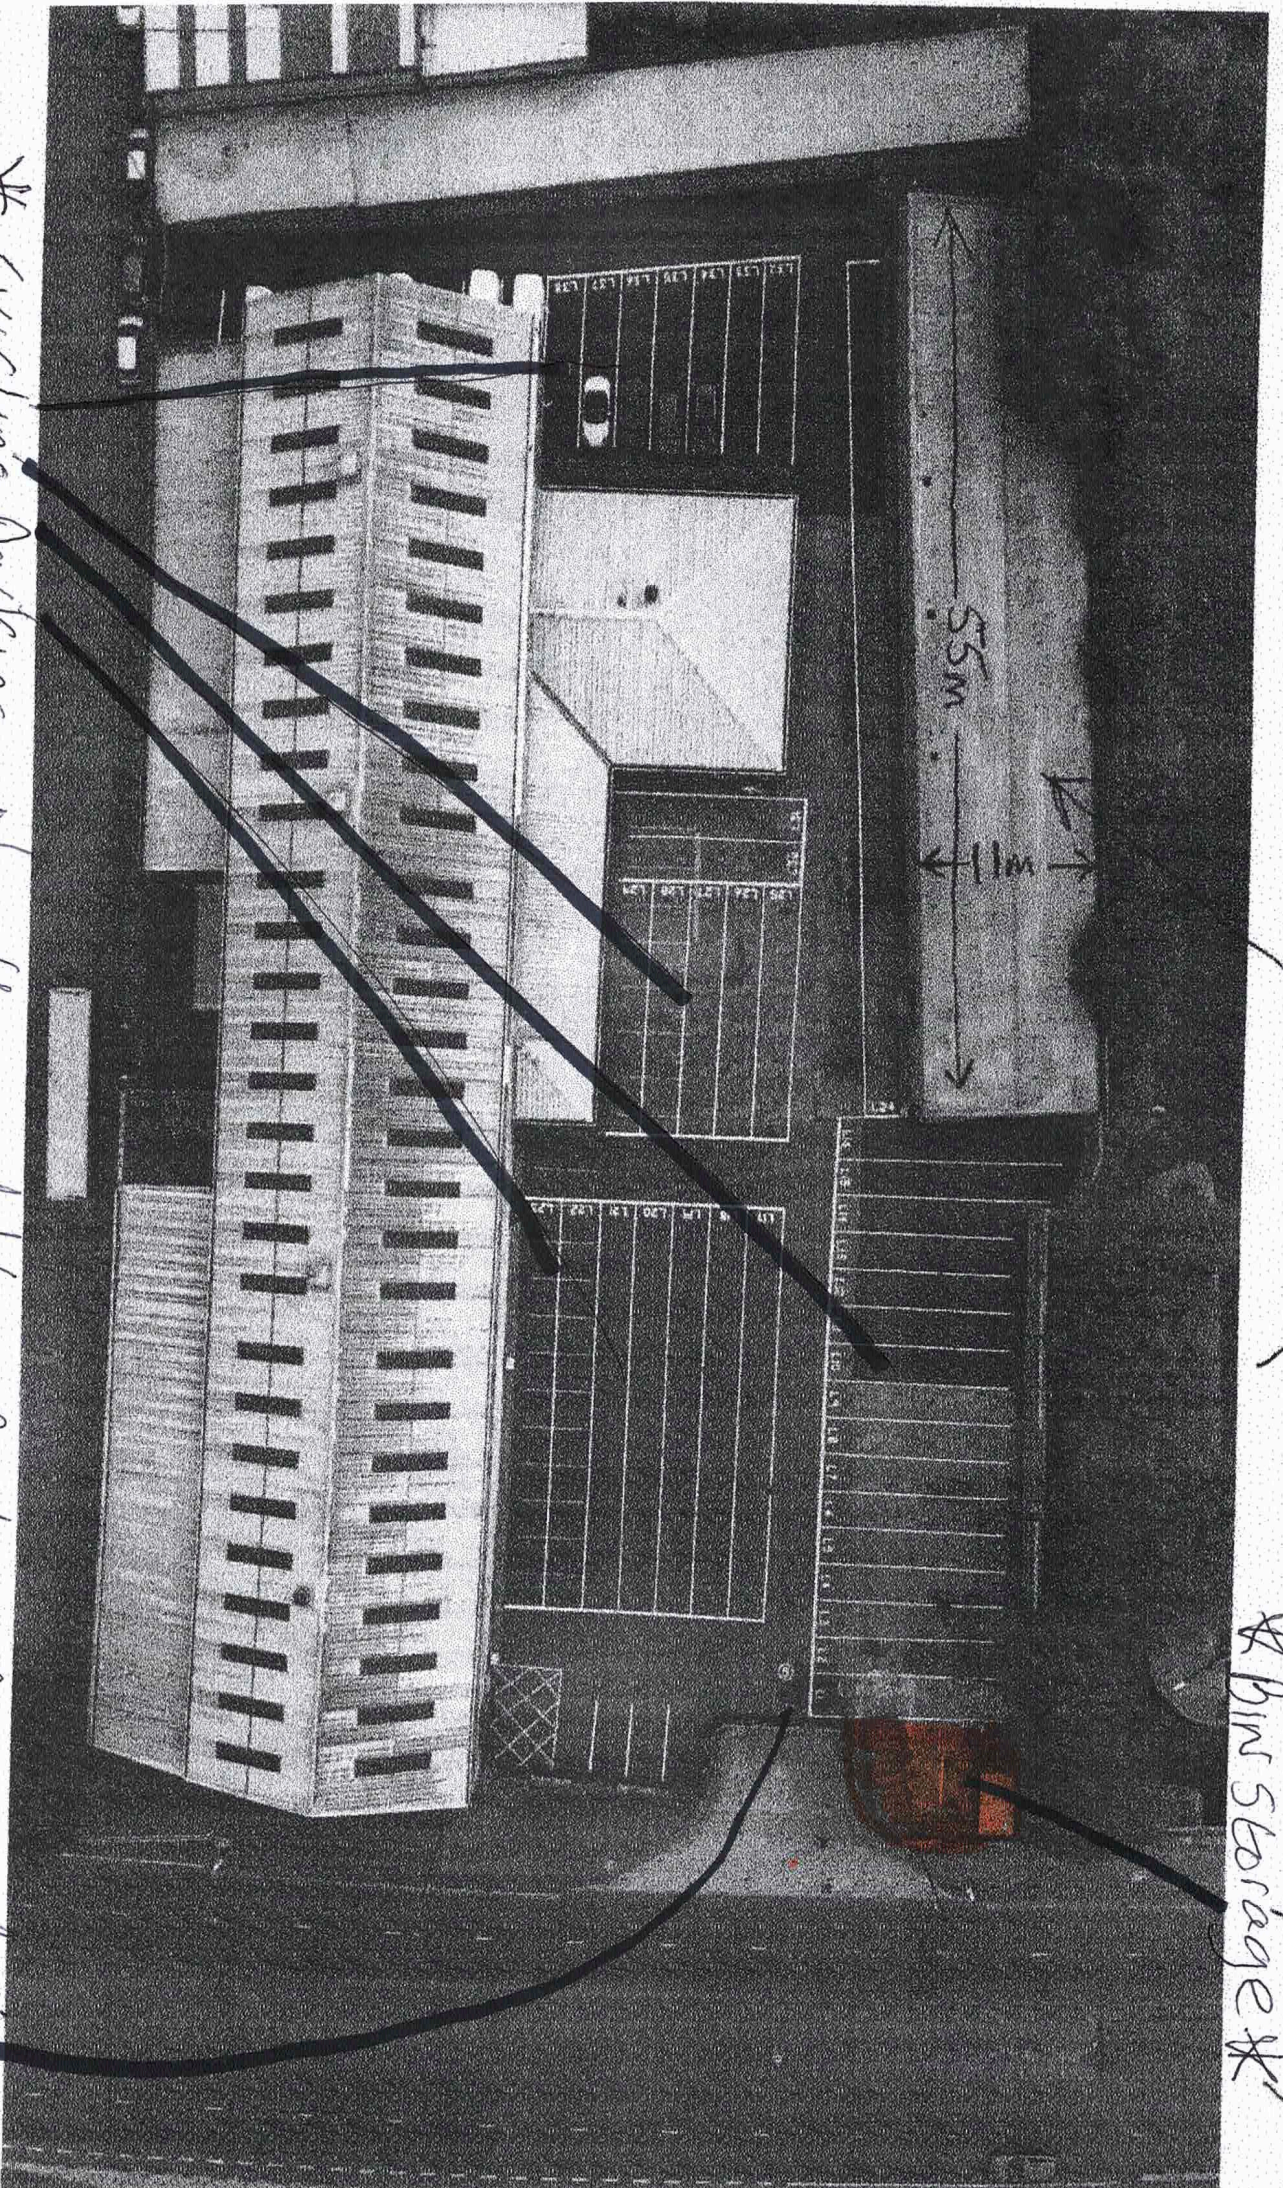

* Existing parking - No other addition parking proposed *

* Gated entrance *