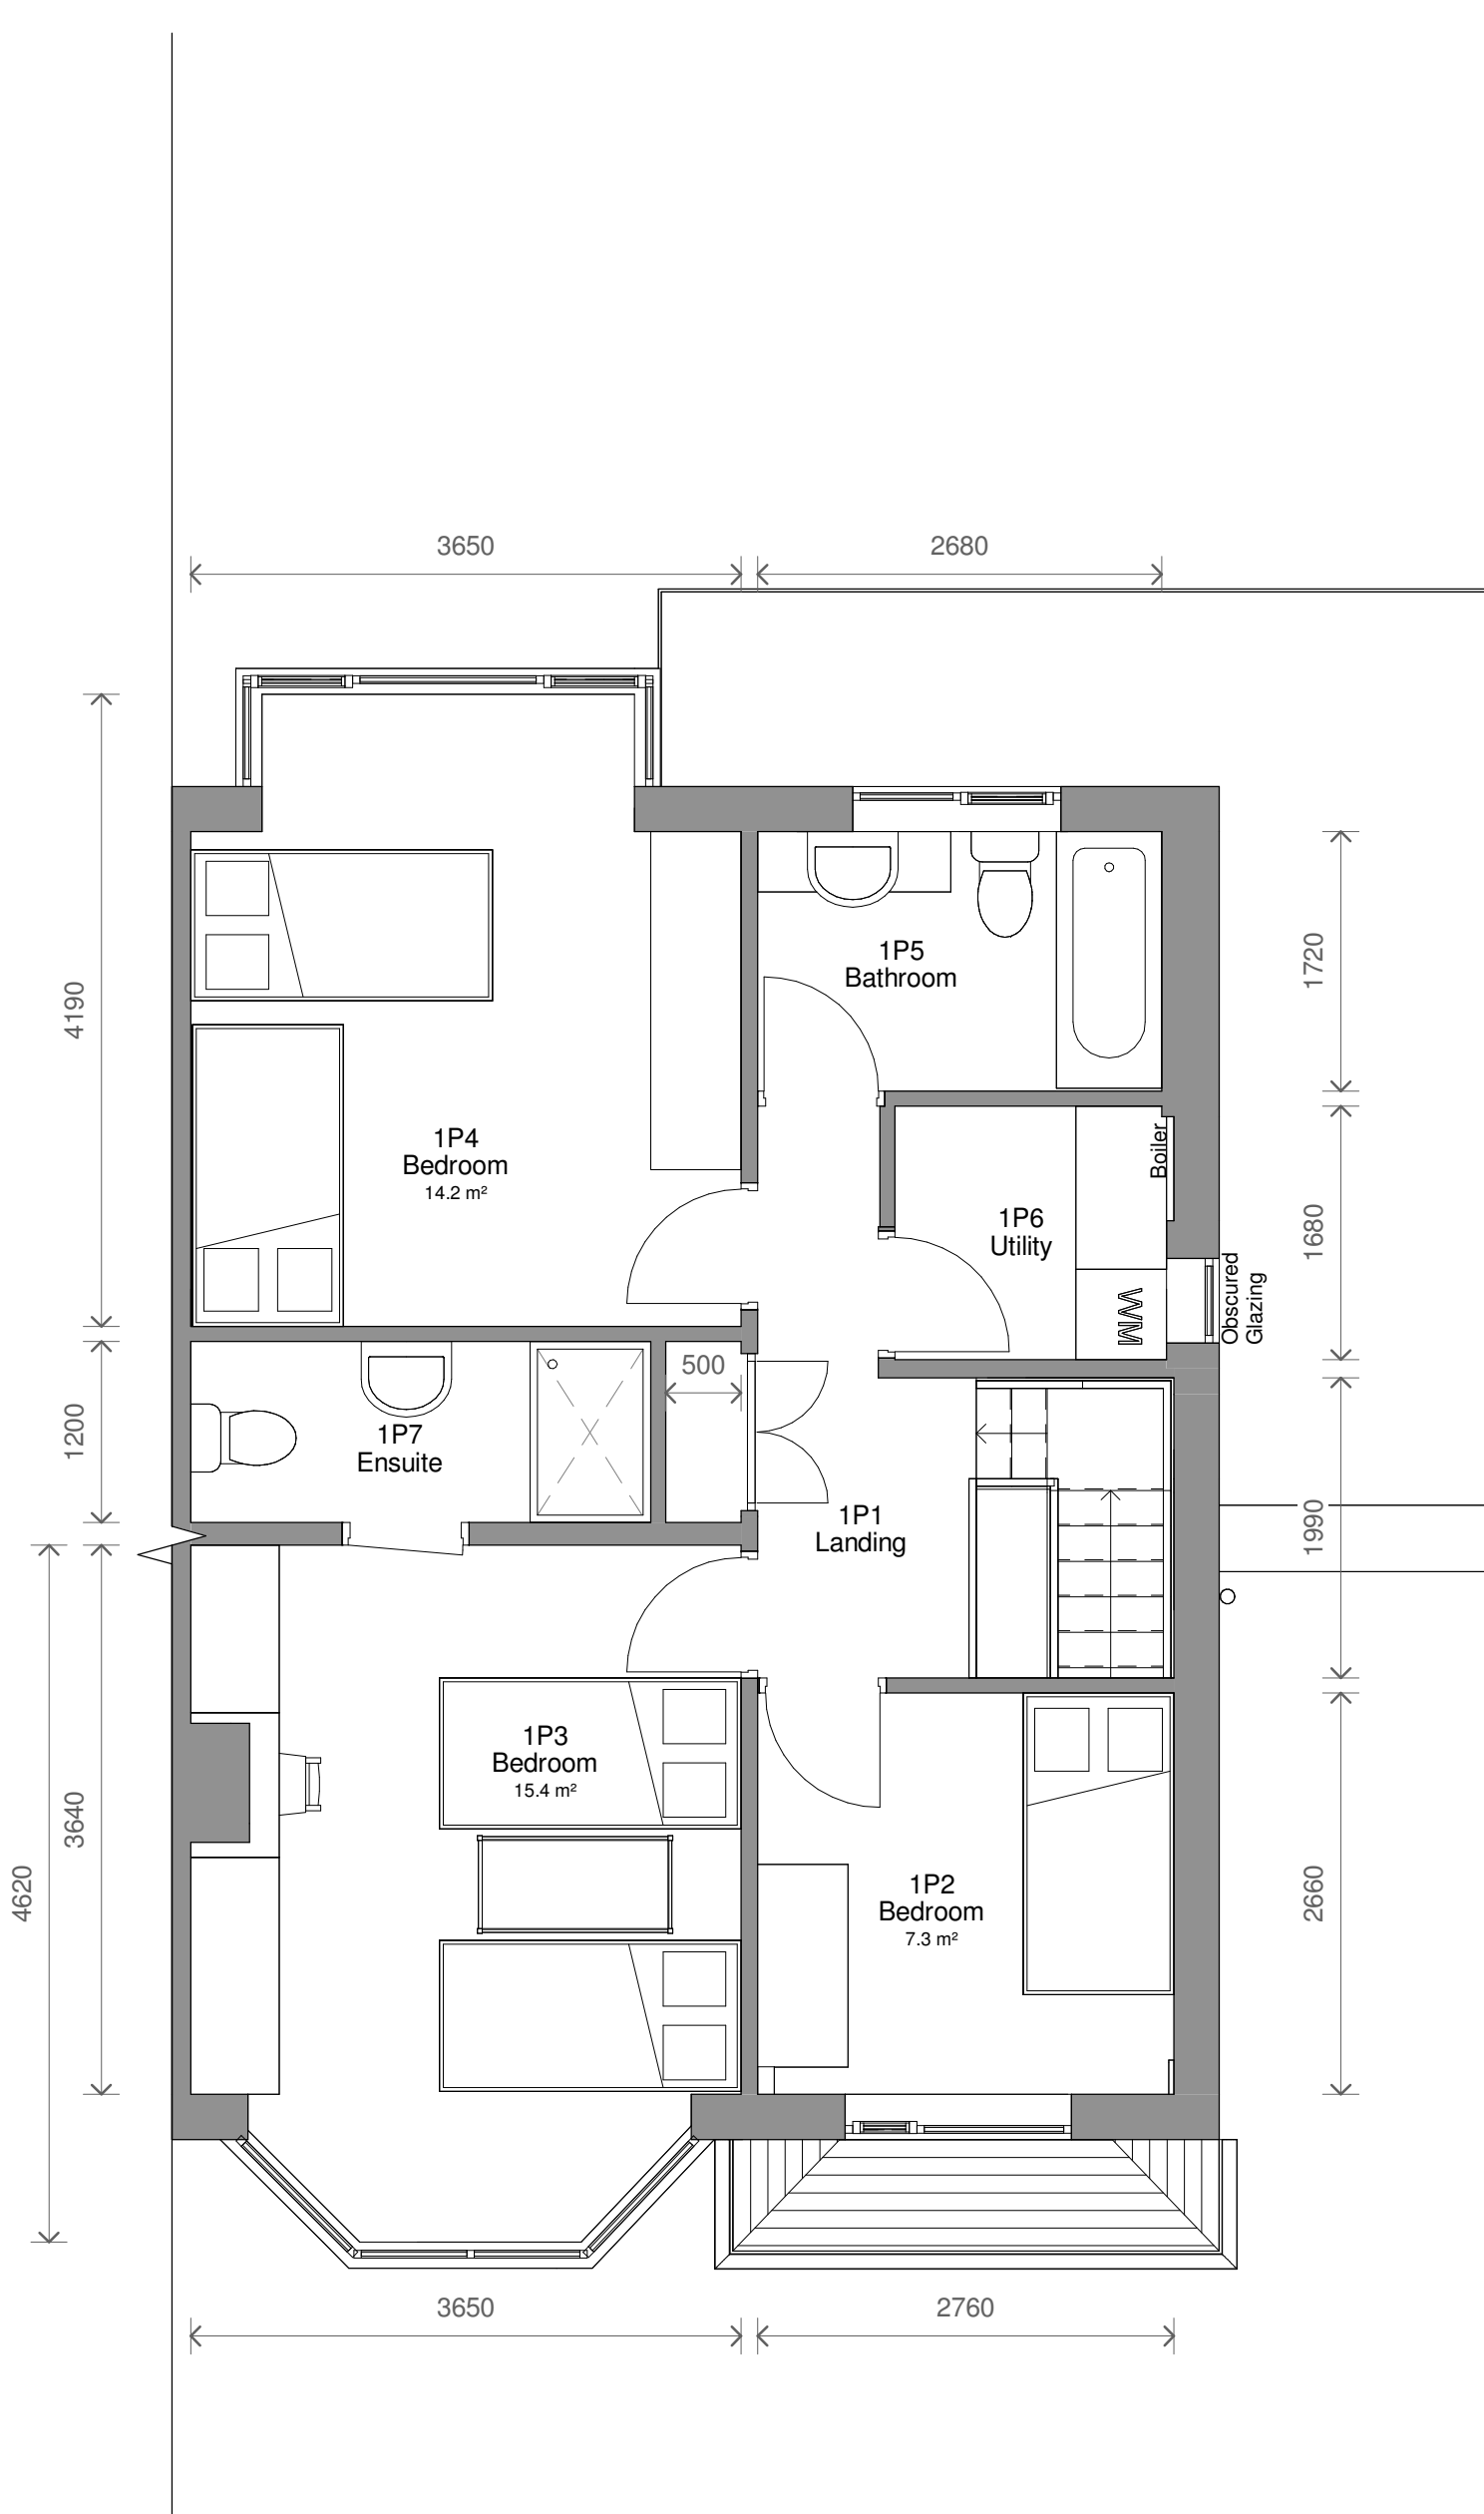
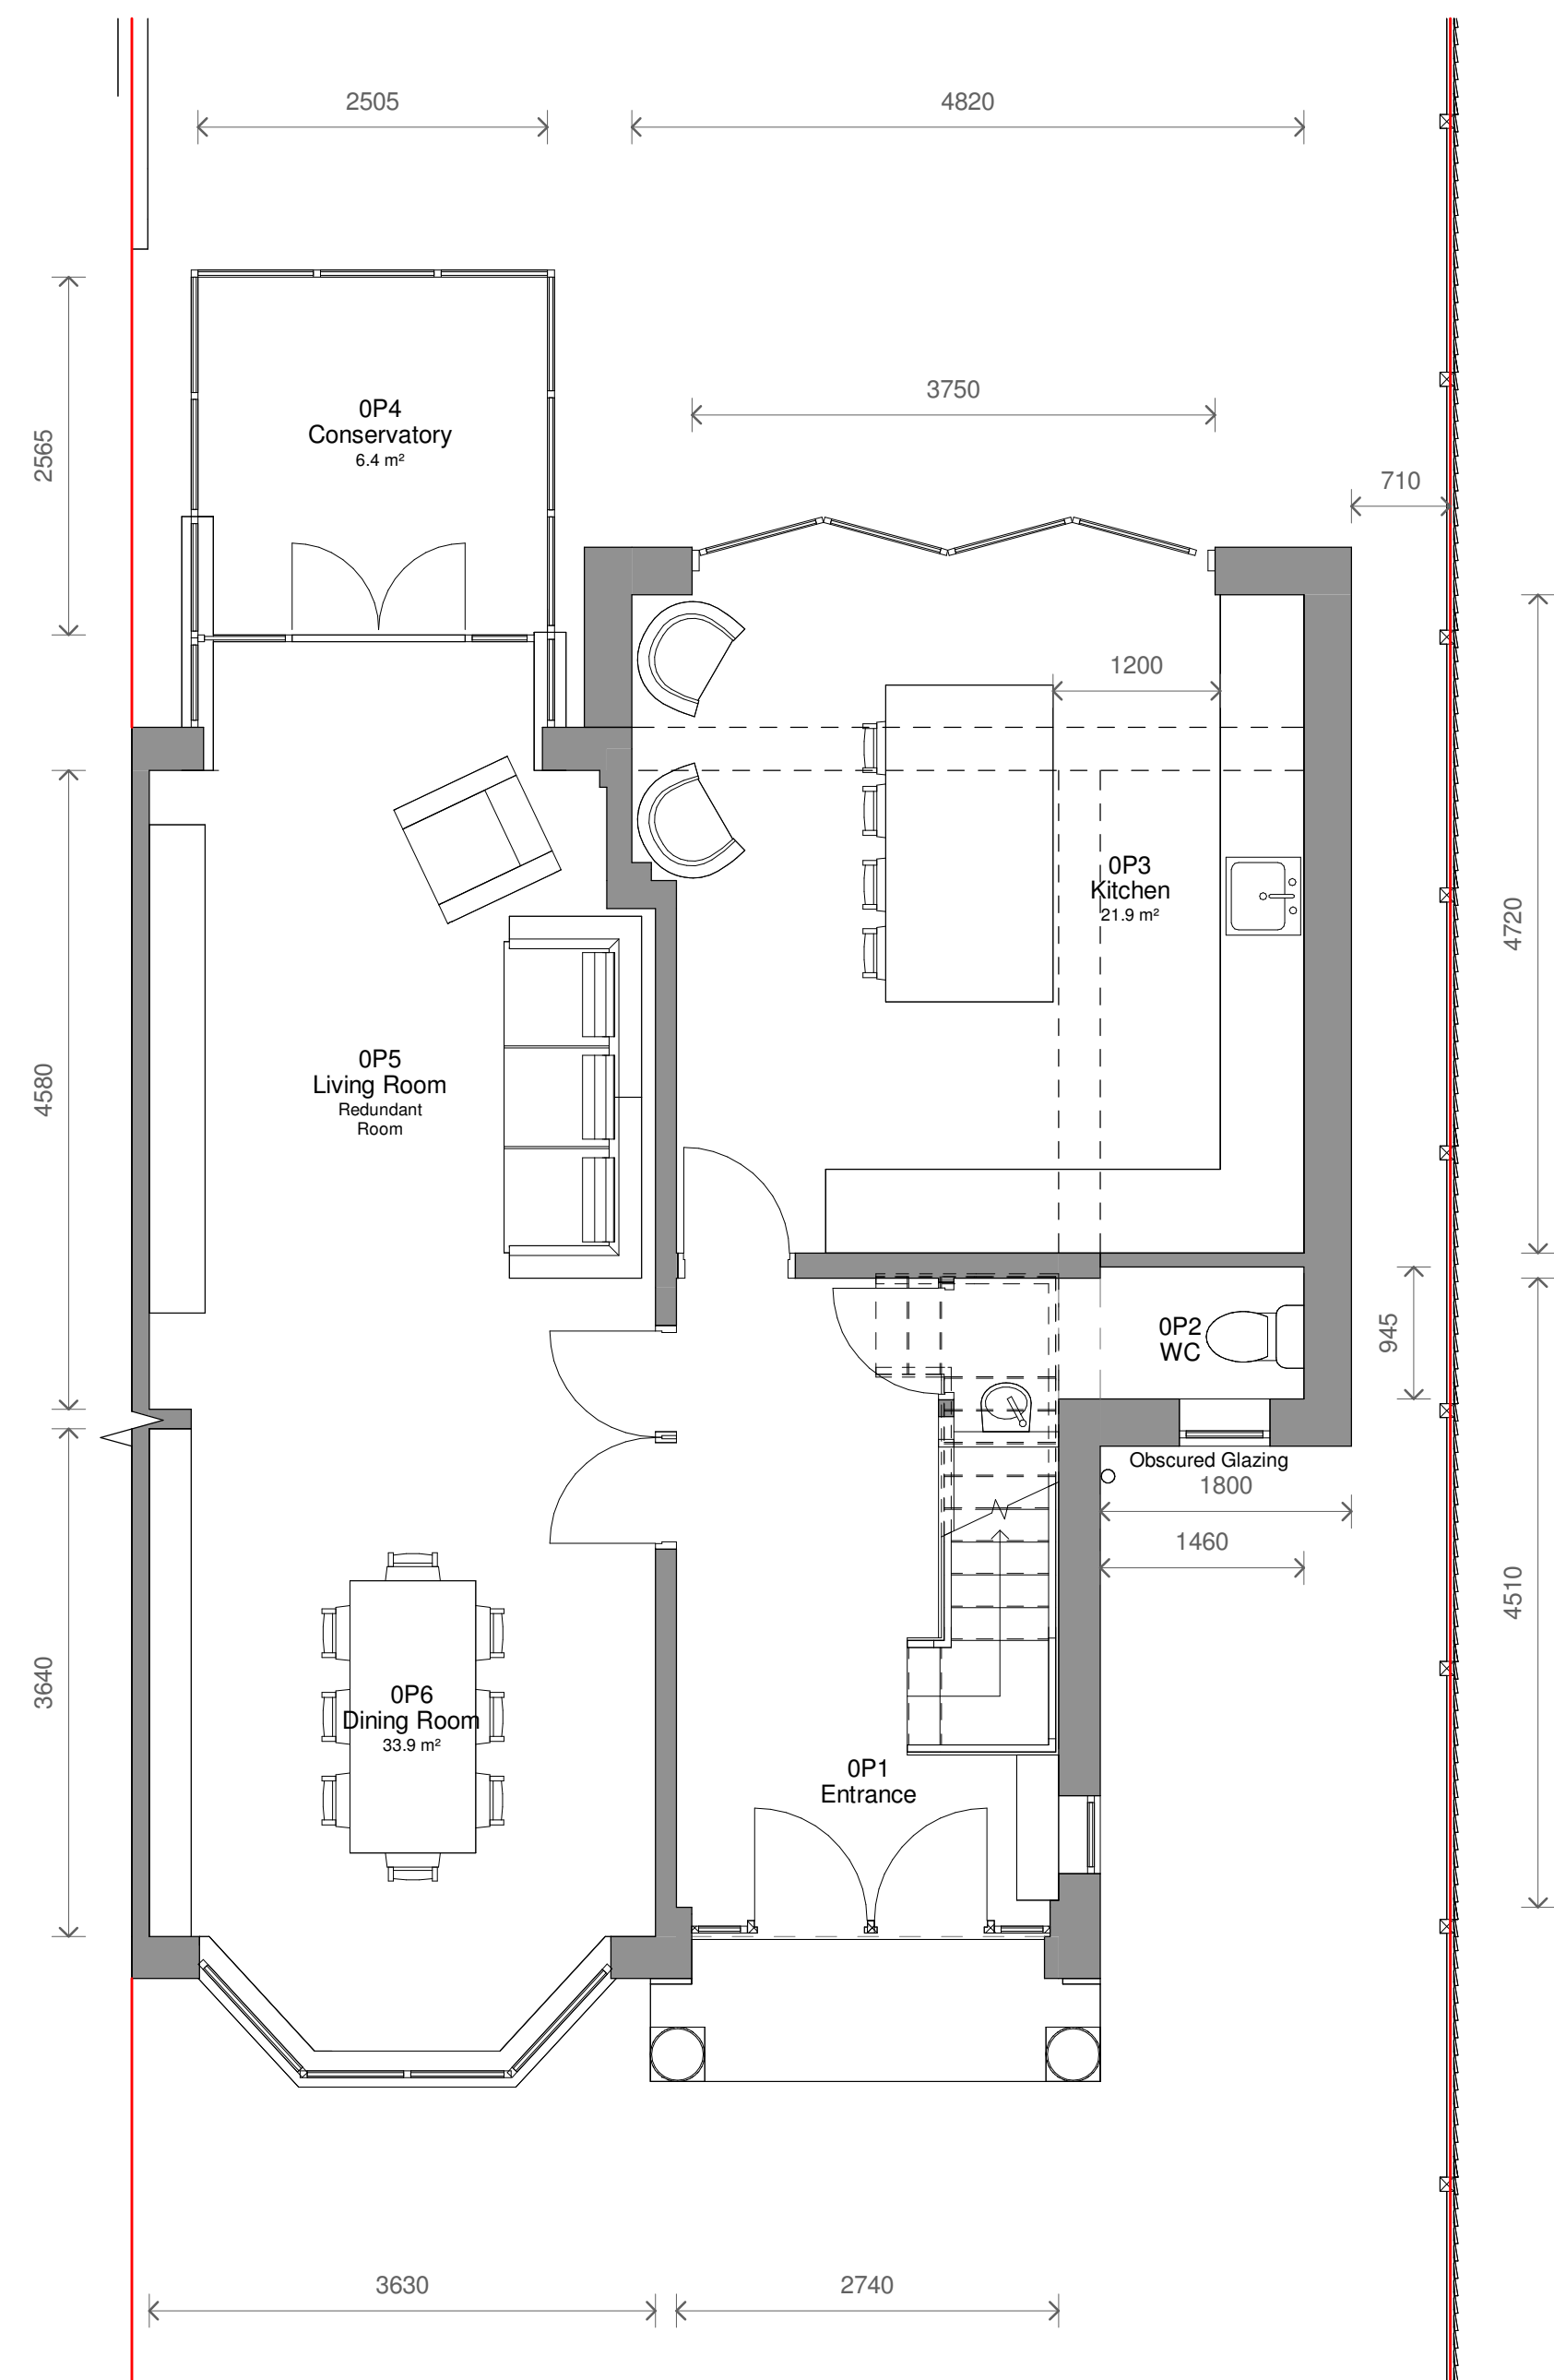
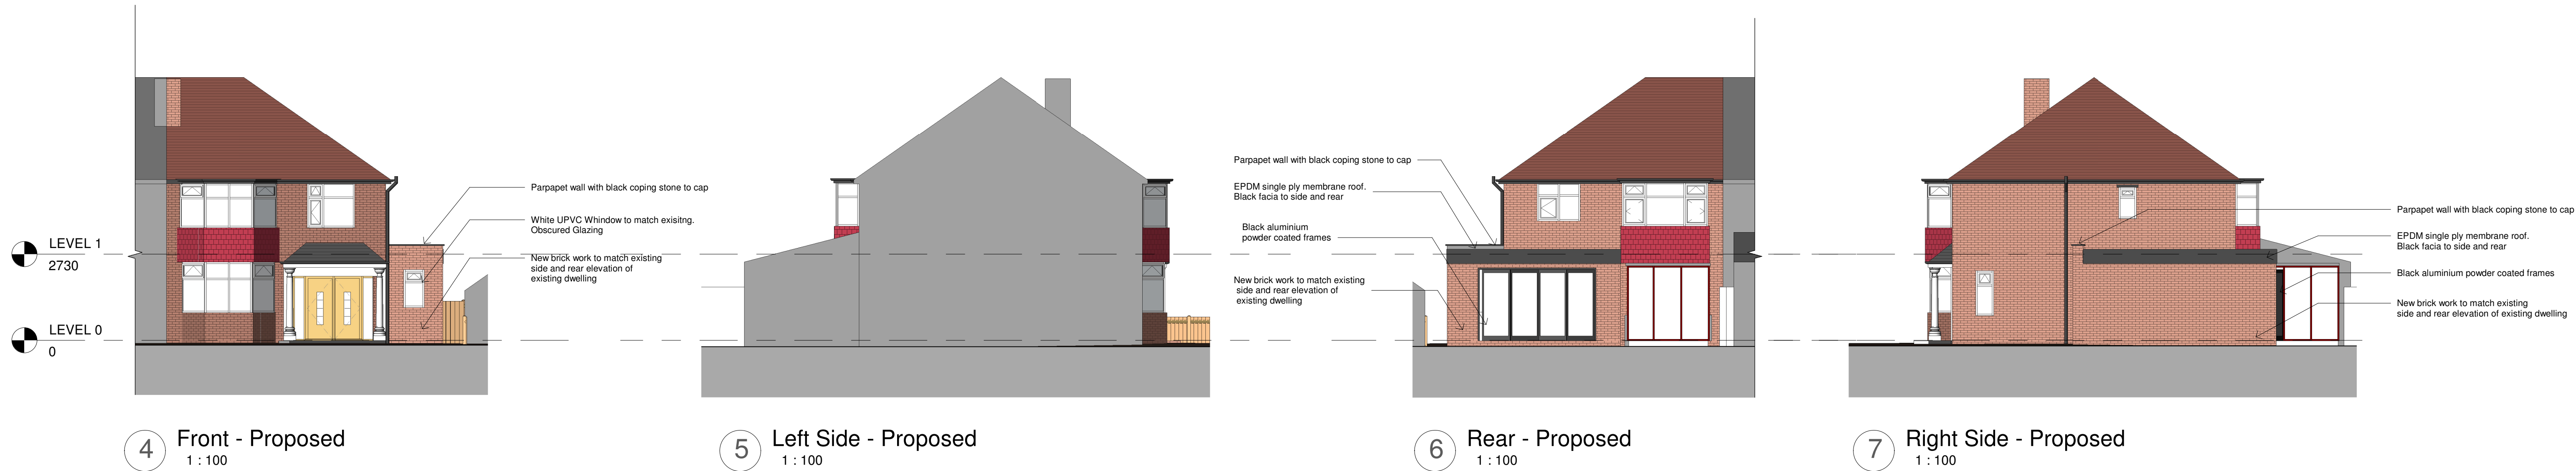


3	Materials List	28/10/2024	CB
2	Flat Roof	14/10/2024	CB
1	Revised Design	19/09/2024	JB
No.	Description	Date	Initial

PROJECT			
15 Wilton Road, Crumpsall			
TITLE			
Proposed Plans and Elevations			
STATUS			
DESIGN			
DRAWN BY		DATE	SCALE (@ A1)
CB		24/07/2024	As indicated
PROJECT NUMBER		DRAWING NUMBER	REV
GSS24096.4		003	3
GOLD SKETCH			
S T U D I O S		www.goldsketch.co.uk info@goldsketch.co.uk 0161 792 9595	
NOTES			
© COPYRIGHT ALL RIGHTS RESERVED.			
NO PART OF THIS DRAWING IS TO BE REPRODUCED WITHOUT WRITTEN CONSENT.			
DRAWING TO BE USED FOR THE STATUS INDICATED ONLY.			
ANY DISCREPANCIES TO BE REPORTED TO THE DESIGNER PRIOR TO THE COMMENCEMENT OF ANY WORK.			
ALL WORK AND MATERIALS TO BE IN ACCORDANCE WITH CURRENT STATUTORY LEGISLATION, RELEVANT CODES OF PRACTICE AND BRITISH STANDARDS.			
ALL DIMENSIONS ON THIS DRAWING ARE IN MILLIMETRES (UNLESS OTHERWISE STATED).			