
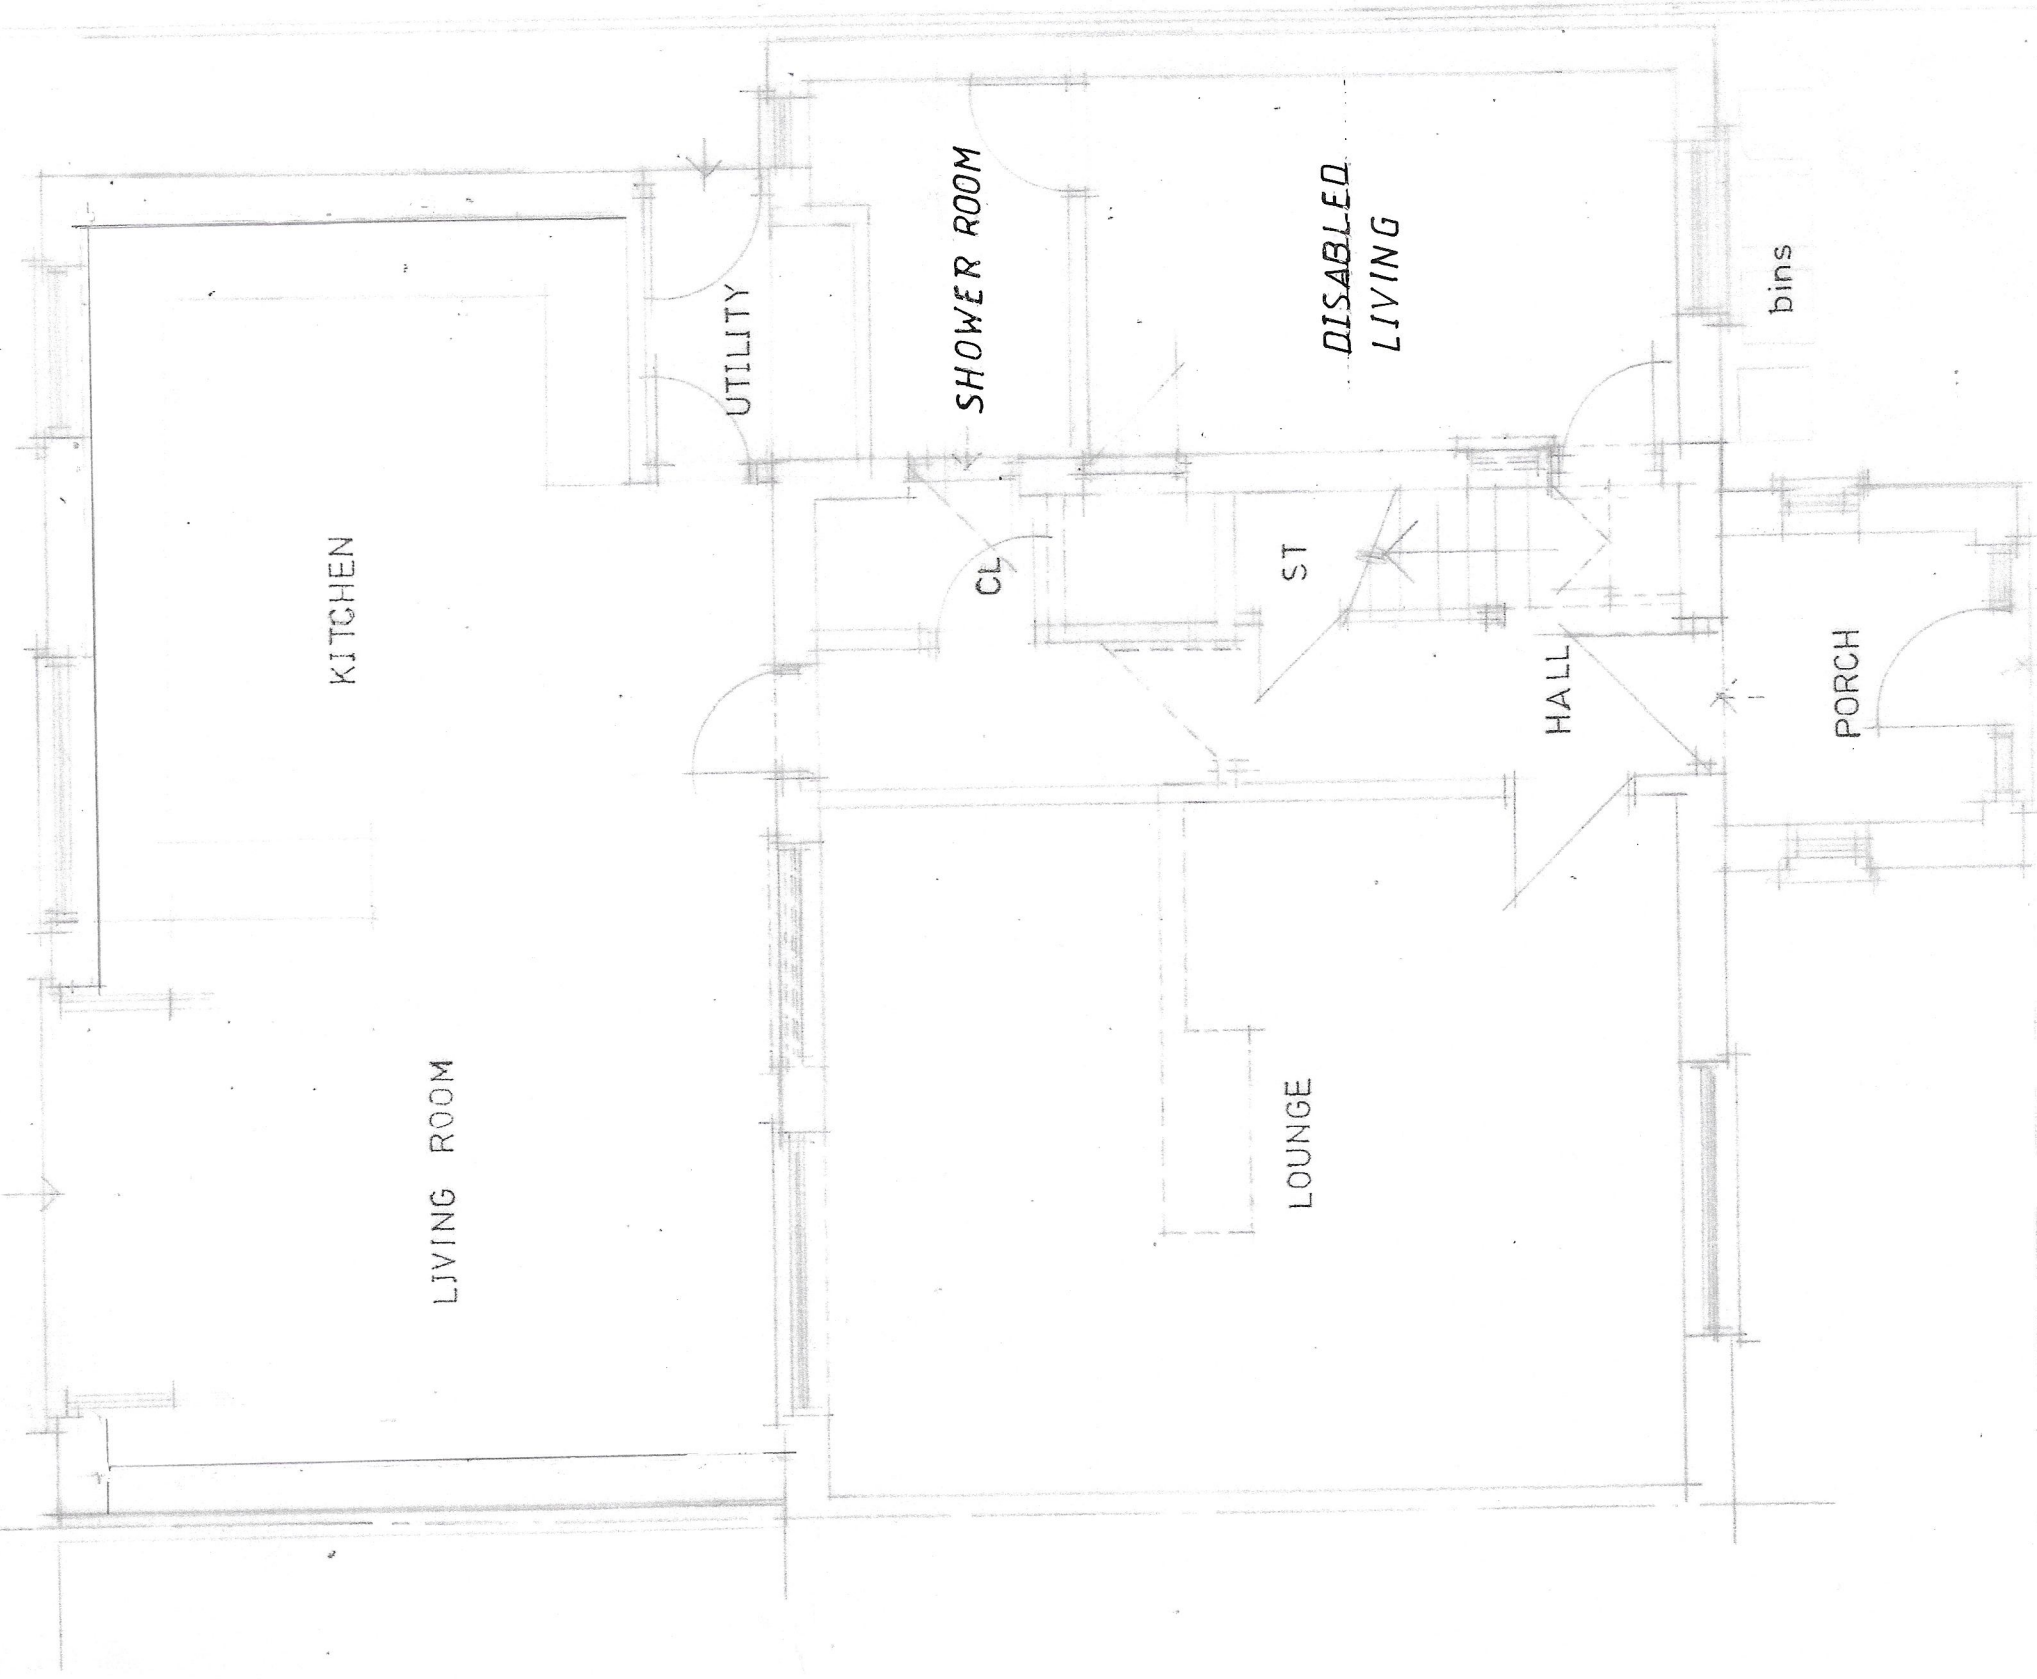


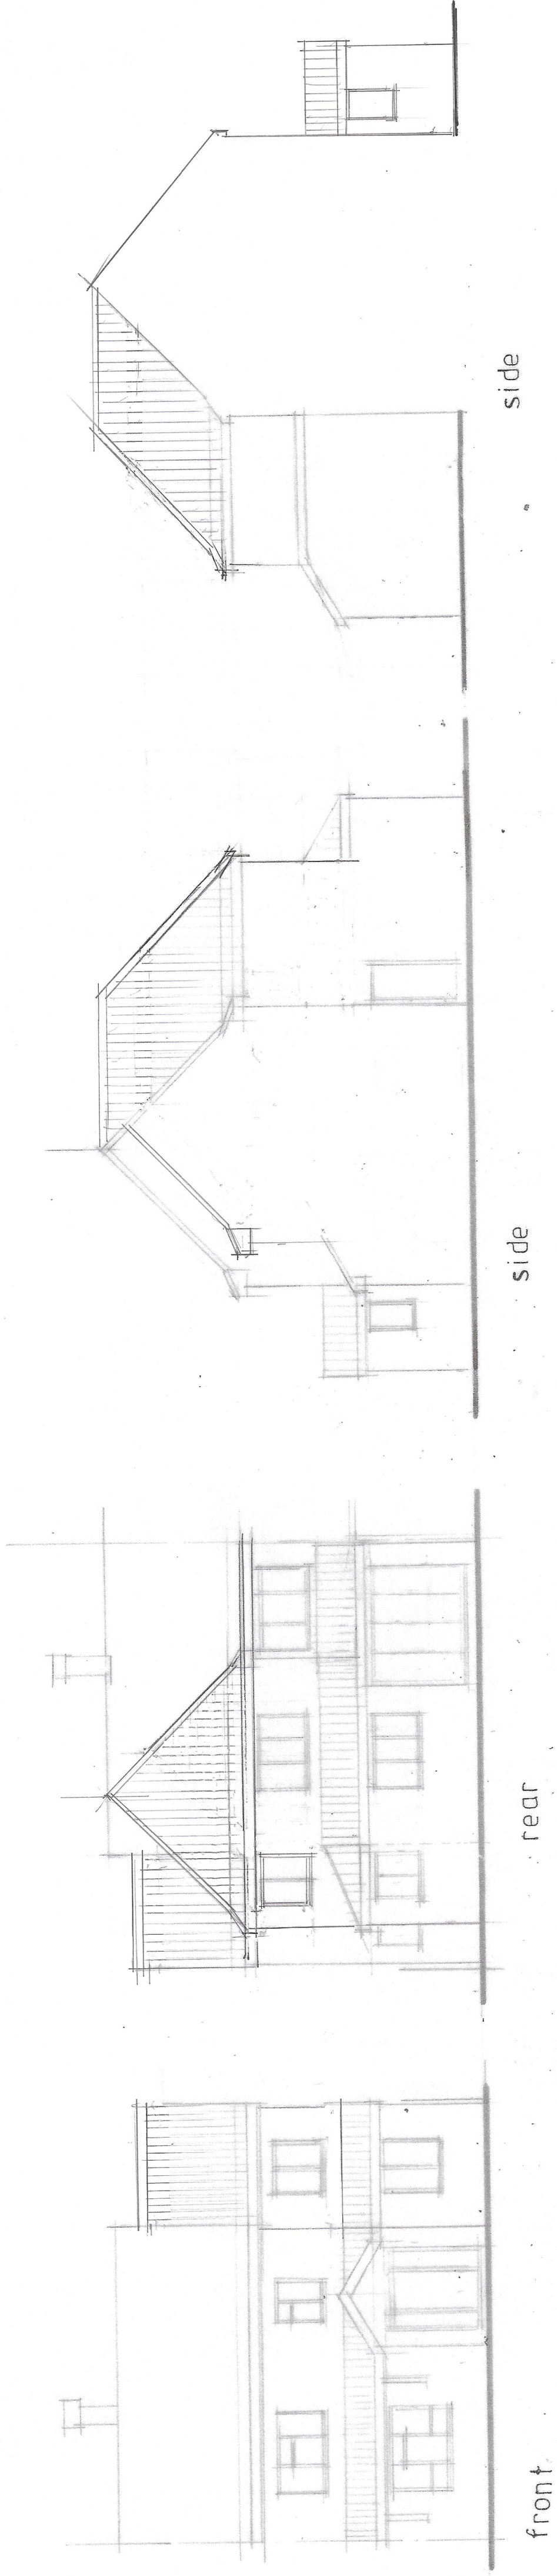

CLIENT	MR S ALLI	70 CLARENCE ROAD	MANCHESTER M13 0YE					
JOB TITLE	PROPOSED EXTENSIONS AND ALTERATIONS							
DRG. TITLE	PLANS AND ELEVATIONS AS PROPOSED							
HOLBOROW + ORMESHER <i>Limited</i>		architectural & interior design						
15 OVERTON CLOSE MIDDLEWICH CHESHIRE CW10 0PZ		phone: 07770 834939						
ISSUE	ORIGINAL	1	2	3	4	5	6	7
REVISION	A							
DATE	1/10/04							
DRAWN								
CHECKED								
APPROVED								
SCALE	1:50 & 1:100 at A1							
DRAWING NUMBER		2306 / 23 / 10 ^A						