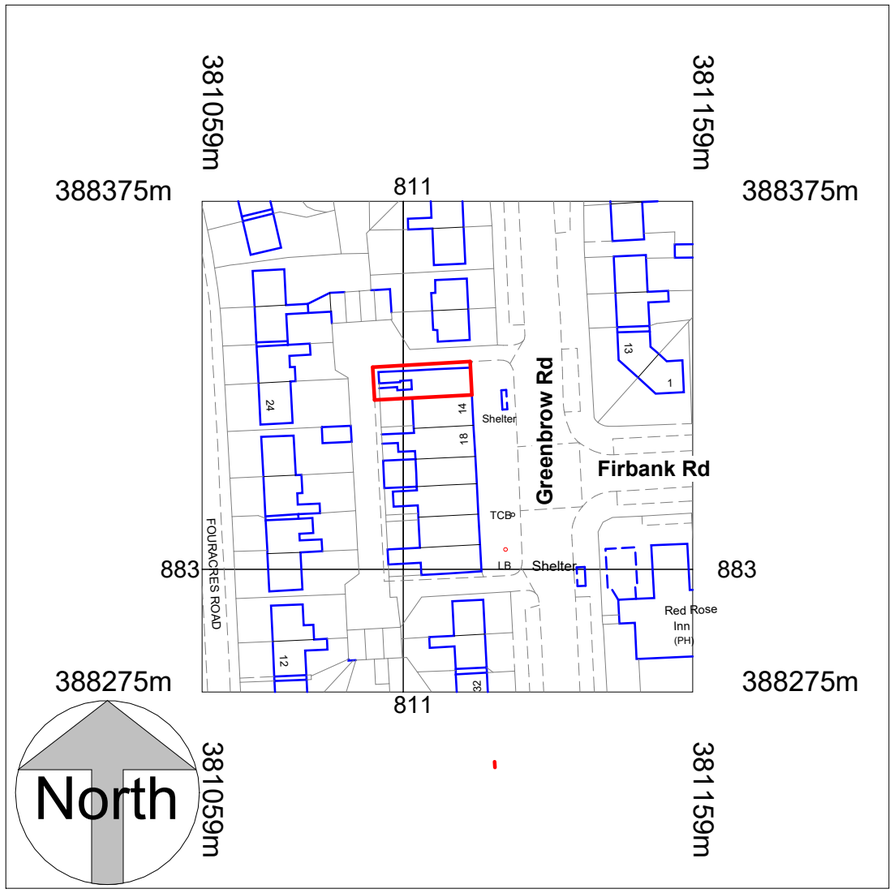

Location Plan

1 : 1250

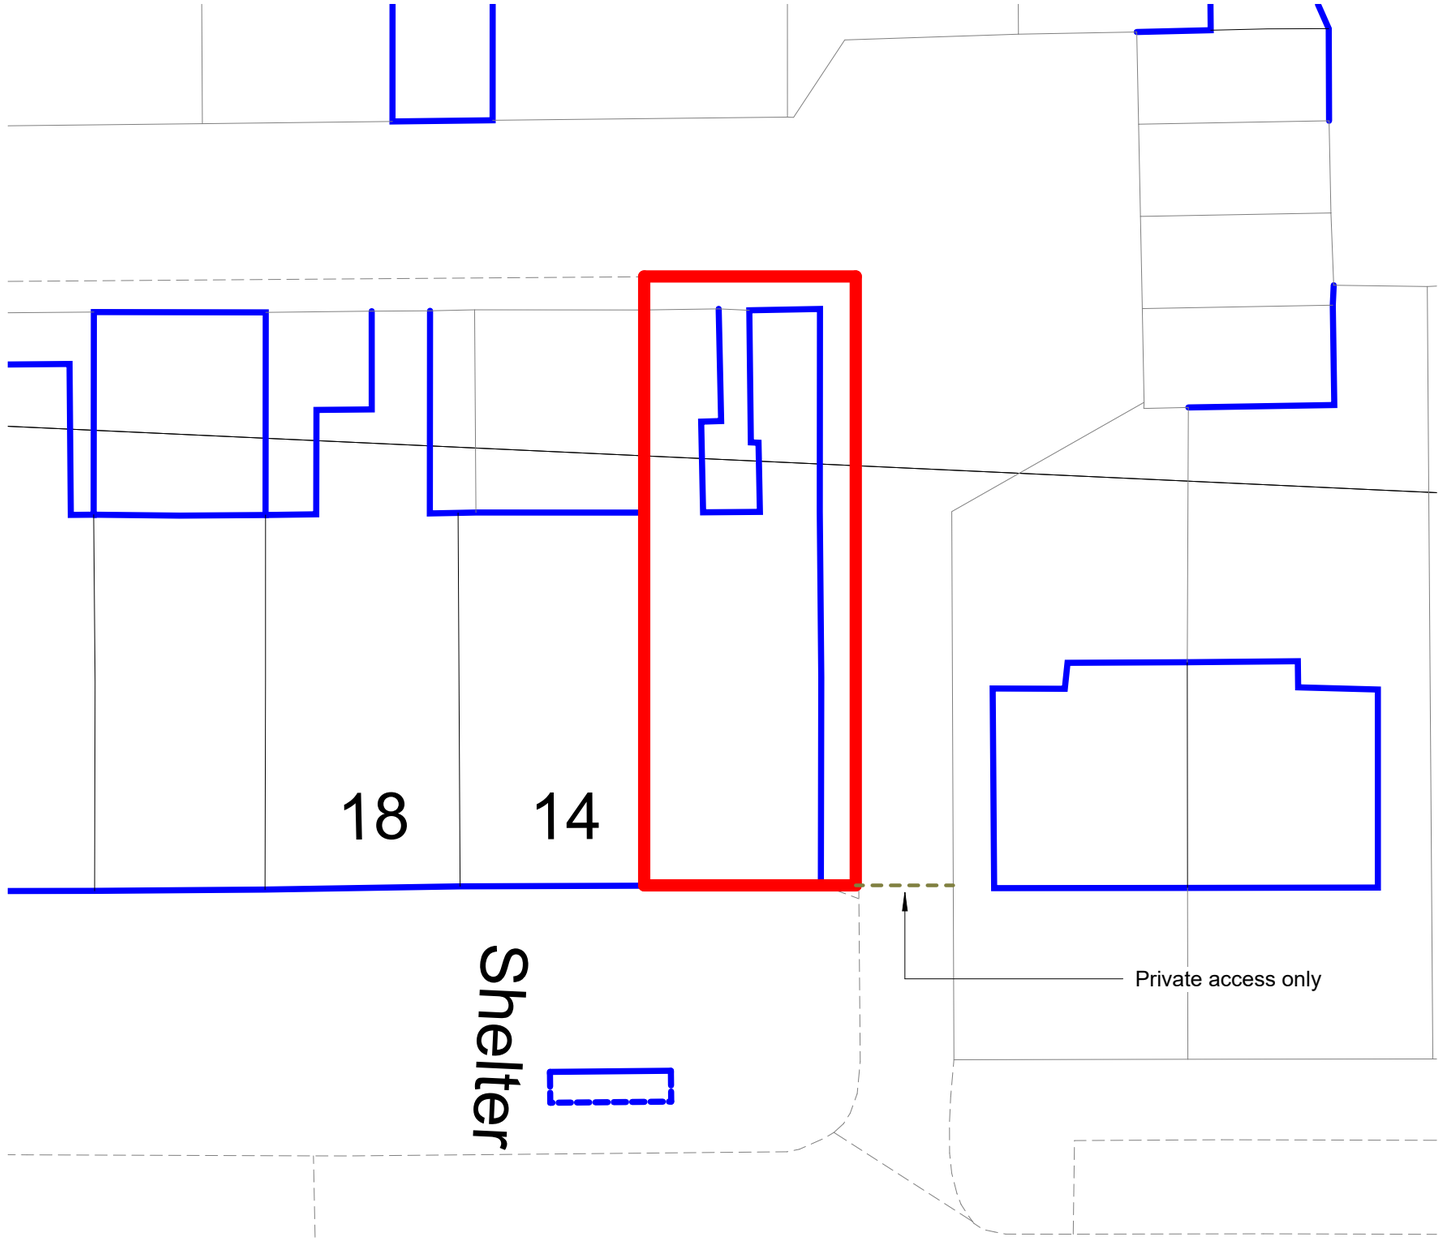

Site Plan

1 : 200

COPYRIGHT © ALL RIGHTS RESERVED BY VIKAS ALYAS LTD. DO NOT SCALE FROM DRAWING. DRAWING INDICATES DESIGN INTENT ONLY. REPORT ANY DISCREPANCIES TO CLIENT / VA LTD. NOT TO BE USED FOR CONSTRUCTION UNLESS STATED SO. TO BE READ IN CONJUCTION WITH OTHER DRAWINGS OR SPECIFICATION WHERE PROVIDED.

ARCHITEK
BUILDING DESIGN CONSULTANCY
0161 511 8479
vikas@architek.uk
916 Stockport Road, Levenshulme, Manchester, M19 3AB

No.	Description	Date
P1	Issue to Planning	15.08.2024

PROJECT
Change of Use - Retail Florist to Cafe/Restaurant

Manchester City Council

PURPOSE OF ISSUE
PLANNING

ADDRESS
12 Greenbrow Rd, Wythenshawe, Manchester M23 1EX

SHEET
Location and Site Plan

CLIENT
Gulbahar Khan

Date	Project number	Scale (@ A3)
15.08.2024	-	As indicated

Drawn by VA

Checked by VA

DRAWING NUMBER A101

REV P1