


Location Plan

Site Address: Dean Trust Ardwick, 345, Stockport Road, Manchester, M13 0LF

Date Produced: 06-Nov-2024

Scale: 1:2500 @A4

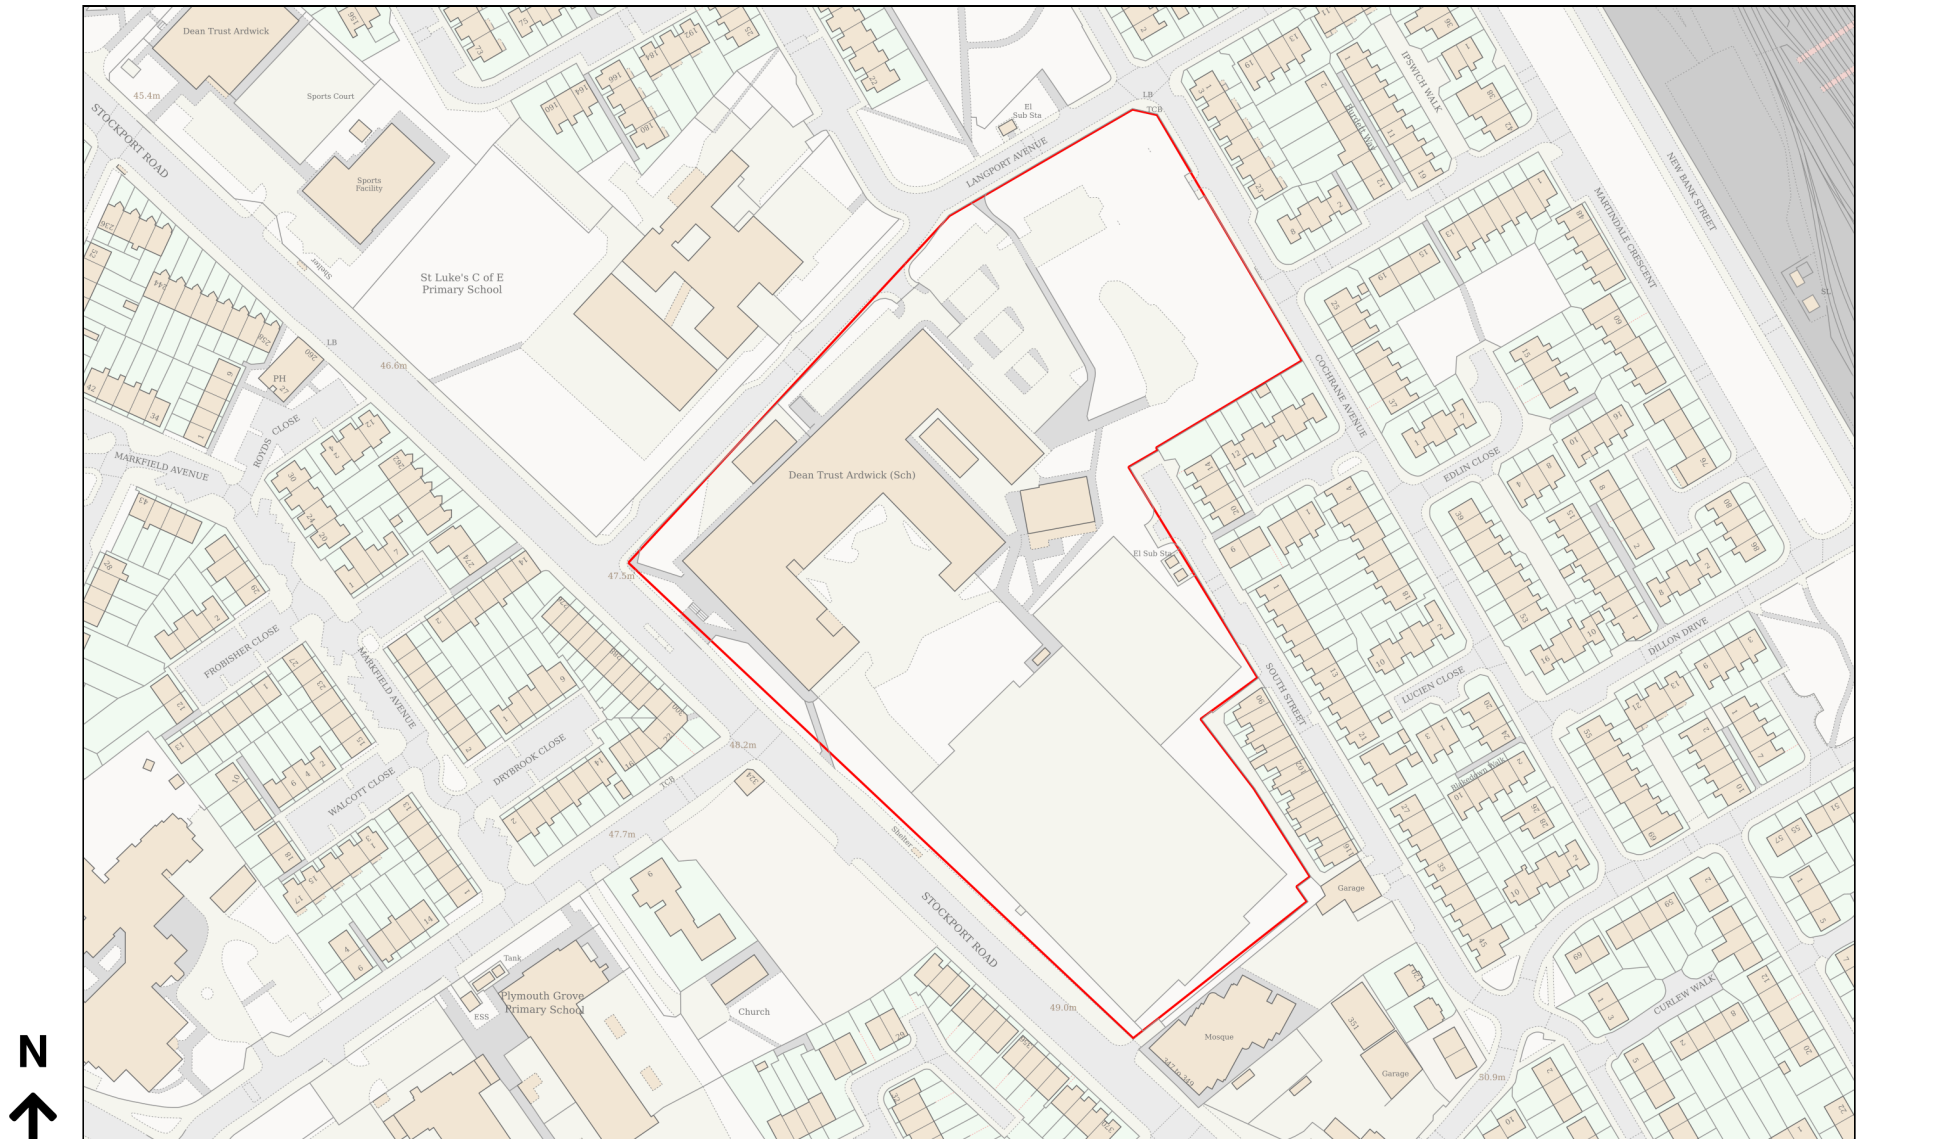

Planning Portal Reference: PP-13512331v1