



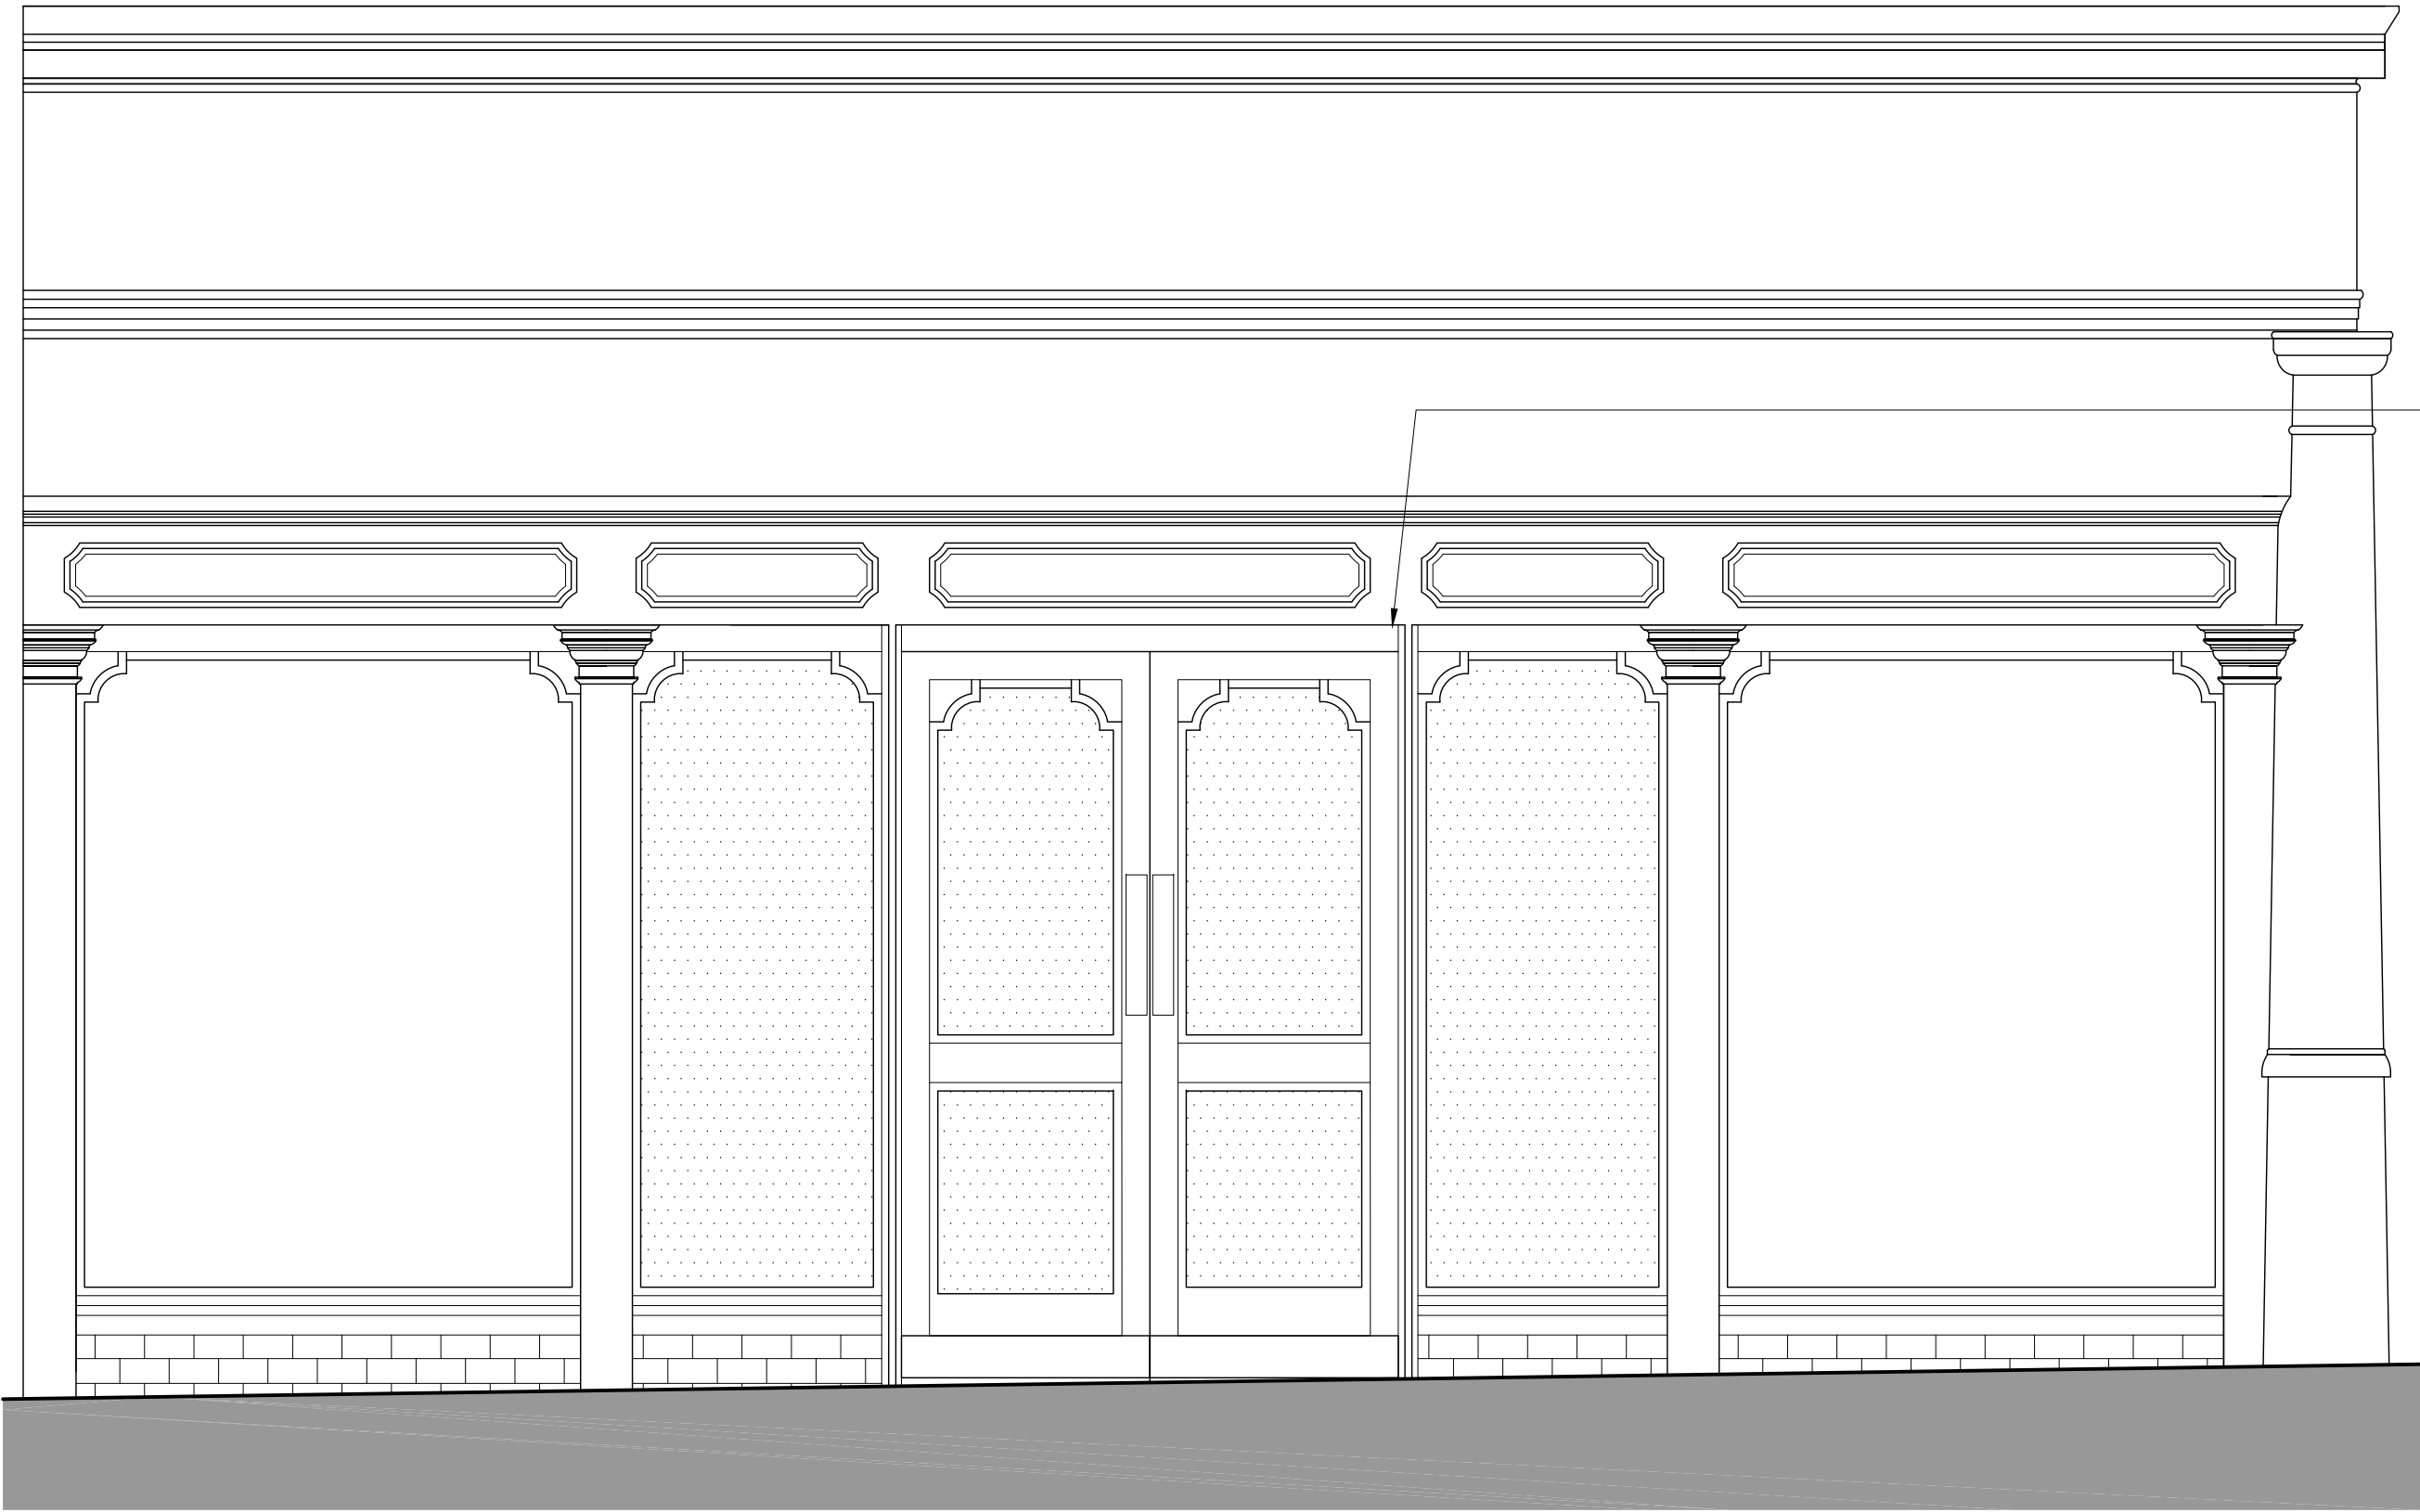

Existing manual timber
framed glazed door

01 EXISTING EXTERNAL ELEVATION

Scale 1:50 @ A1

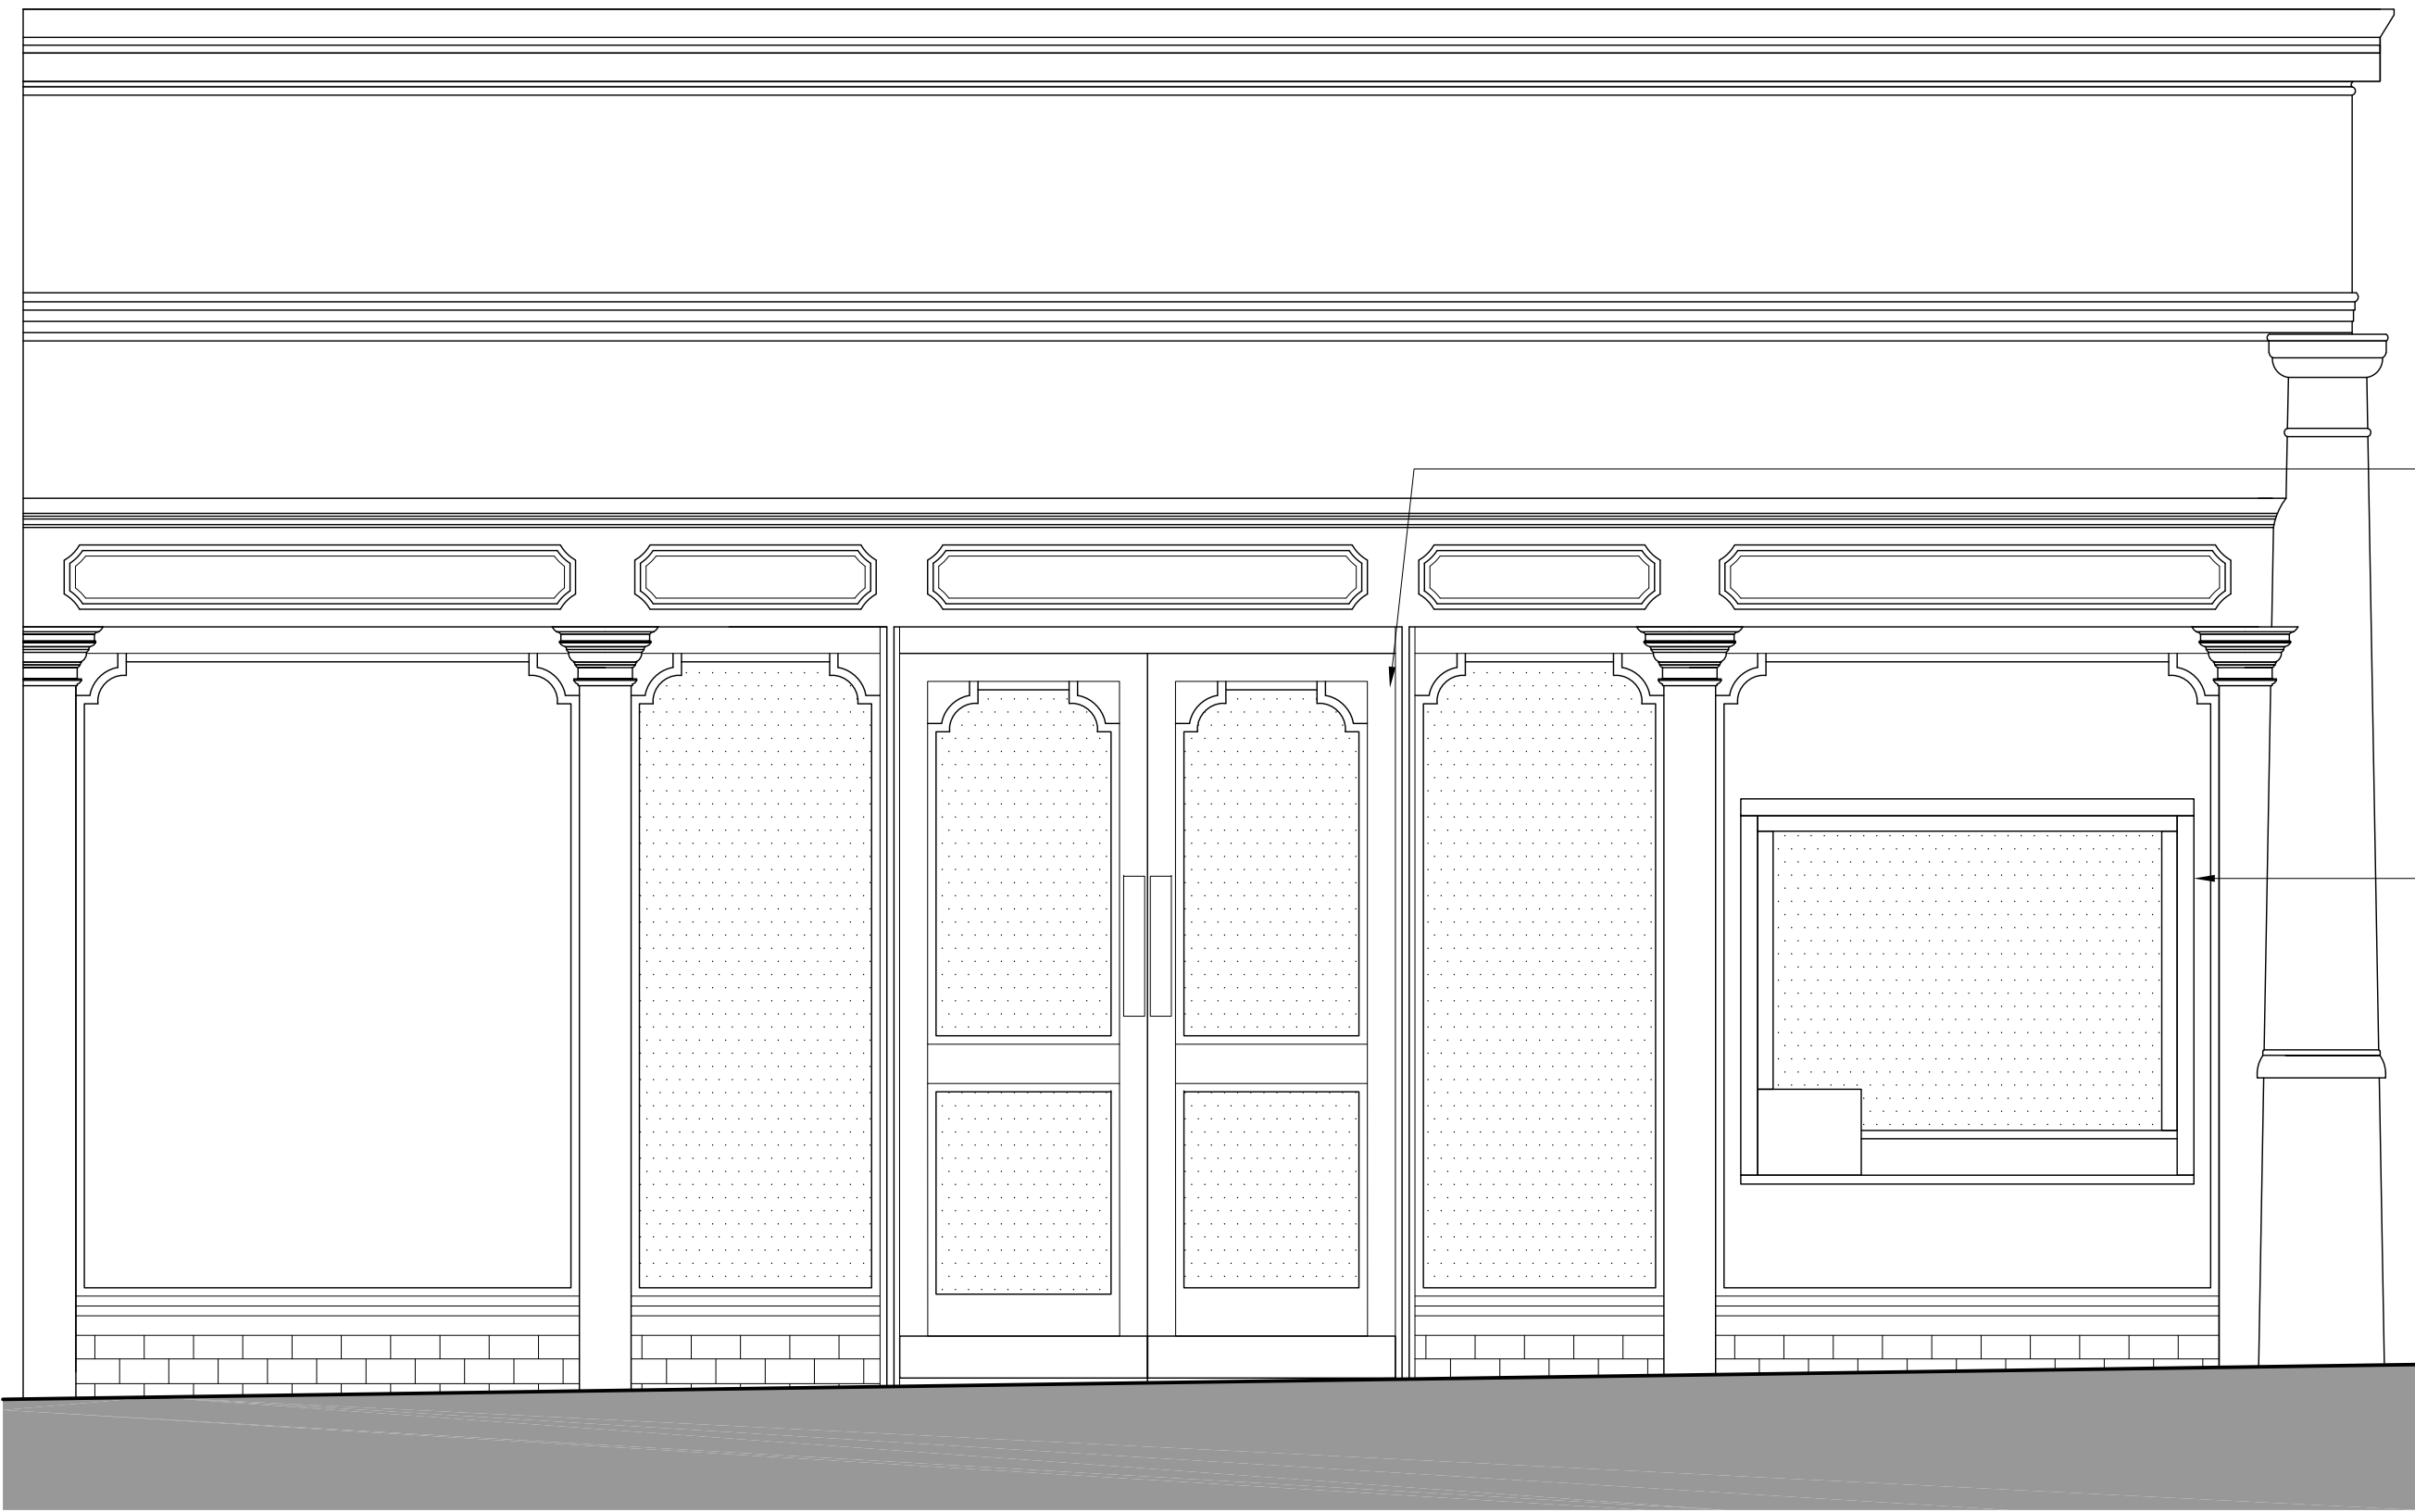


Existing manual timber
framed glazed door to be
retained

New timber framed
security rated position
serving window

02 PROPOSED EXTERNAL ELEVATION


Scale 1:50 @ A1

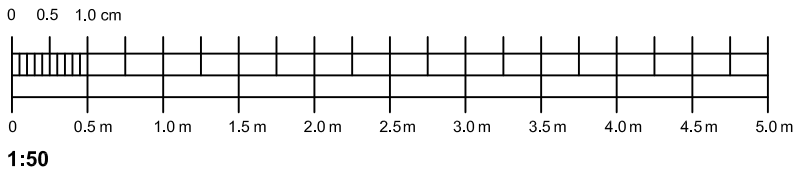

1:50



DO NOT SCALE. Use figured dimensions only. Contractor is to check all dimensions before commencement of works. This drawing is copyright. This data to be used as a guide only - not as live data. This drawing must only be used for the purpose for which it is supplied.

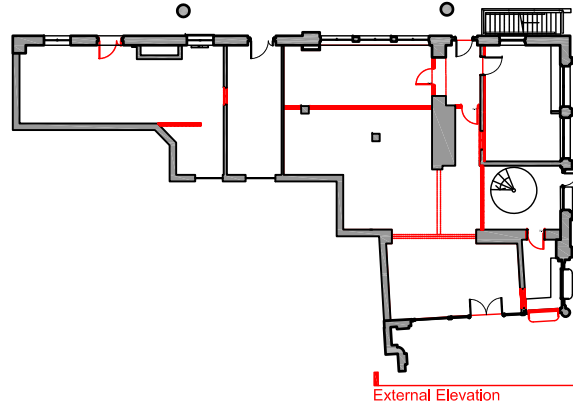

A	10/09/24	EM	FOR LISTED BUILDING CONSENT	AF	RS	
/	31/05/24	EM	FOR LISTED BUILDING CONSENT	AF	RS	
no.	date	by	revision details	Ckd	App	

STRALA architects
3rd Floor, 9 Stevenson Square
Northern Quarter, Manchester, M1 1DB
Tel: 0161 236 5866
E: office@strzarch.co.uk



project
ELR: MCV, MILEAGE: 0m 00ch, OS Ref: SJ839990
**MANCHESTER VICTORIA TRAIN STATION
CIF WORKS**

drawing status
FOR LISTED BUILDING CONSENT

drawing title
**EXISTING AND PROPOSED
EXTERNAL ELEVATION**

drawn by	date	checked by	date
EM	10/09/24	AF	10/09/24

CRE Approved by	date	CEM Reviewed by	date
AF	10/09/24		

Network Rail dwg no.	revision no.	sht no.
	A	1 of 1

consultant dwg no.	scale	sht size
3266-LBC107	1 : 50	A1