

All dimensions are in millimetres unless stated otherwise. No dimensions to be included in drawings. All dimensions to be checked on site prior to construction.


Any discrepancies between drawings and site conditions are to be reported to the contract manager.

This drawing is to be used in conjunction with all relevant Structural, Mechanical and Electrical Engineers drawings and specifications.

© COPYRIGHT
No part of this drawing is to be used in any form without the prior written permission of Obi Property Ltd and no licence or assignment of any kind has been, or is, granted to any third party whether by provision of copies or originals of the drawings or otherwise unless otherwise agreed in writing.

Joinery Legend

Description	Location
J01	Roofline
J01	Roofline

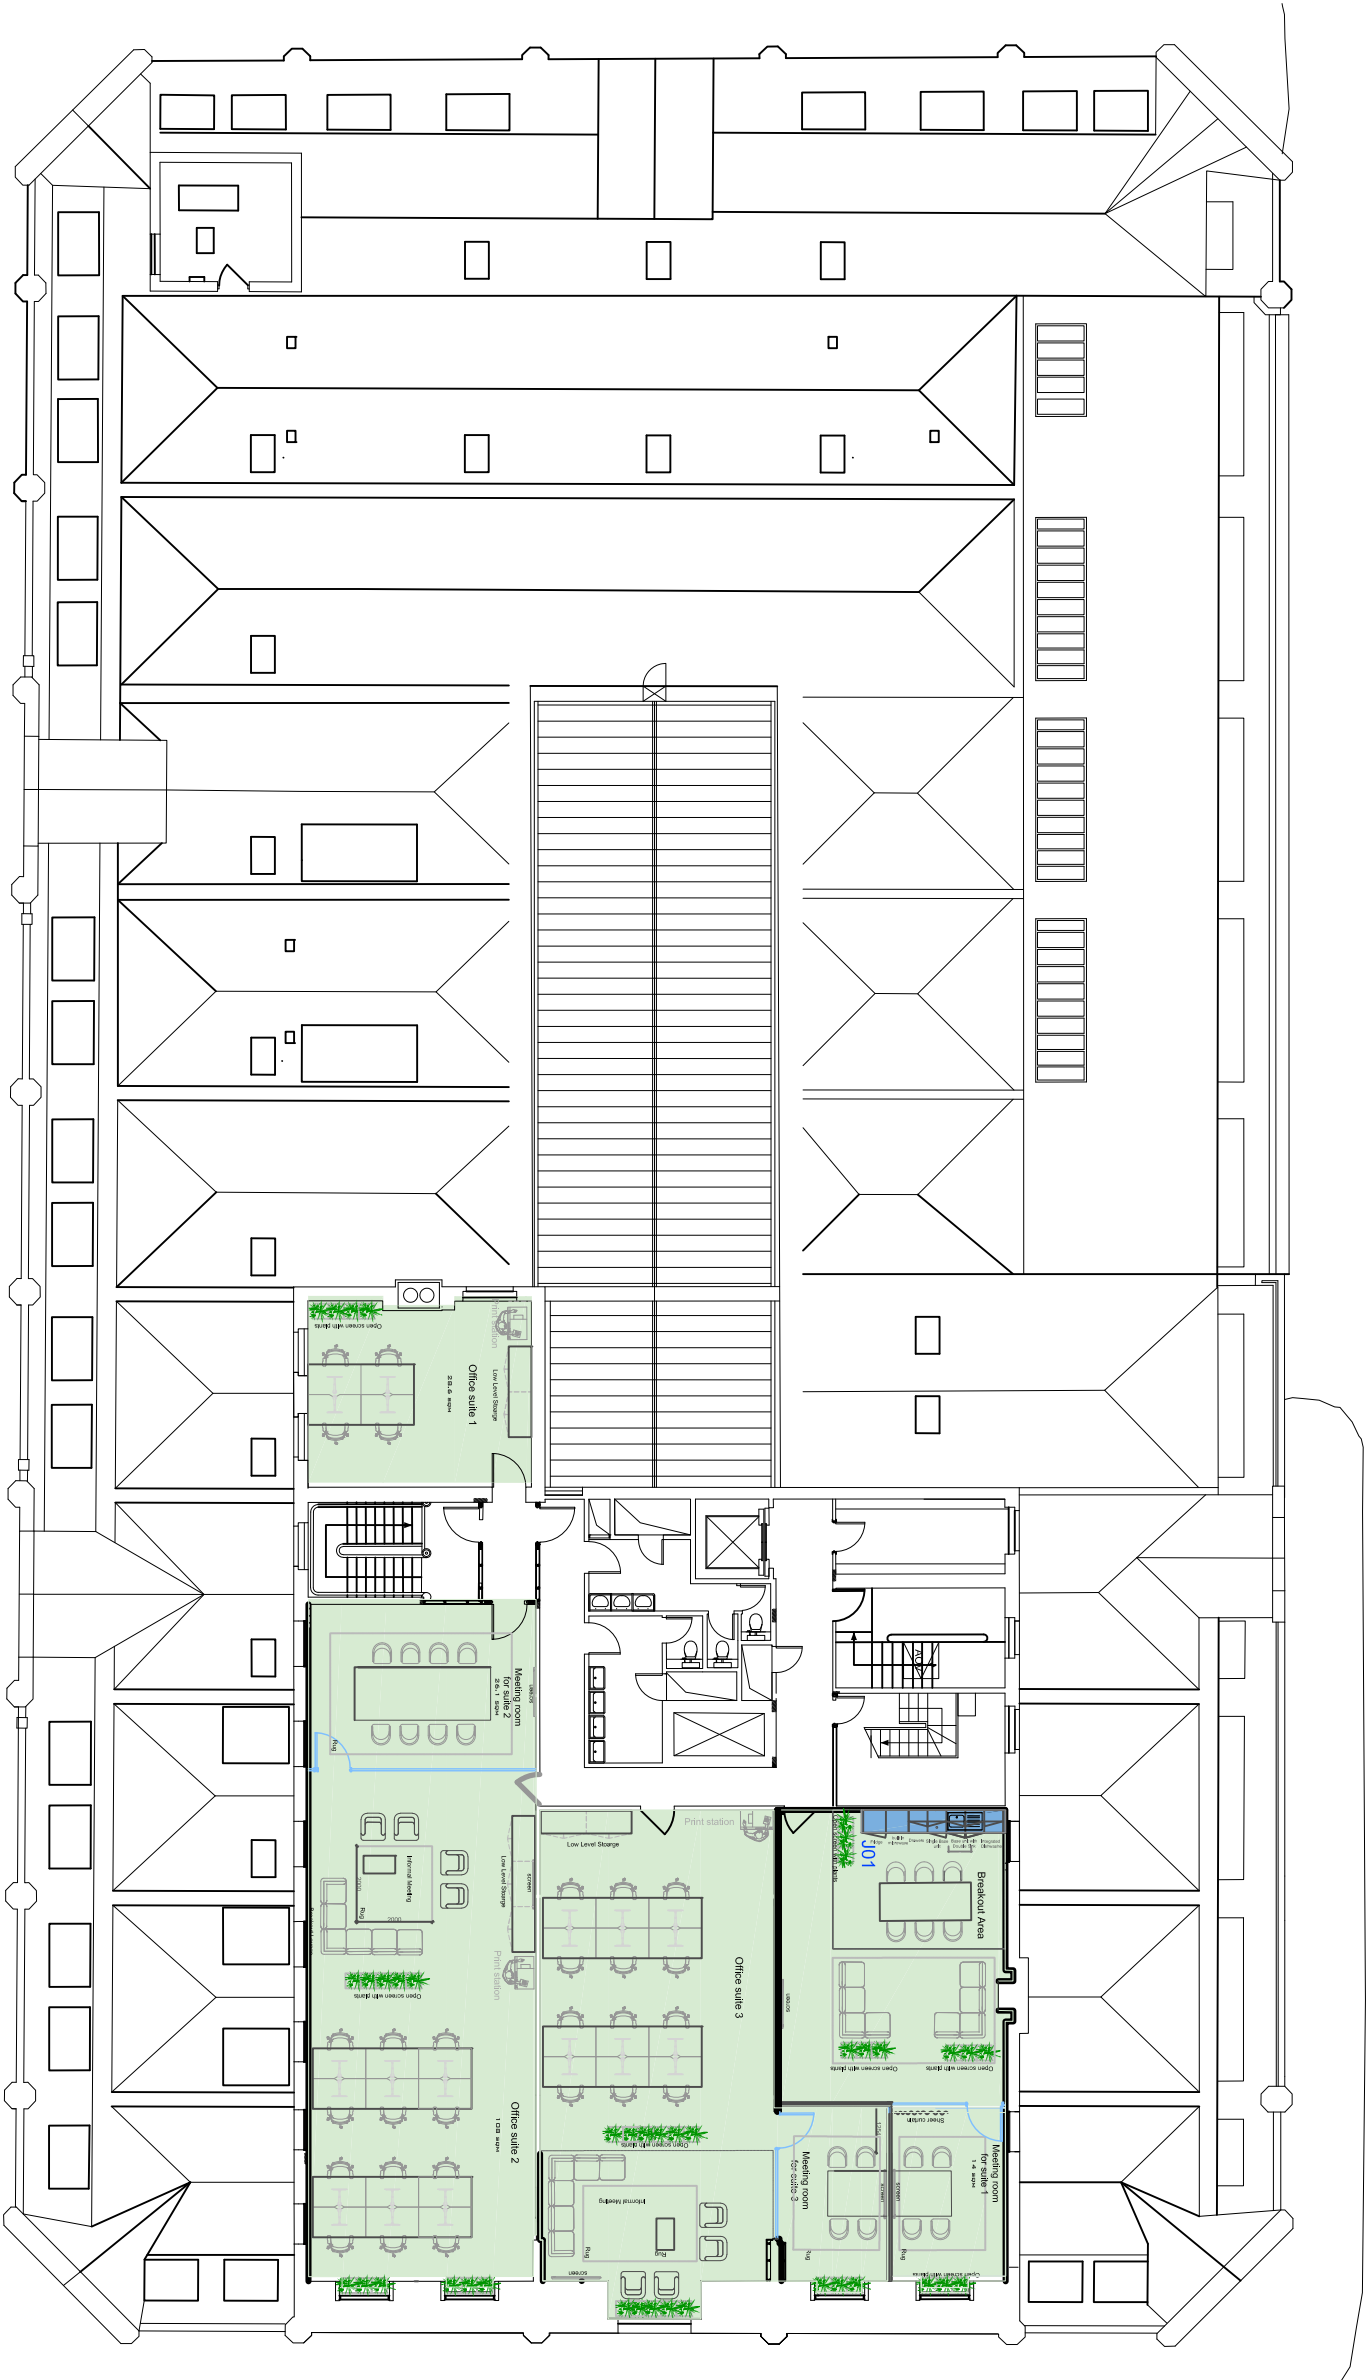

REV	DESCRIPTION	DATE	BY	CHK
A	First Issue	06/08/23	RG	
-	First Issue	26/04/23	RG	

CLIENT NAME

Philip J Davies Holdings plc

PROJECT NAME

Severdale House

DWG TITLE

Joinery Location Plan

DWG NO: 34_100

REVISION: -

SCALE 1 : 200 @A3

DRAWN: RG

DWG STATUS:

TENDER