KEY

- Study Bedroom - 20no.
- EA Study Bedroom - 1no.
- Circulation Core
- Plant
- Circulation

TOTAL BEDS - 21no

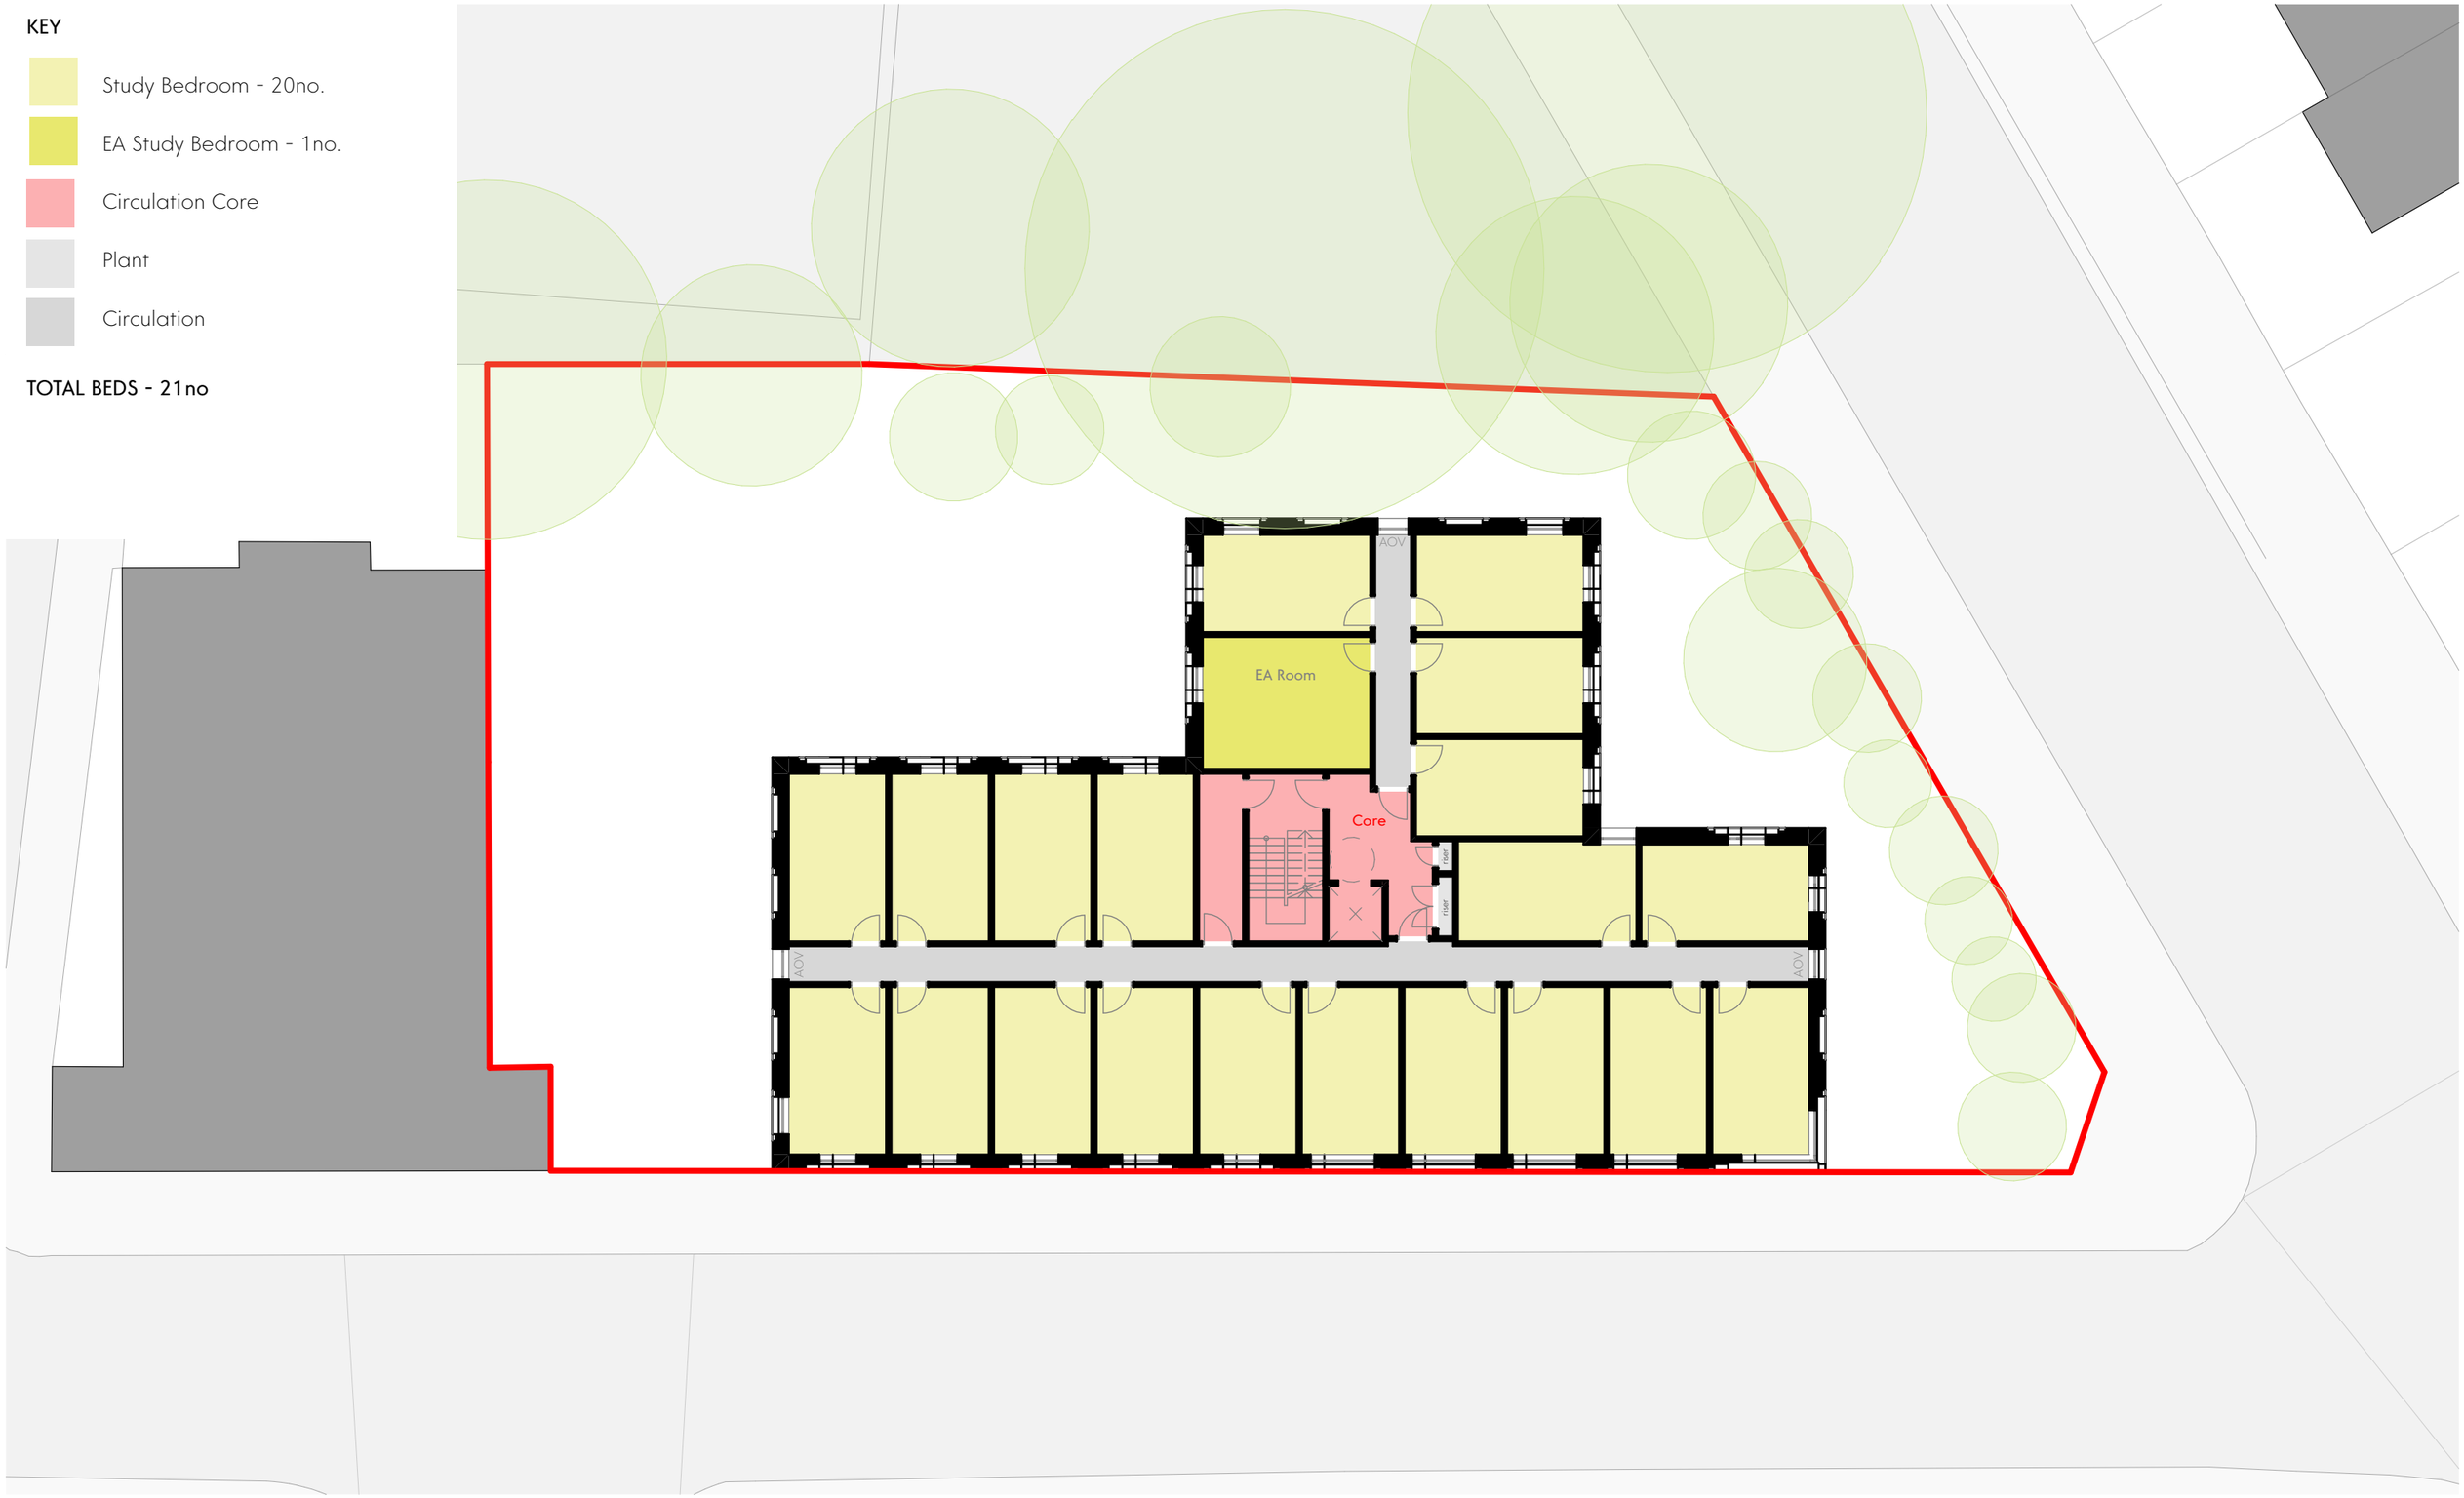

This drawing is the property of GWP Architecture. Copyright is reserved by them and the drawing is issued on the condition that it is not copied, reproduced, retained, or disclosed to any unauthorised person, either wholly or in parf, without the consent in writing of GWP Architecture.

All drawings and specifications should be read in conjunction with the project health and safety plan, any possible conflicts should be presented to the Planning Coordinator.

All work to be carried out in accordance with current Building Regulations.

Contractors must verify all dimensions at the job before commencing any work or making shop drawings.

Written dimensions should be taken. Do not scale off drawing. Do not take digital dimensions from this drawing.

Any discrepancies to be reported to the Architect.

0 1m 5m 10m

Scale - 1:200 @A3

Rev	Date	Comment	Dr	Ch
P06	30.10.24	General update	JW	RT
P05	10.09.24	Updated as Studio scheme	TA	RT
P04	09.08.24	Update as planning comments	JH	TA
P03	02.05.24	Updated as planning comment	TA	RT
P02	21.03.24	Updated to cluster scheme	TA	RT
P01	15.02.24	First Issue	TA	RT

/Volumes/Data/CAD/(544)2337 Renshaw House, Manchester/A_Architects_(GWP)/Model/Renshaw House, Manchester - (544)2337-GWP-01-XX-M3-A-RenshawHouse-StudioReducedHeightOption2-P10.pln

GWP Job Reference (544)2337

Job Title Renshaw House, Hyde

Client Mia James Construction

Proposed Second Floor Plan

Name	(544)2337-GWP-01-02-D-A-(PA)-0011
Scale	1:200@A3
Revision	P06
Drawn/Checked	MH / TA
First Issue	15.02.24
Drawing Status	A - Approval

CHARTERED ARCHITECTS
INTERIOR DESIGNERS
SPACE PLANNERS
PROJECT MANAGERS
LANDSCAPE ARCHITECTS

Bracken House, Lidgett Lane. Leeds LS8 1PQ
+44(0)113 266 6044 (t) | +44(0)113 268 1859 (f)
architecture@gwp-arch.com | www.gwp-arch.com