


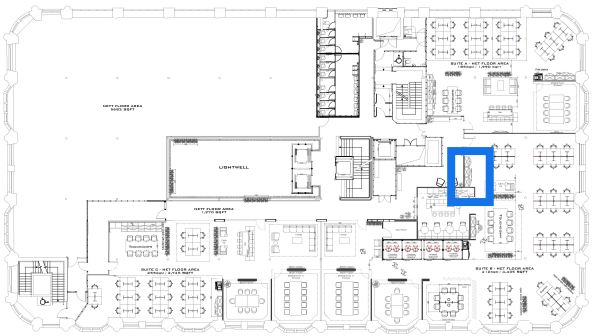

All dimensions are in millimetres unless stated otherwise. No dimensions to be scaled from drawings. All dimensions to be checked on site prior to manufacture.

Any discrepancies between drawings and site conditions are to be reported to the contract manager.

This drawing is to be read in conjunction with all relevant Structural Engineers and Mechanical & Electrical Engineers drawings and specification.

© COPYRIGHT
The copyright in this drawing is vested in OBI Property Ltd and no licence or assignment of any kind has been, or is, granted to any third party whether by provision of copies or originals of the drawings or otherwise unless otherwise agreed in writing.

Sevendale House Suite B

Description	Location
J01	Room
J02	Room
J03	Room
J04	Room
J05	Room
J06	Room

Sevendale House Suite C

Description	Location
J07	Room
J08	Room
J09	Room

Sevendale House Suite D

Description	Location
J10	Room
J11	Room
J12	Room

A	Issued for Tender	14/10/23	RG
-	First Issue	14/10/23	RG

REV	DESCRIPTION	DATE	BY	CHK
-----	-------------	------	----	-----

CLIENT NAME

Philip J Davies Holdings plc

PROJECT NAME

Sevendale House

DWG TITLE:
Joinery / J04 Full Height Storage Suite B


DWG NO: 34_104 REVISION: -

SCALE 1 : 200 @A3 DRAWN: RG


DWG STATUS:

TENDER

Drawing to follow

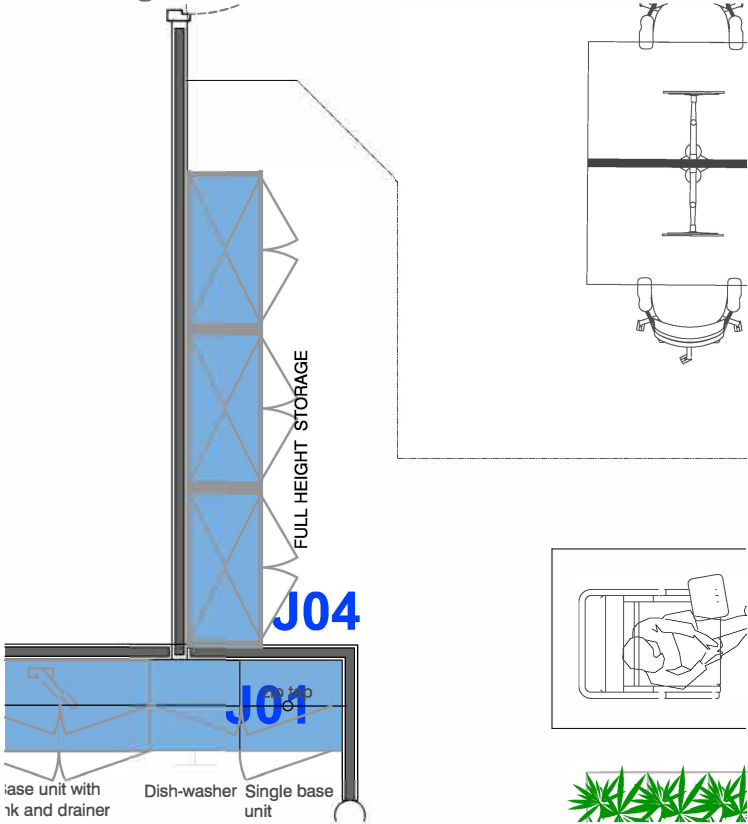

Plan View
Scale 1/50

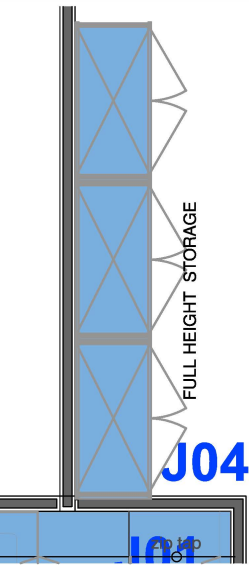

Plan View
Scale 1/50