GA ELEVATION - PHASE 1

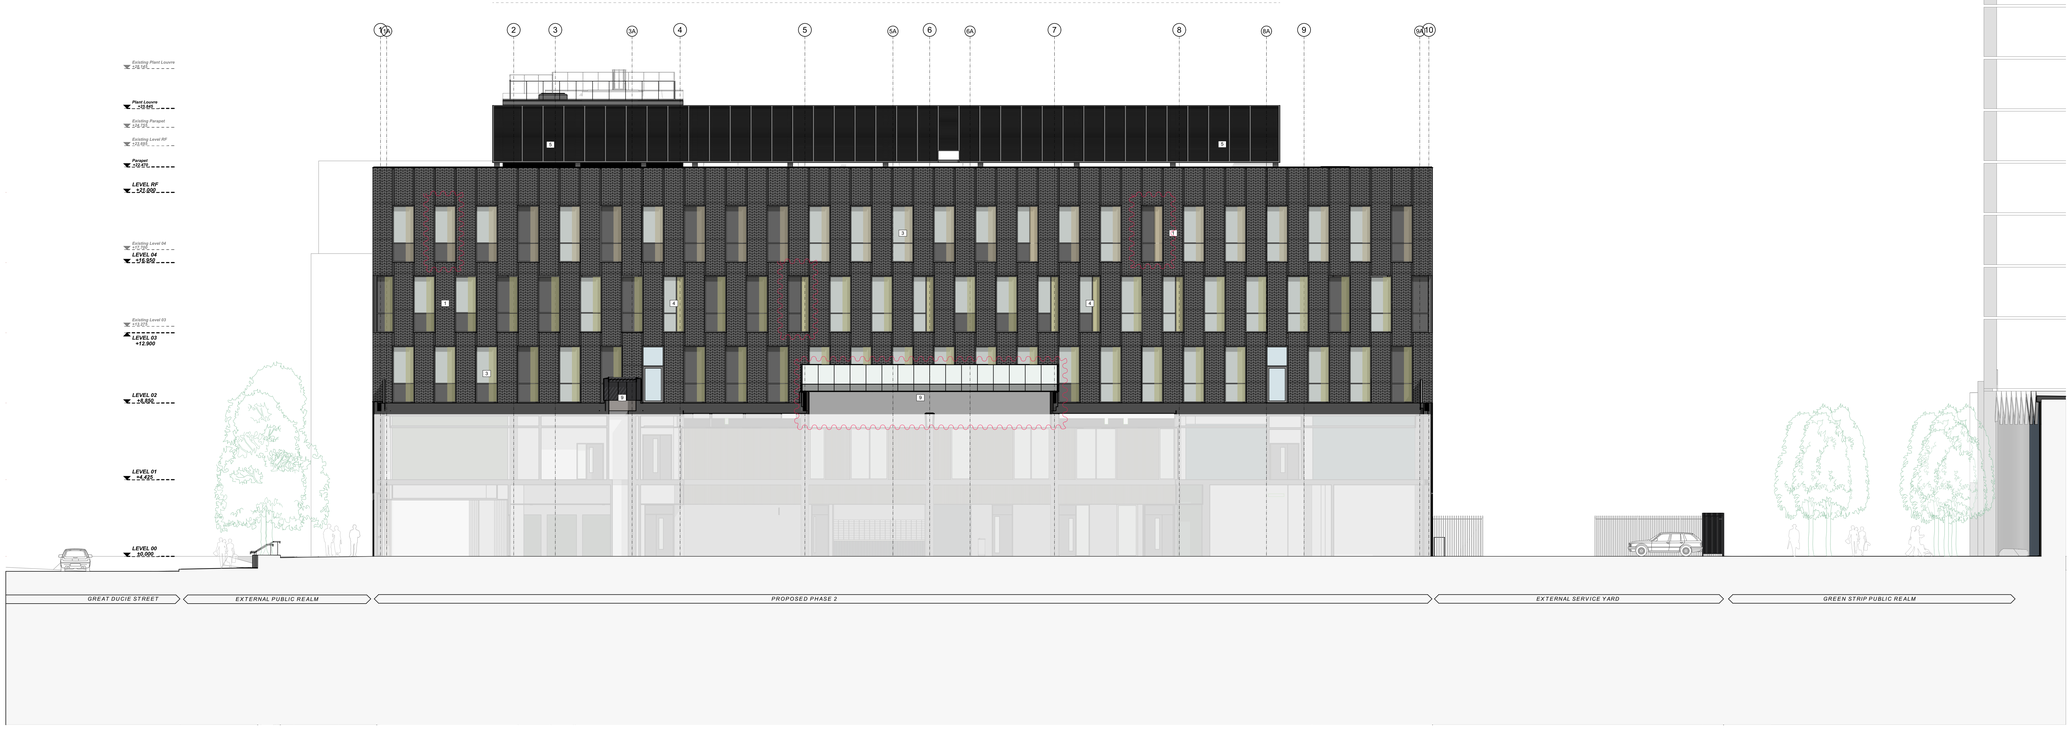

Key Plan

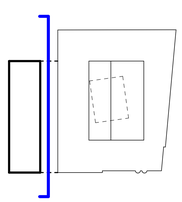

Elevation Key

1. BRICKWORK TO MATCH PHASE 1
2. CURTAIN WALL SYSTEM - with back painted glass spandrel as shown
3. ALUMINIUM WINDOW - with ceramic fritting & back painted glass spandrel as shown
4. ALUMINIUM WINDOW - with anodised panel & back painted glass spandrel as shown
5. LOUVRED PLANT SCREEN
6. REVOLVING DOOR
7. STEEL DOOR - with louvred/glass panels as shown
8. EXTERNAL ALUMINIUM PLANTER - PPC finish
9. ROOF LIGHT

This document is © Bond Bryan Architects Ltd & © SimpsonHaugh and Partners . If in doubt ASK. Drawing measurements shall not be obtained by scaling. Verify all dimensions prior to construction. Immediately report any discrepancies on this document to the Originator. This document shall be read in conjunction with associated models, specifications and related consultant's documents.

North

Notes

rev	description	drawn	checked	date
C02	Updated window arrangement as bubbled.	GQ	GQ	07.06.24
C01	Issued for Contractors Proposals	BS	GQ	18.08.23
P08	Stage 4 Issue	BS	GQ	14.04.23
P07	Planning Issue	BS	RM	09.03.23
P05	Draft Planning Issue	TP	RM	31.01.23
P04	Stage 3 submission	TP	RM	18.11.22
P01	First issue	RM	JW	01.10.21

BOND BRYAN

The Church Studio Springvale Road Sheffield S10 1LP

t 0114 266 2040

e TMC-City@bondbryan.co.uk

w www.bondbryan.co.uk

simpsonhaugh

Riverside 4 Commercial Street Manchester M15 4RQ

t 0161 835 2345

e mail@simpsonhaugh.com

w www.simpsonhaugh.com

City Centre Phase 2

City Centre Site

-

The Manchester College

GA ELEVATION (SOUTH) Phase 1

project originator volume level type role number

CCPH2 · BBA · ZZ · XX · DR · A · 3004

Originator project ref **21187**

Purpose of Issue: **DESIGN**

scale(s) **1:125**

status : **A5 APPROVED AND ACCEPTED**

original paper size **A0**

revision : **C02 CONTRACTUAL**