



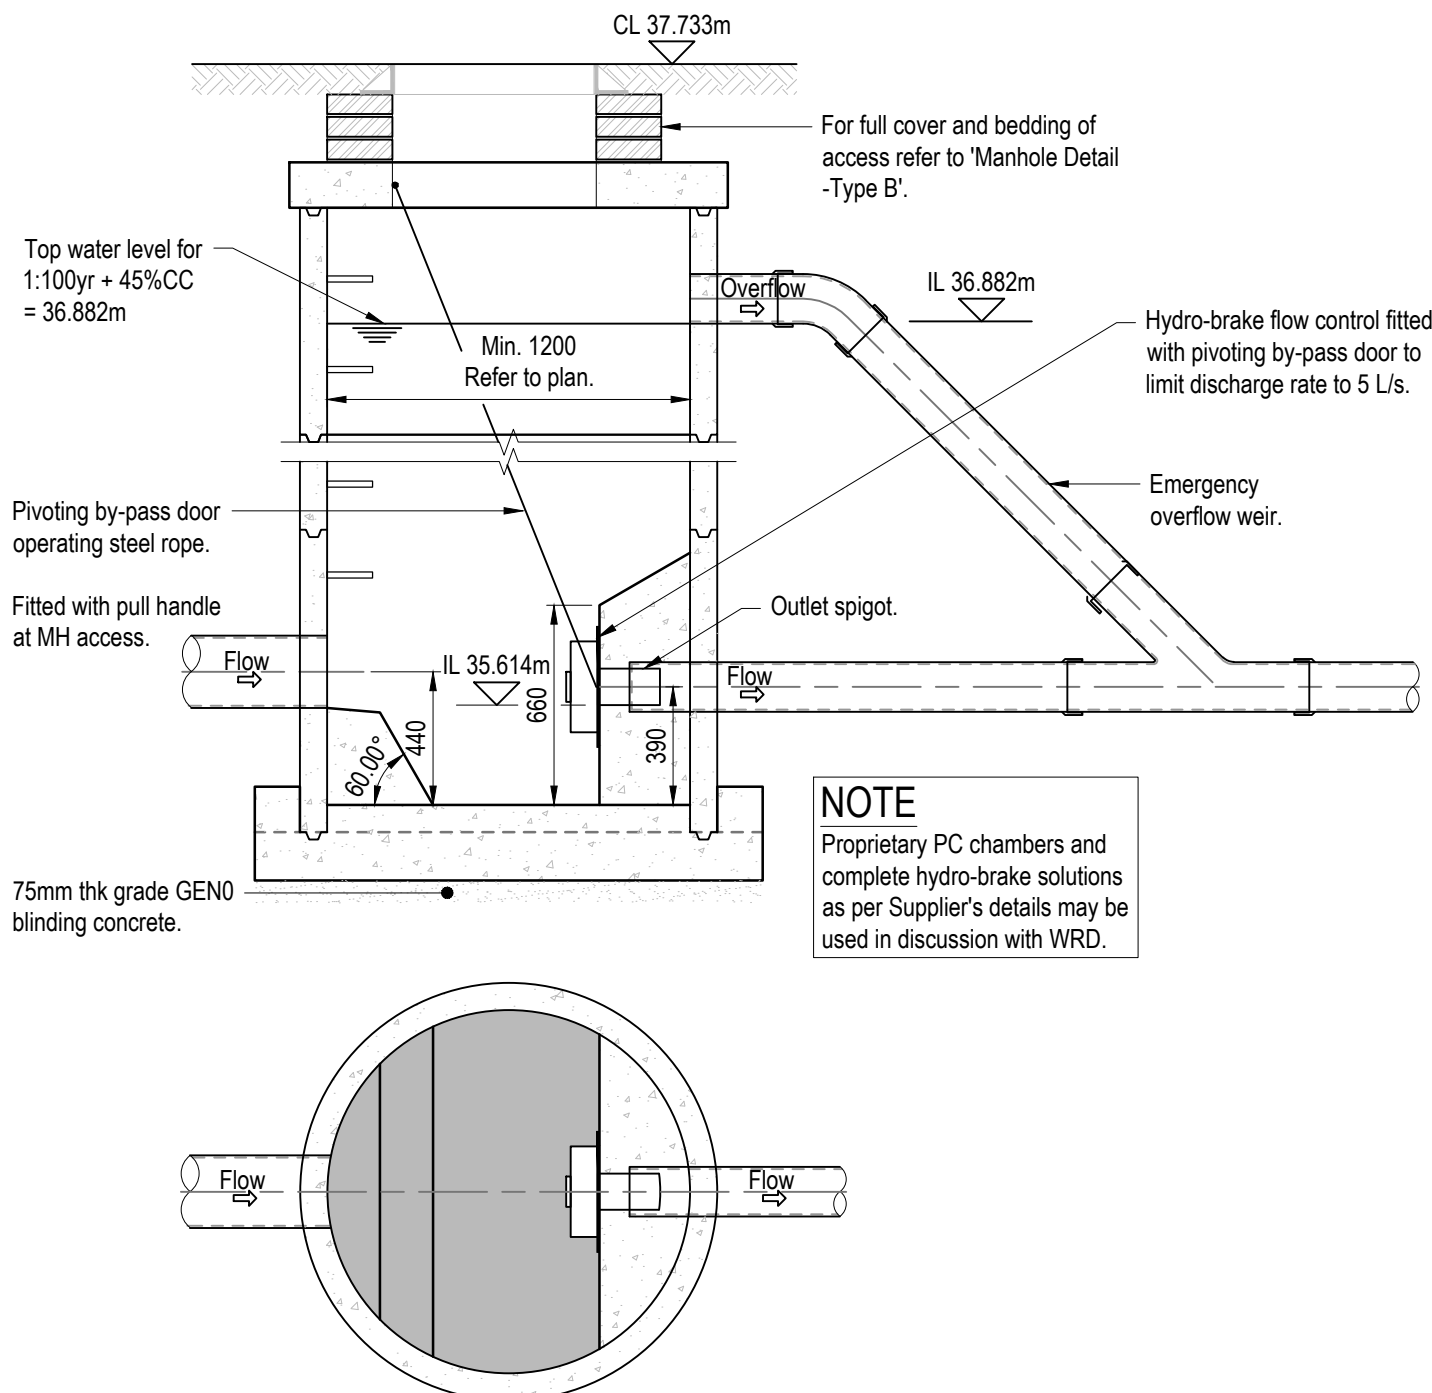


PC CONCRETE CHAMBER
FLOW CONTROL
- NON-ADOPTABLE
SCALE 1 : 25

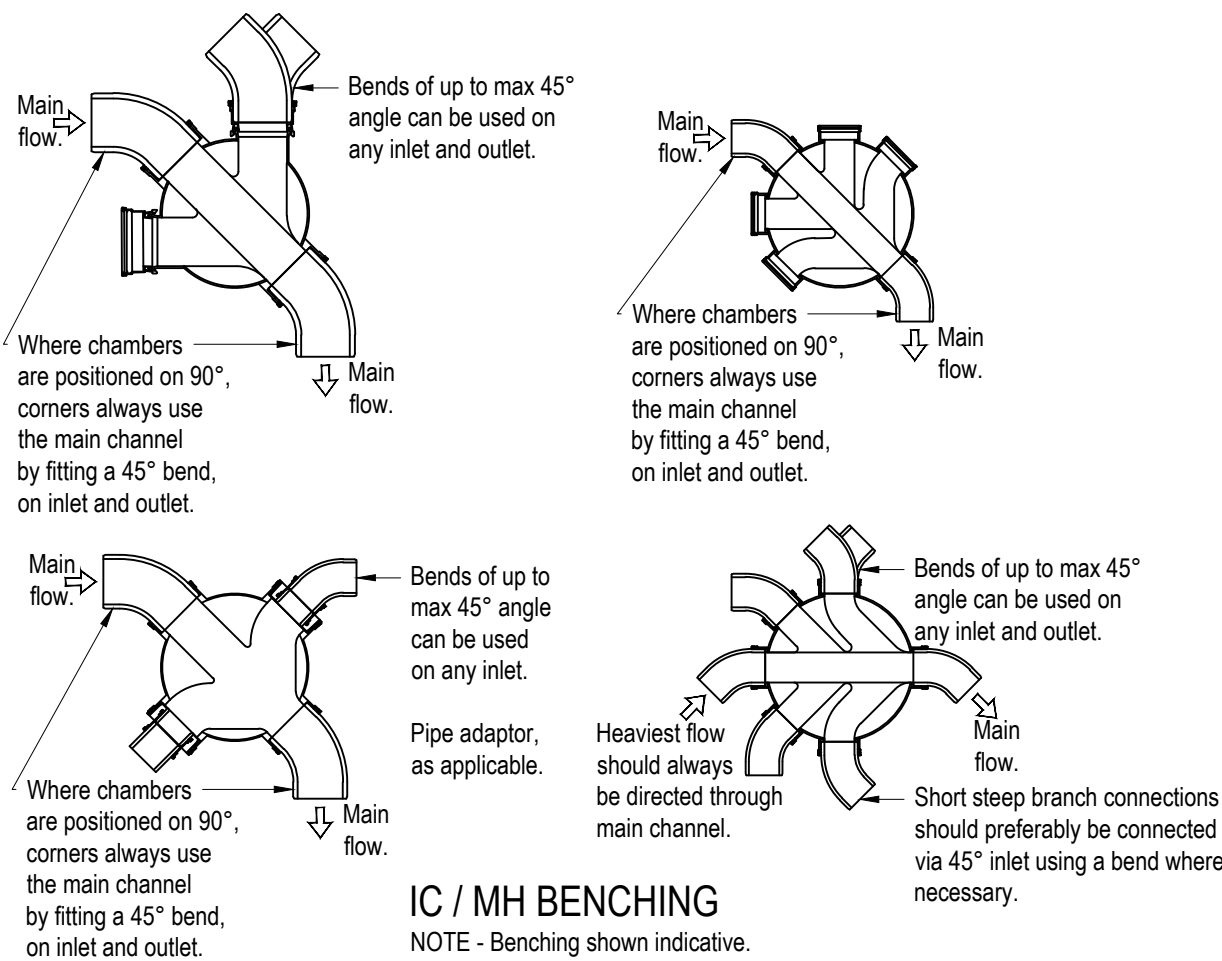


IC / MH BENCHING

NOTE - Benching shown indicative.
Installation as per Supplier's details and specifications.
SCALE 1 : 25

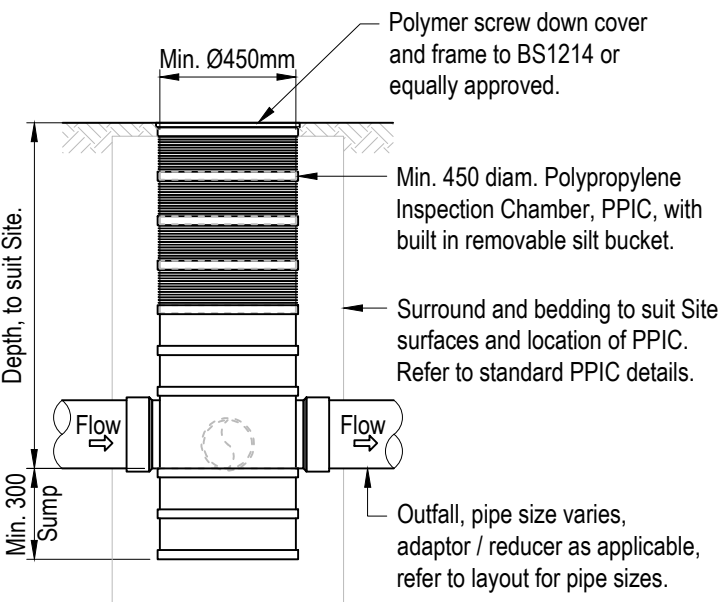


PPIC SILT TRAP / CATCH PIT

- NON-ADOPTABLE
Min Ø450mm chamber, subject to primary pipe size.
Larger diameter pipes may increase chamber size to Ø600mm, as per Supplier's details.
NOTE - Cover and risers of inspection chamber to be fitted with reduced access / restrictor rings, as per Supplier's and current access standards, where chamber is deeper than 1m.
SCALE 1 : 25

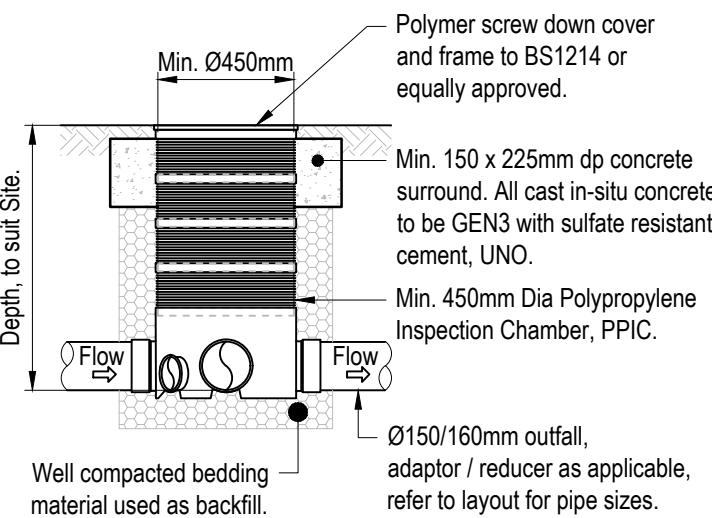

PPIC LANDSCAPED AREAS

- NON-ADOPTABLE
Located in soft landscaped areas.
Depth from ground level to soffit of pipe >1m - Max 3m.
NOTE - Cover and risers of inspection chamber to be fitted with reduced access / restrictor rings, as per Supplier's and current access standards, where chamber is deeper than 1m.
SCALE 1 : 25

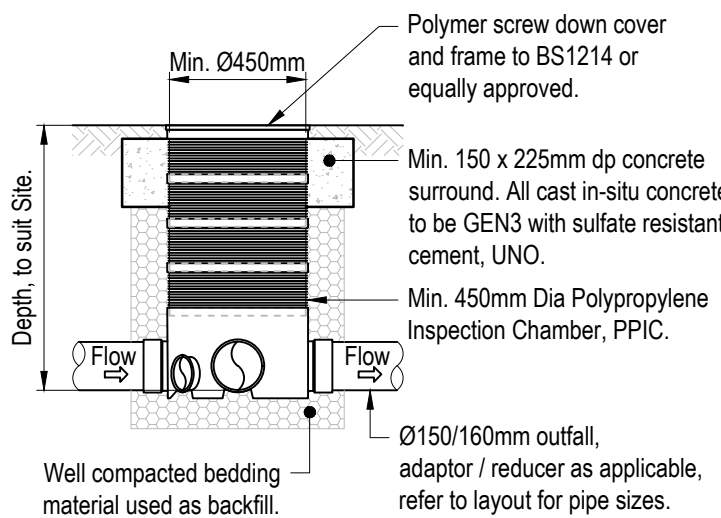

PPIC LANDSCAPED AREAS

- NON-ADOPTABLE
Located in soft landscaped areas.
Depth from ground level to soffit of pipe <1m.
SCALE 1 : 25

GENERAL NOTES

- DO NOT SCALE FROM THIS DRAWING - IF IN DOUBT CONTACT PROJECT ENGINEER.
- ALL DIMENSIONS ARE IN MILLIMETRES UNLESS STATED OTHERWISE.
- ALL LEVELS ARE IN METRES.
- THIS DRAWING IS TO BE READ IN CONJUNCTION WITH ALL RELEVANT ARCHITECTURAL, STRUCTURAL AND SERVICES DRAWINGS.
- THE CONTRACTOR IS TO VERIFY ALL DIMENSIONS ON SITE AND IS RESPONSIBLE FOR ACCURATE SETTING OUT.
- THE CONTRACTOR IS TO CONFIRM THE EXISTING BOUNDARY AND SITE STRUCTURES ETC. PRIOR TO COMMENCING THE WORKS AND IMMEDIATELY INFORM THE SUPERVISING OFFICER SHOULD THESE BE AT VARIANCE WITH THE ASSUMPTIONS SHOWN ON THE DRAWING.
- REFER TO DRG No. L047-WRD-22-ZZ-ZZ-D-S-220050 FOR SPECIFICATION NOTES.

ALL DIMENSIONS SHOWN ON THIS DRAWING ARE TO BE VERIFIED BY THE ARCHITECT PRIOR TO FABRICATION / MANUFACTURE / CONSTRUCTION

CONSTRUCTION (DESIGN AND MANAGEMENT) REGULATIONS 2015

THE DESIGNS ON THIS DRAWING ARE PREPARED WITH CONSIDERATION OF THE NEED TO IDENTIFY HAZARDS AND GIVE REGARD TO THEIR ELIMINATION OR MINIMISATION. REFERENCE MUST BE MADE TO HEALTH AND SAFETY INFORMATION PREPARED BY THE PRINCIPAL DESIGNER.

C03	FLOW CONTROL UPDATED. ISSUED FOR CONSTRUCTION.	15/11/24	WD	EB
C02	REVISED FOR CONSTRUCTION.	30/08/24	SC	CA
C01	CONSTRUCTION ISSUE.	12/08/24	SC	CA
ISSUE	DETAILS	DATE	BY	CHK

STATUS:

CONSTRUCTION

Will
Rudd

Will Rudd Davidson (Glasgow) Ltd
Consulting Civil & Structural Engineers
100 Brunswick St
Glasgow G1 1TF
T: 0141 248 4866
E: glasgow@ruddconsult
www.ruddconsult.com

CLIENT:
ALUMNO GROUP

PROJECT TITLE:
**MOSS LANE EAST
MANCHESTER**

DRG TITLE:
DRAINAGE DETAILS SHEET 2

DRAWN BY:	SC	DATE DRAWN:	05/08/2024
CHECKED BY:	CA	DATE CHECKED:	12/08/2024
SCALES:	AS NOTED	SHEET SIZE:	A1

PROJECT	ORIG.	FUNCT.	SPACE	FORM	DISC.	No.	REV
L047 - WRD -	52 - EX.ZZ -	D	- C -	500012			C03