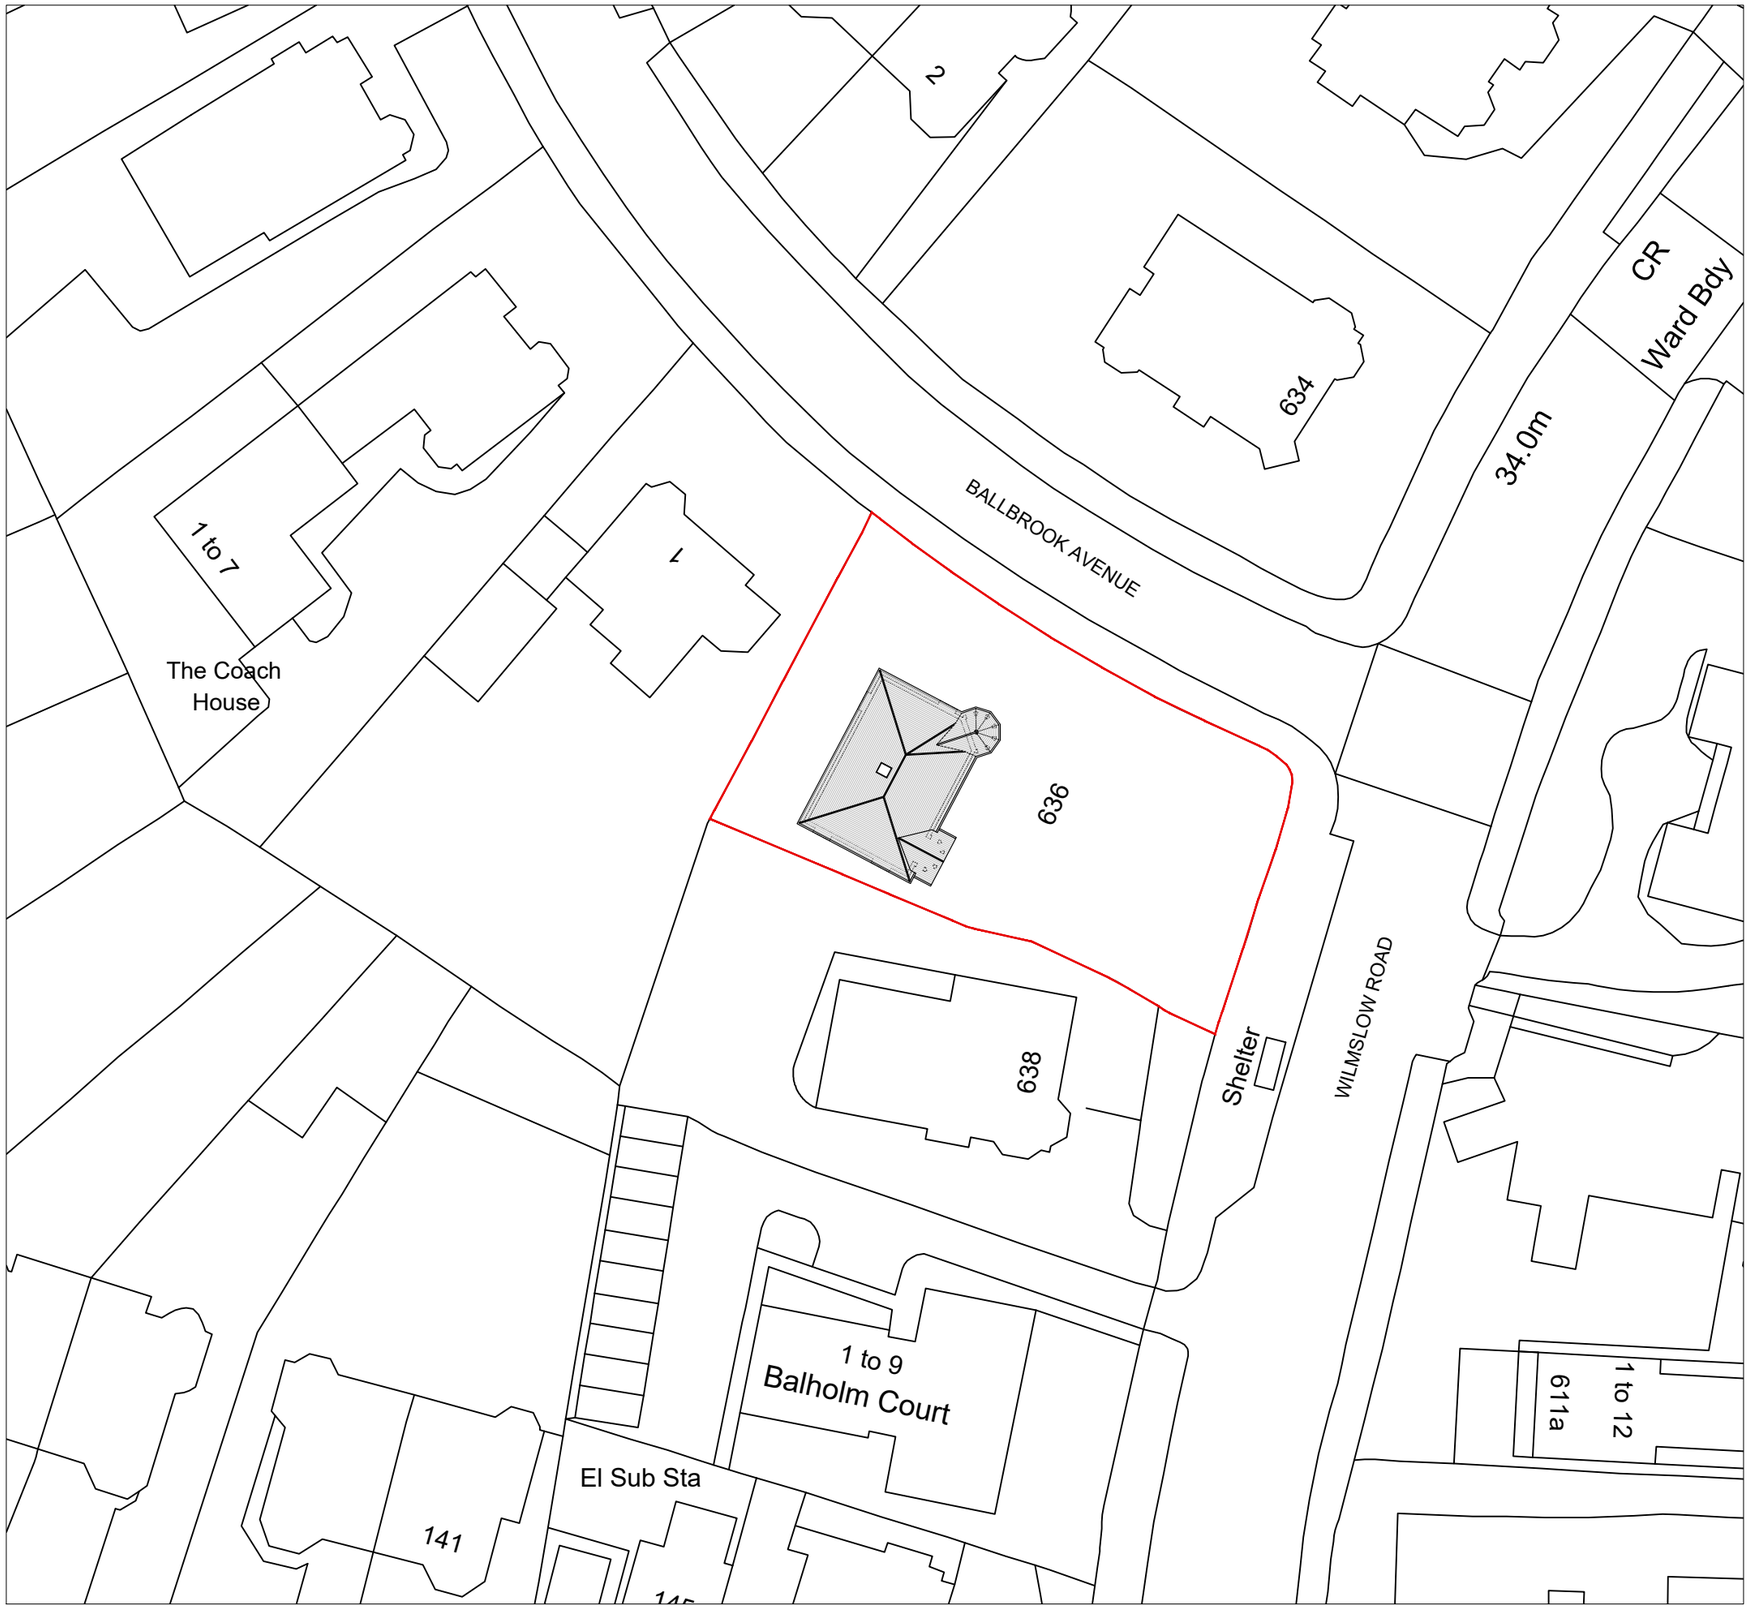


Issue:

PLANNING

Revision:

0mm 20mm 40mm
0m 10m 20m
SCALE BAR - 1:500

DSQUARE ARCHITECTS
61 Mosley Street, Manchester, M2 3HZ
0161 222 3734 | info@dsquare-architects.co.uk
www.dsquare-architects.co.uk

Client:
H. Boanas

Site:
636 Wilmslow Road
Manchester, M20 6AH

Title:
Proposed Block Plan

Scale: 1:500 @ A3	Drawn: DD
Date: Nov. 2024	
Drg. No. 2419-01	Rev. P1