Notes

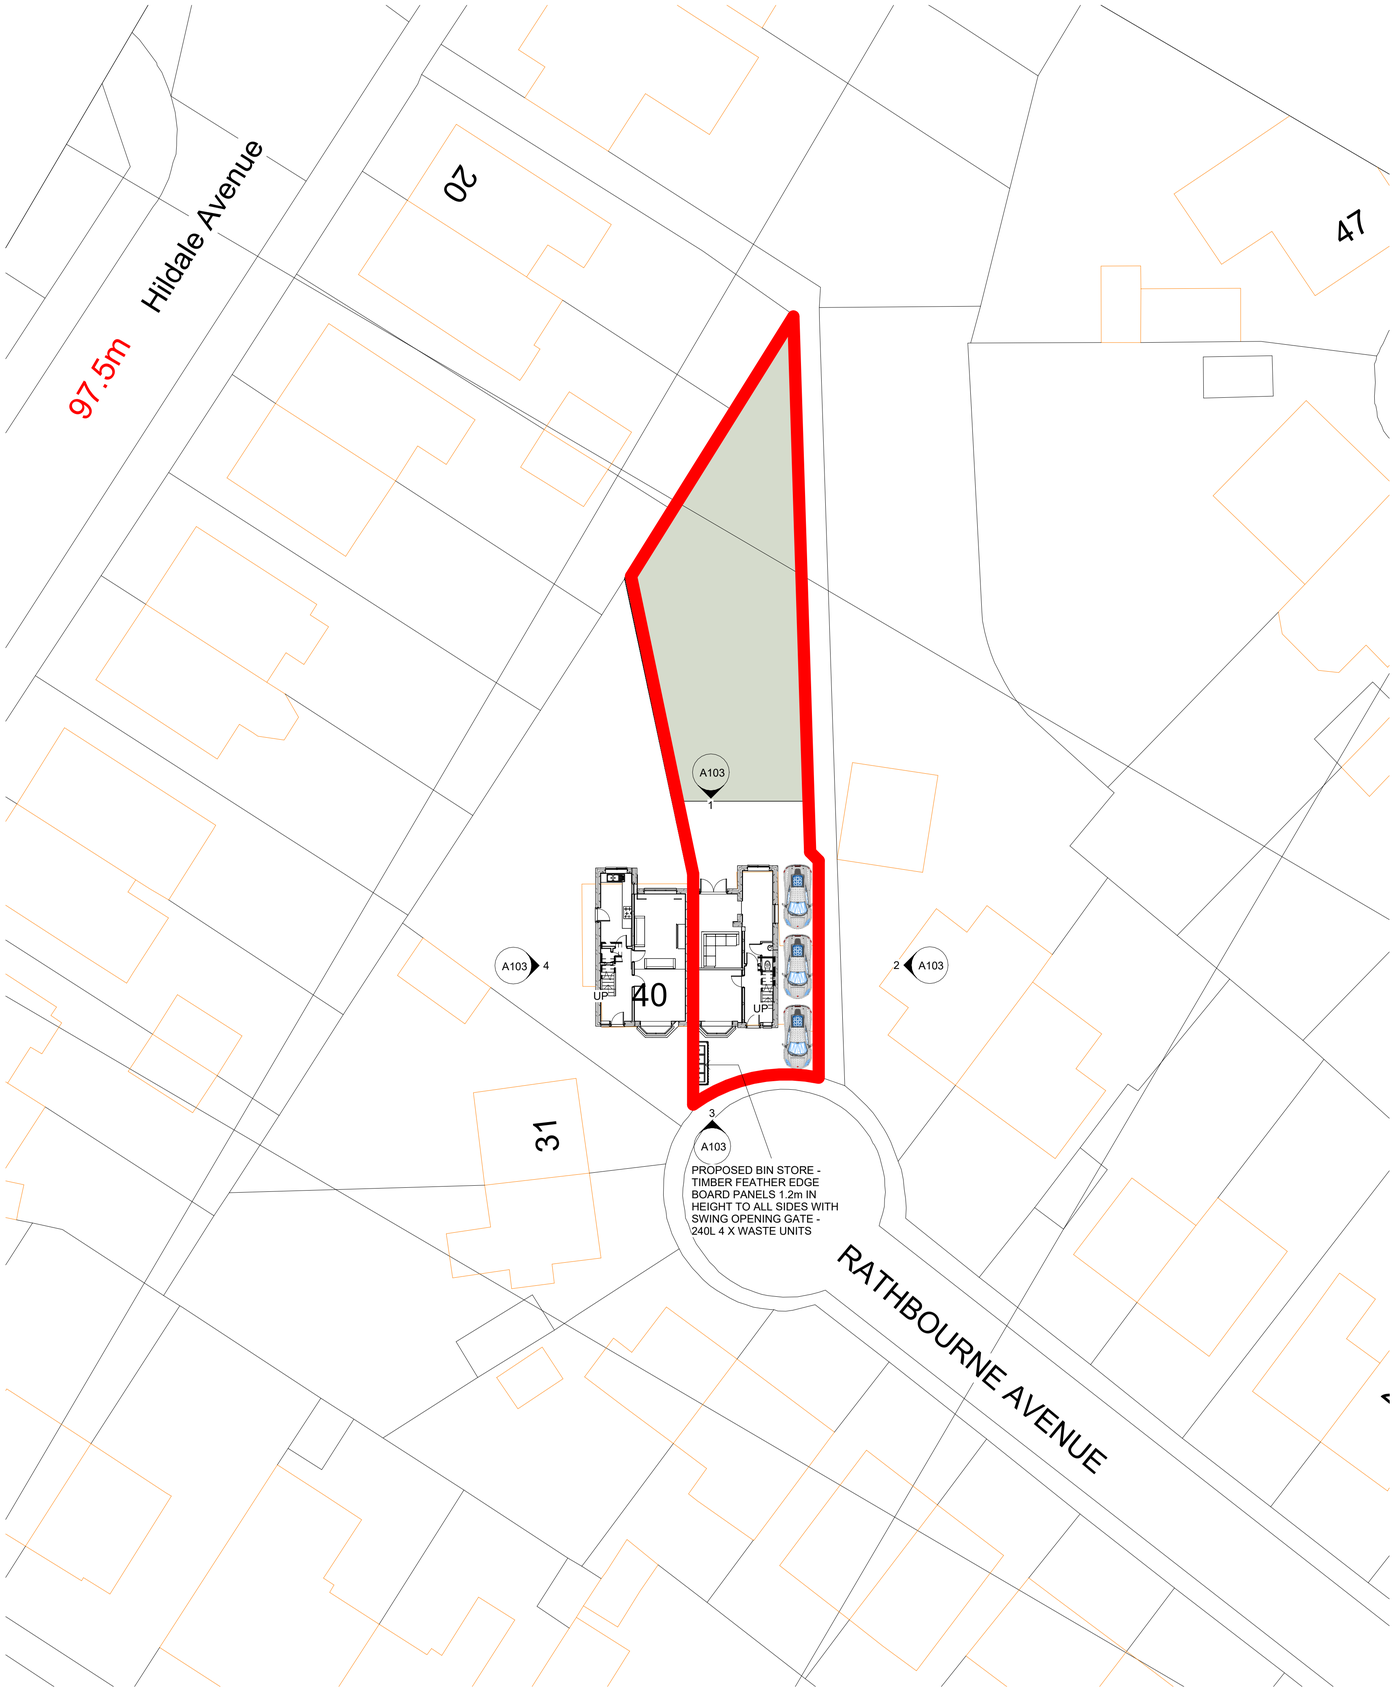

2 SITE PLAN
1 : 200

1 LOCATION PLAN
1 : 1250

RED LINE INDICATING SITE BOUNDARY
38 RATHBOURNE, MANCHESTER, M9 6PN

Rev	Description	Date	Dr by	App by
original by NK		date created 12/04/23		approved by NK

NK Architectural
Enquiries@nkarchitectural.co.uk
0161 818 4727
www.NKARCHITRCTURAL.co.uk

client name
OWNER - 38 RATHBOURNE, MANCHESTER, M9 6PN

project
CHANGE OF USE

drawing
SITE AND LOCATION PLAN

computer file	plot date
C:\Users\nkhan\Dropbox\NKARC\38 rathbourne\38 RATHBOURNE.rvt	

project number	scale	
2021.0042.2247	As indicated	@A1
drawing number: A105	rev	issue status

This drawing is to be read in conjunction with all related drawings. All dimensions must be checked and verified on site before commencing any work or producing shop drawings. The originator should be notified immediately of any discrepancy.
This drawing is copyright and remains the property of NK Architectural.