




Elevation A
1 : 50

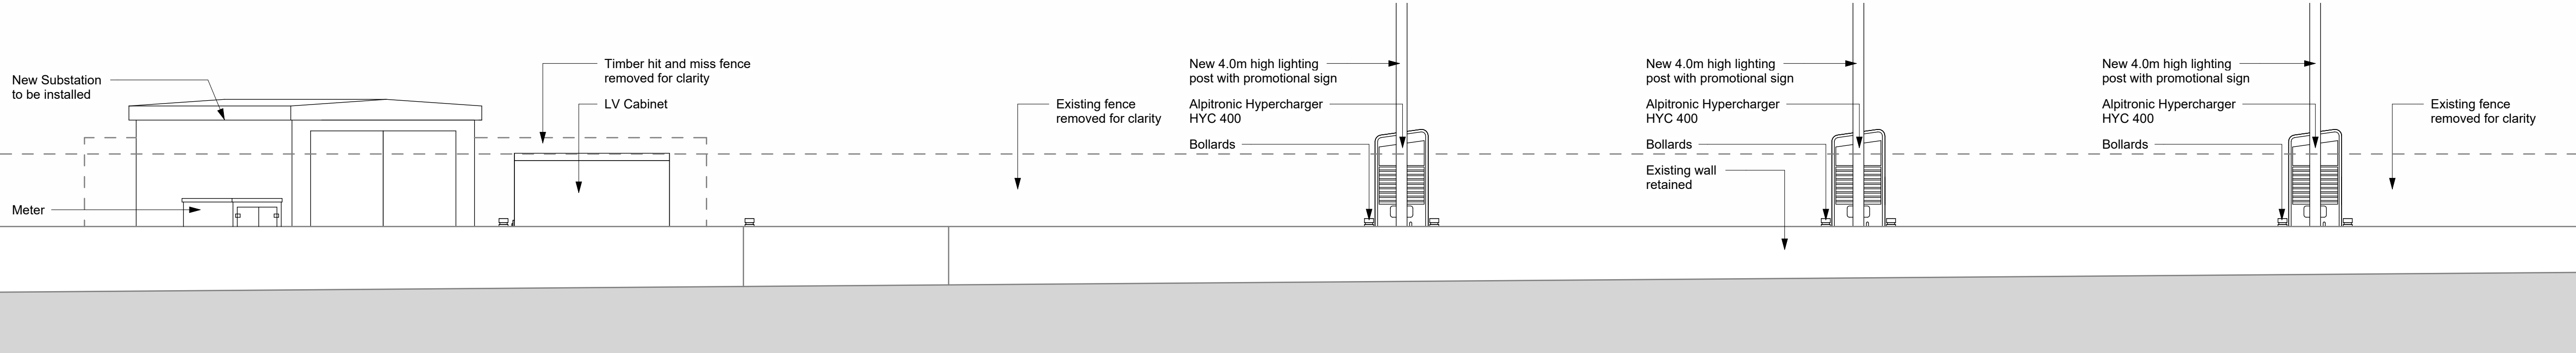



Elevation B
1 : 50

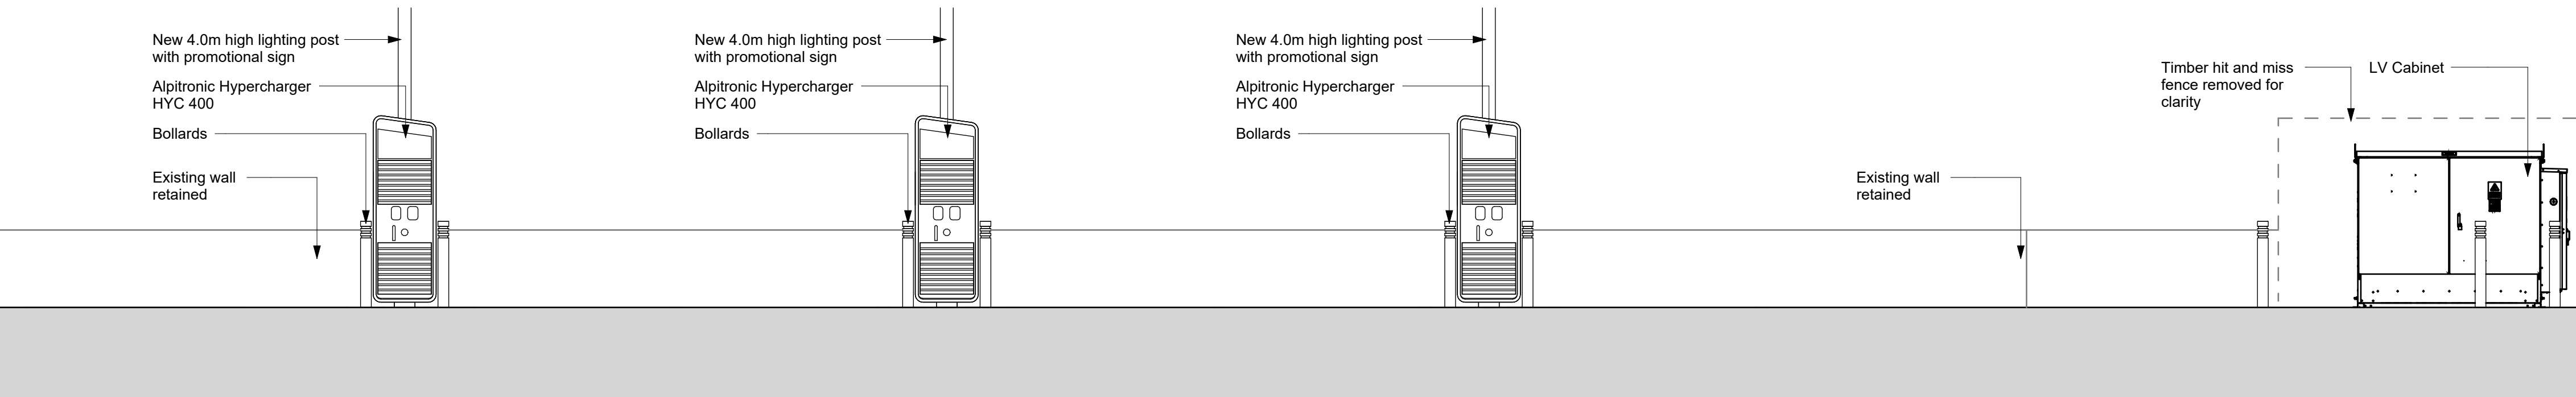

Elevation C
1 : 50

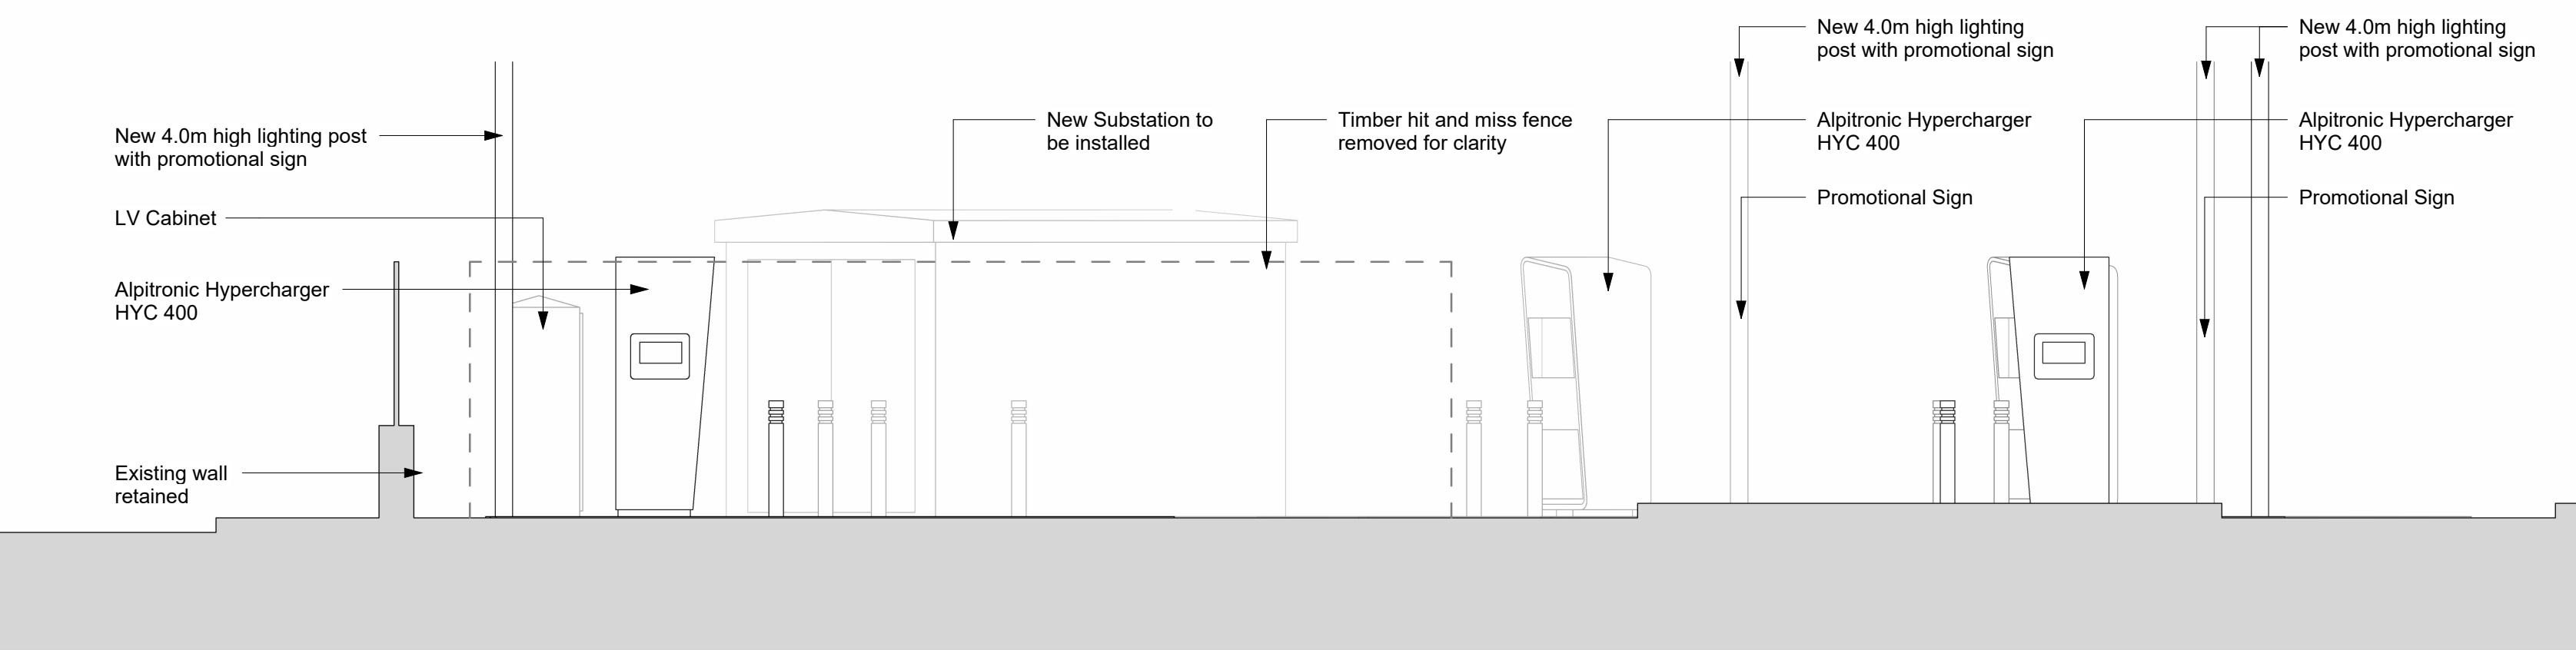

Elevation D
1 : 50

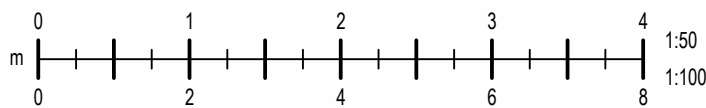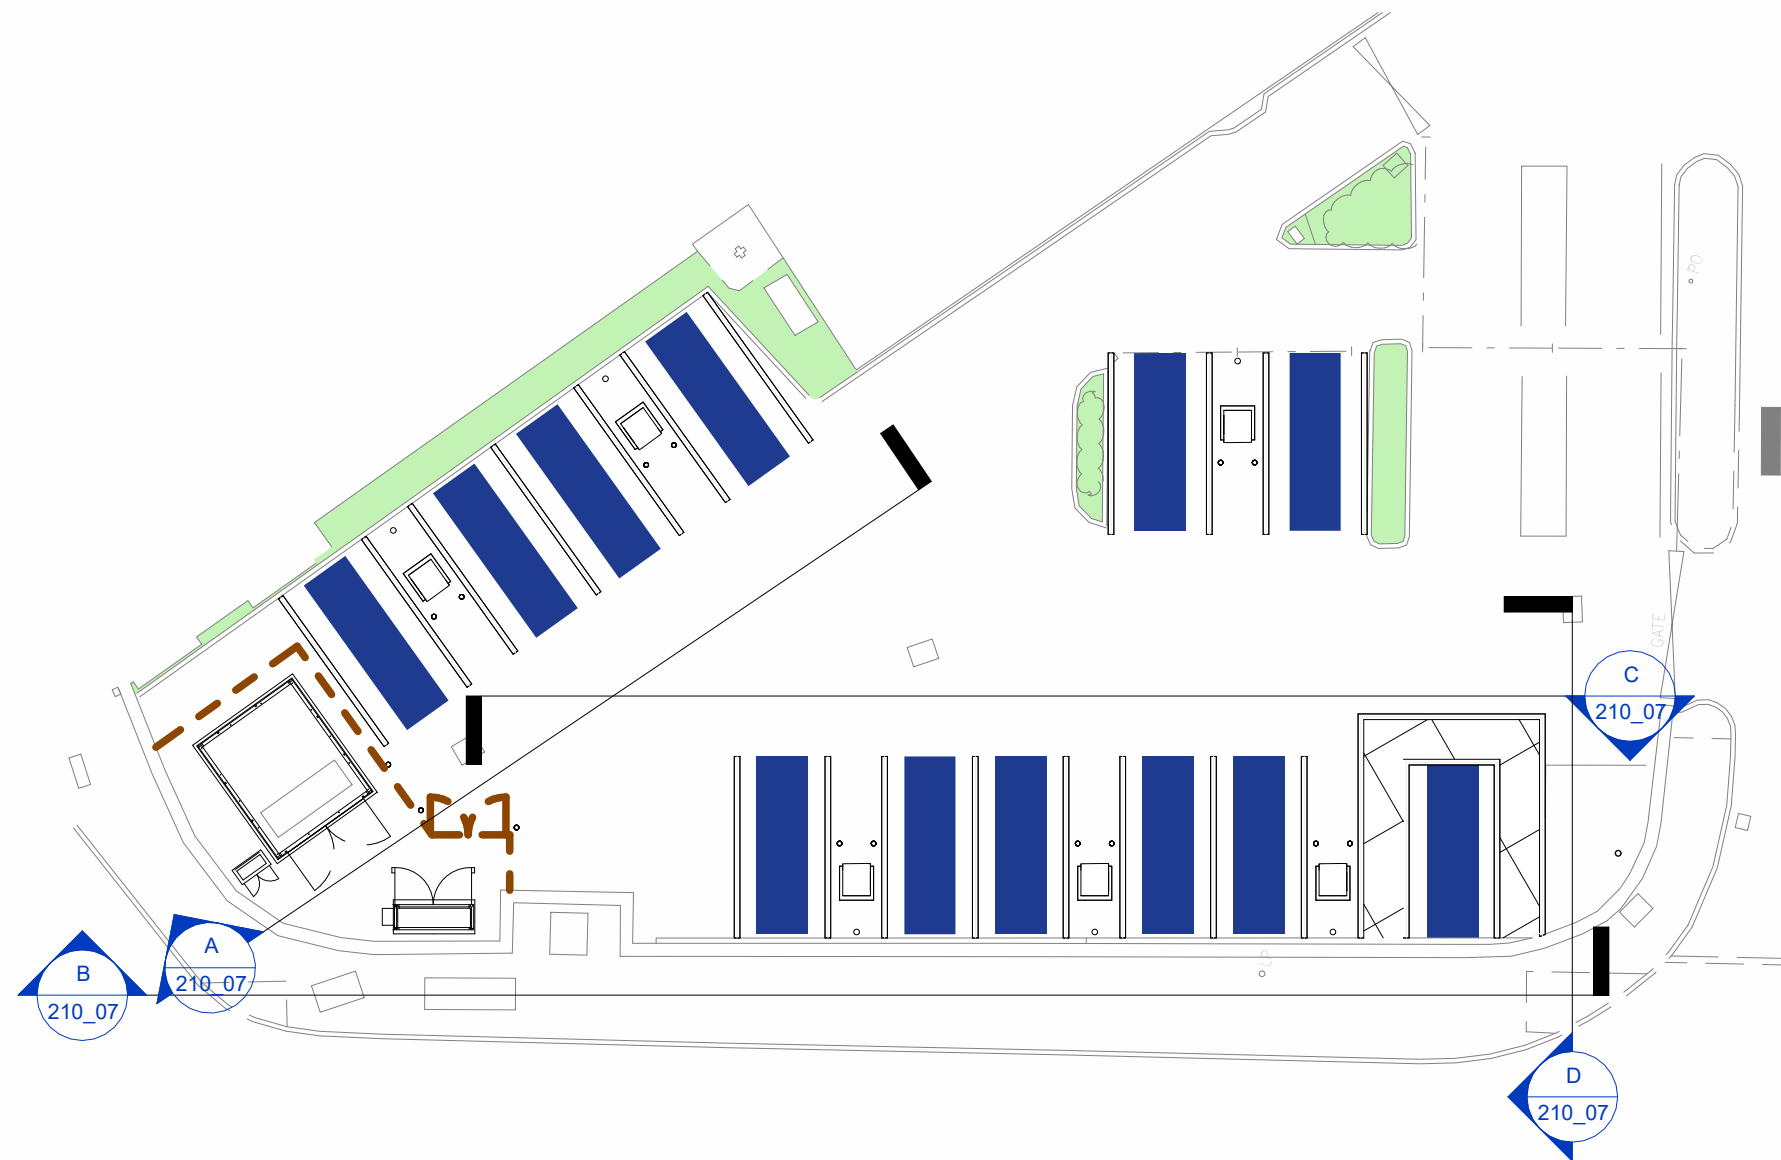

NOTES
All dimensions to be verified on site, and the Architect informed of any discrepancy. All drawings and specifications should be read in conjunction with the Health and Safety Plan; all conflicts should be reported to the Principal Designer.
This drawing is the copyright of C+A Design Limited. ©
DO NOT CONSTRUCT FROM THIS DRAWING

Construction staff and operatives must ensure the Principal Contractor has provided thorough and accurate information on all health and safety aspects relating to the designs identified on this drawing, including the review of:

- Designers/contractors risk assessments
- Method statements
- Permits to work
- Construction phase health and safety plan

B	Sub-station enclosure updated to DNO specification. Lighting column locations updated to suit lighting design	11/10/24	JDY	MK
A	Planning Issue	17/09/24	JDY	MK
	revision	date	by	chk

PLANNING ISSUE



DRAWING ISSUE

☐ Preliminary	☐ Costing	☐ Construction
☒ Planning	☐ Tender	☐ Record

date	scale @ A1	drawn by	checked by		
24/10/23	As indicated	JDY	MK		
Universal Square Devonshire St N, Manchester M12 6JH					
Site Elevations					
role	originator	volume	levels	type	suitability
A	CA	S1	00	DR	S4
project number		drawing number		revision	
23095US		210_07		B	