



Do not scale from this drawing. All information should be checked by the contractor on site before commencing work. Any discrepancies should be reported to the architect immediately. All rights are reserved and are not transferable. Unauthorised reproductions of this drawing are not permitted.

- Materials used to be used**
- Bricks front: Red Smooth
 - Side and rear: Common bricks weathered
 - Windows: Grey uPVC double glaze
 - Fascia/Soffit: Grey PVC
 - Gutters/down pipe: Grey PVC
 - Roof tiles: Sandlot clay new Cassius tile Antique Slate

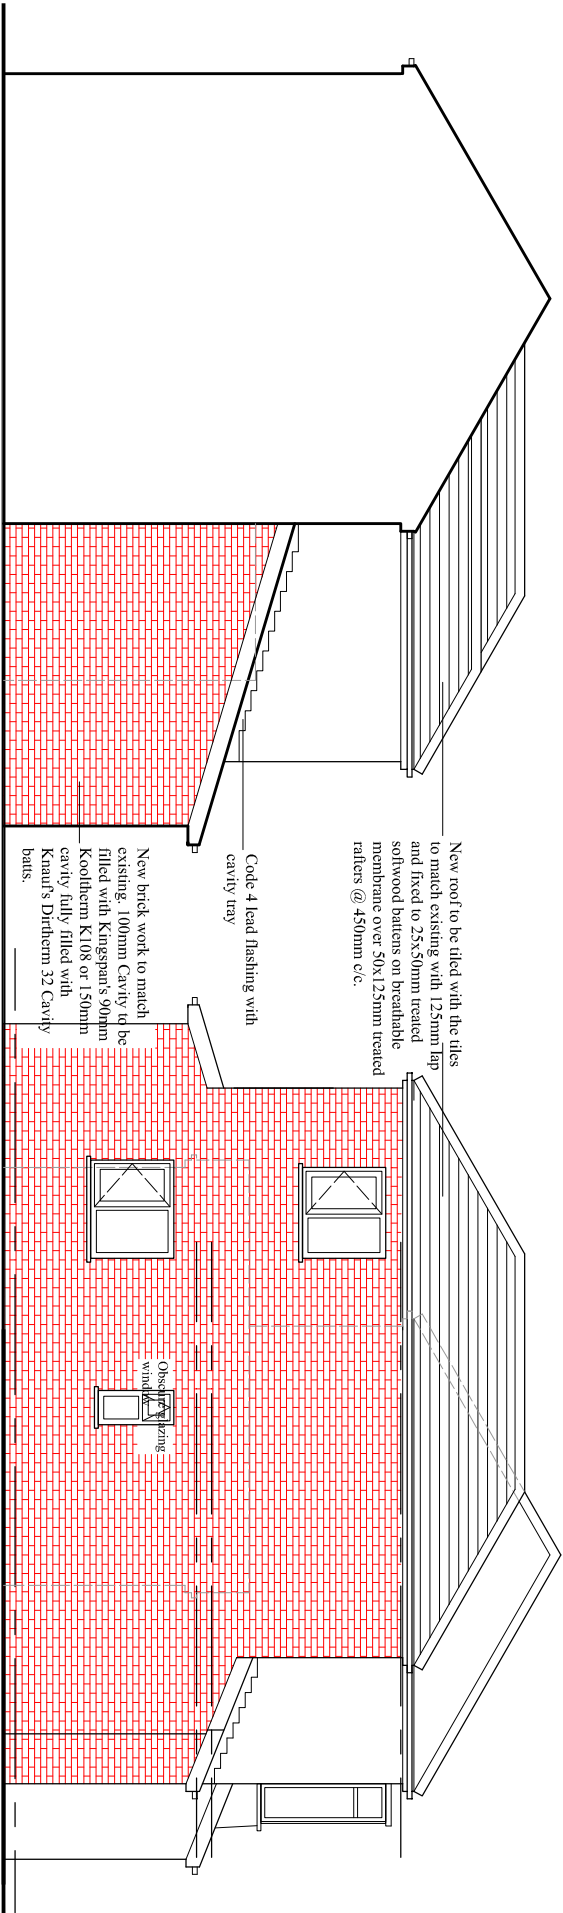

PROPOSED SIDE ELEVATION

PROPOSED SIDE ELEVATION

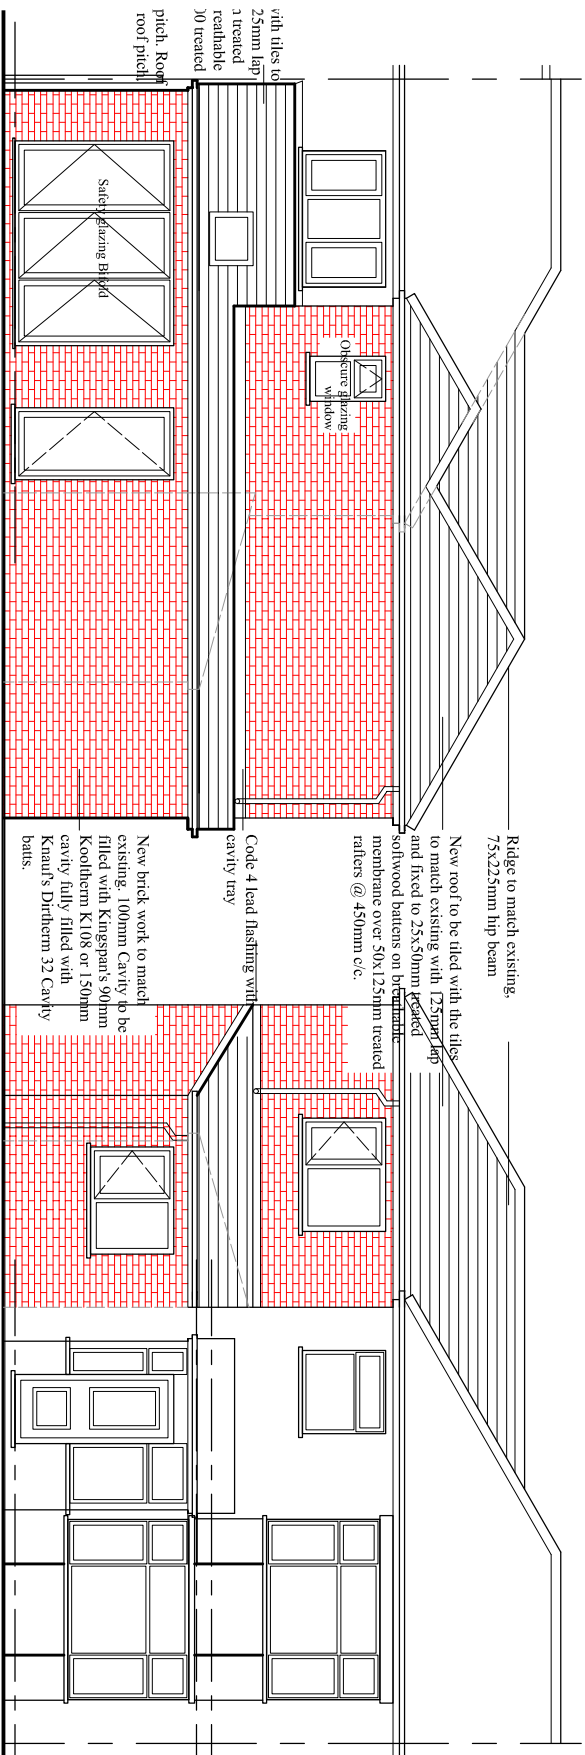

PROPOSED REAR ELEVATION

PROPOSED FRONT ELEVATION