
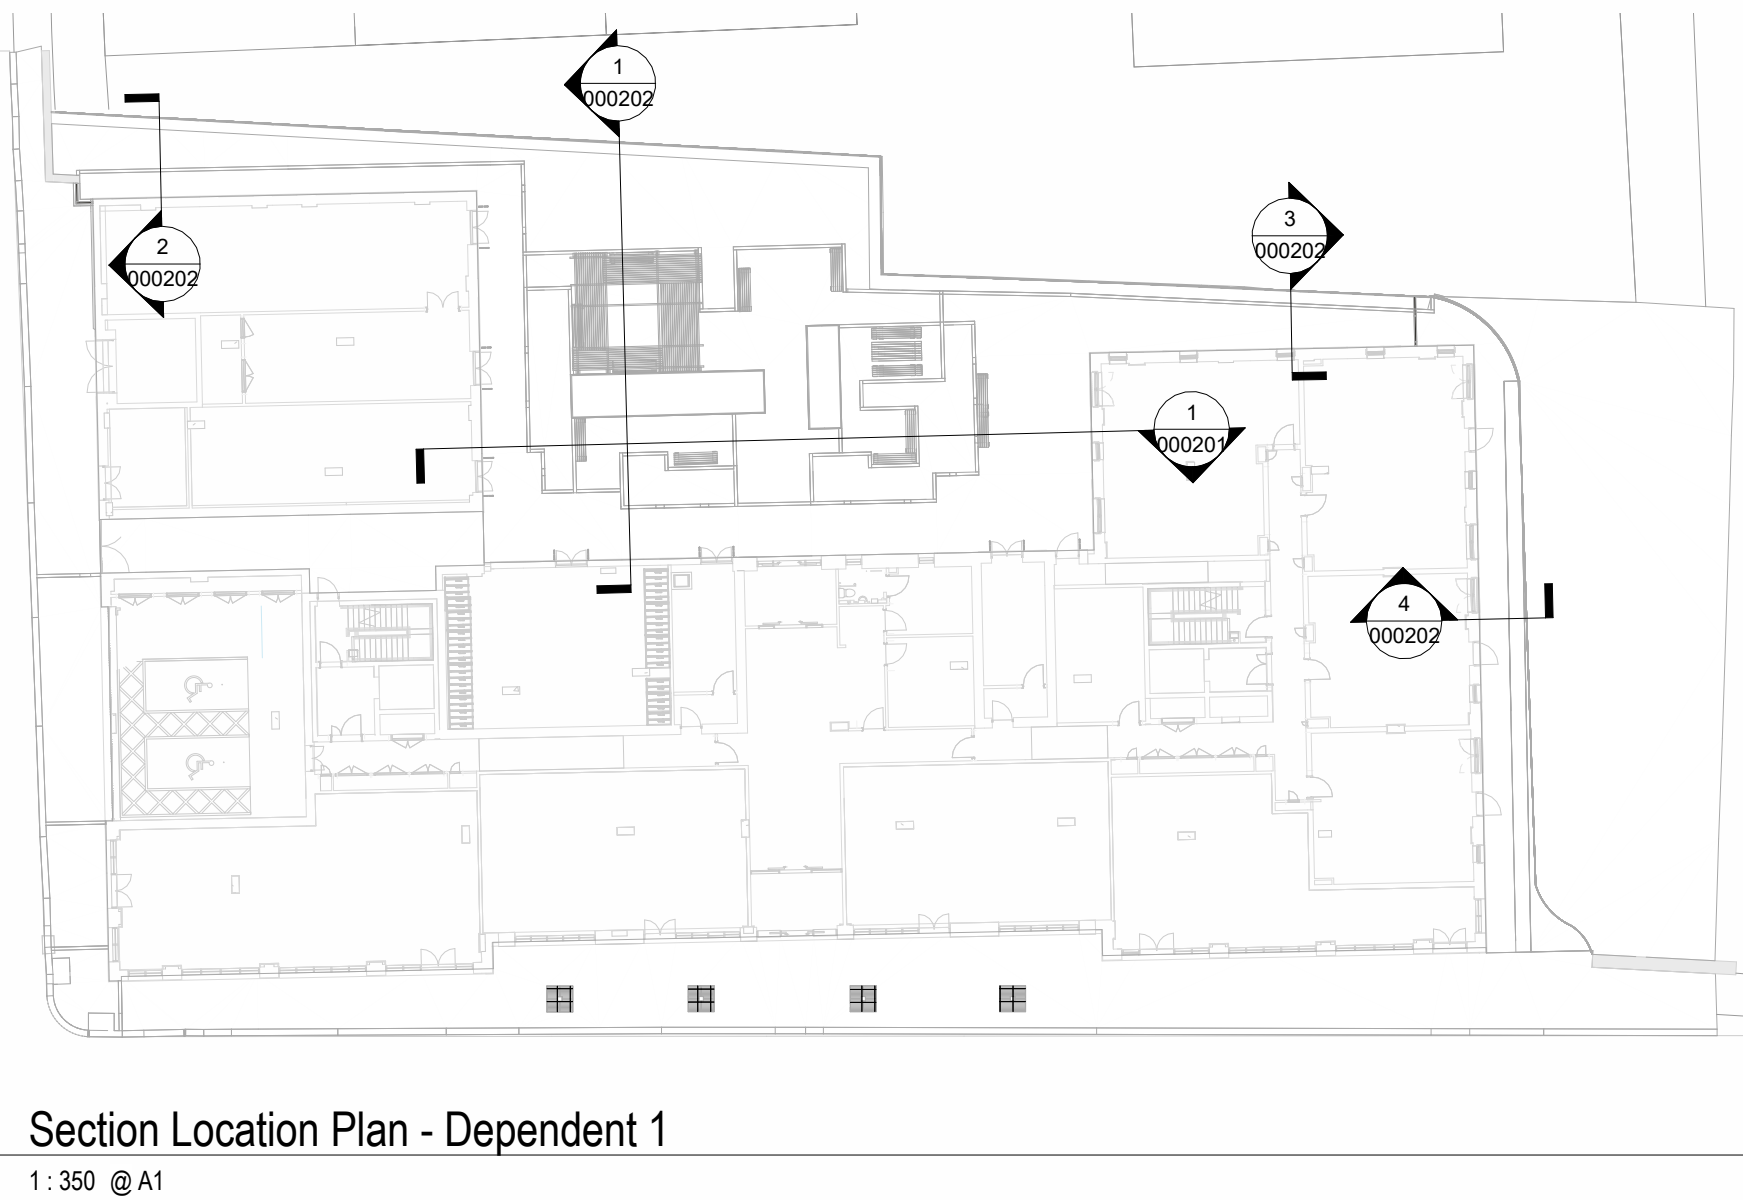
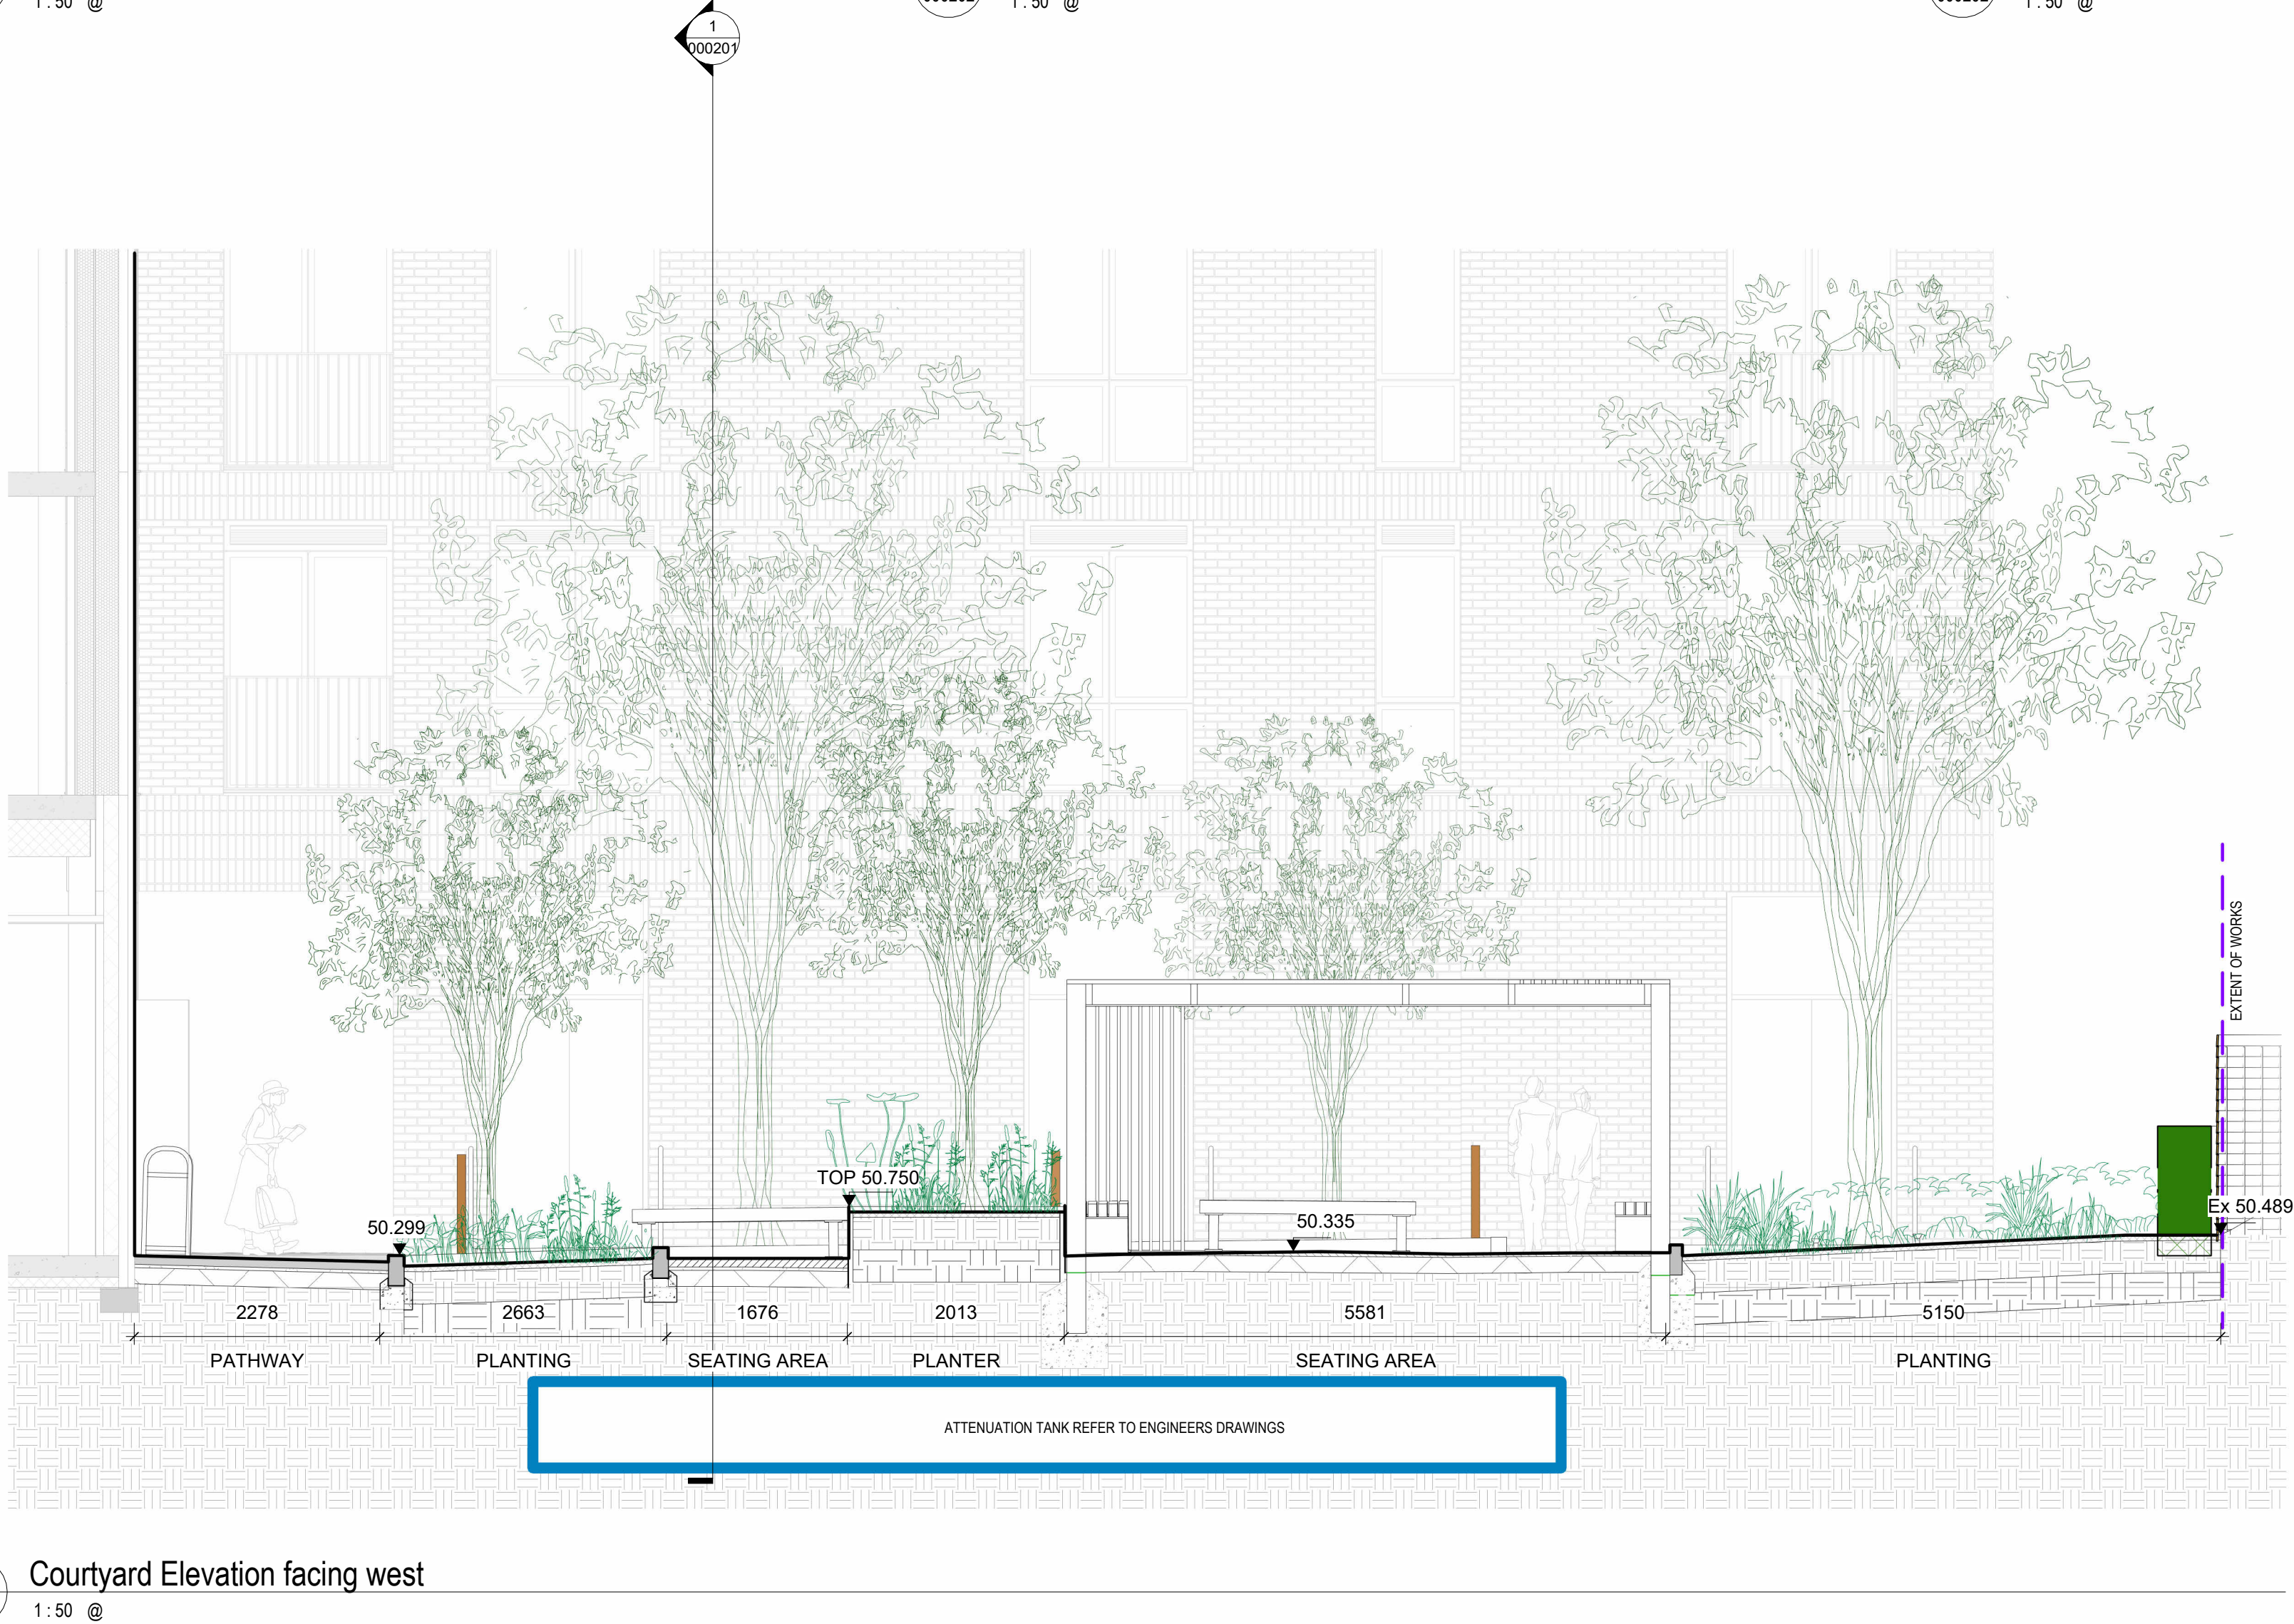


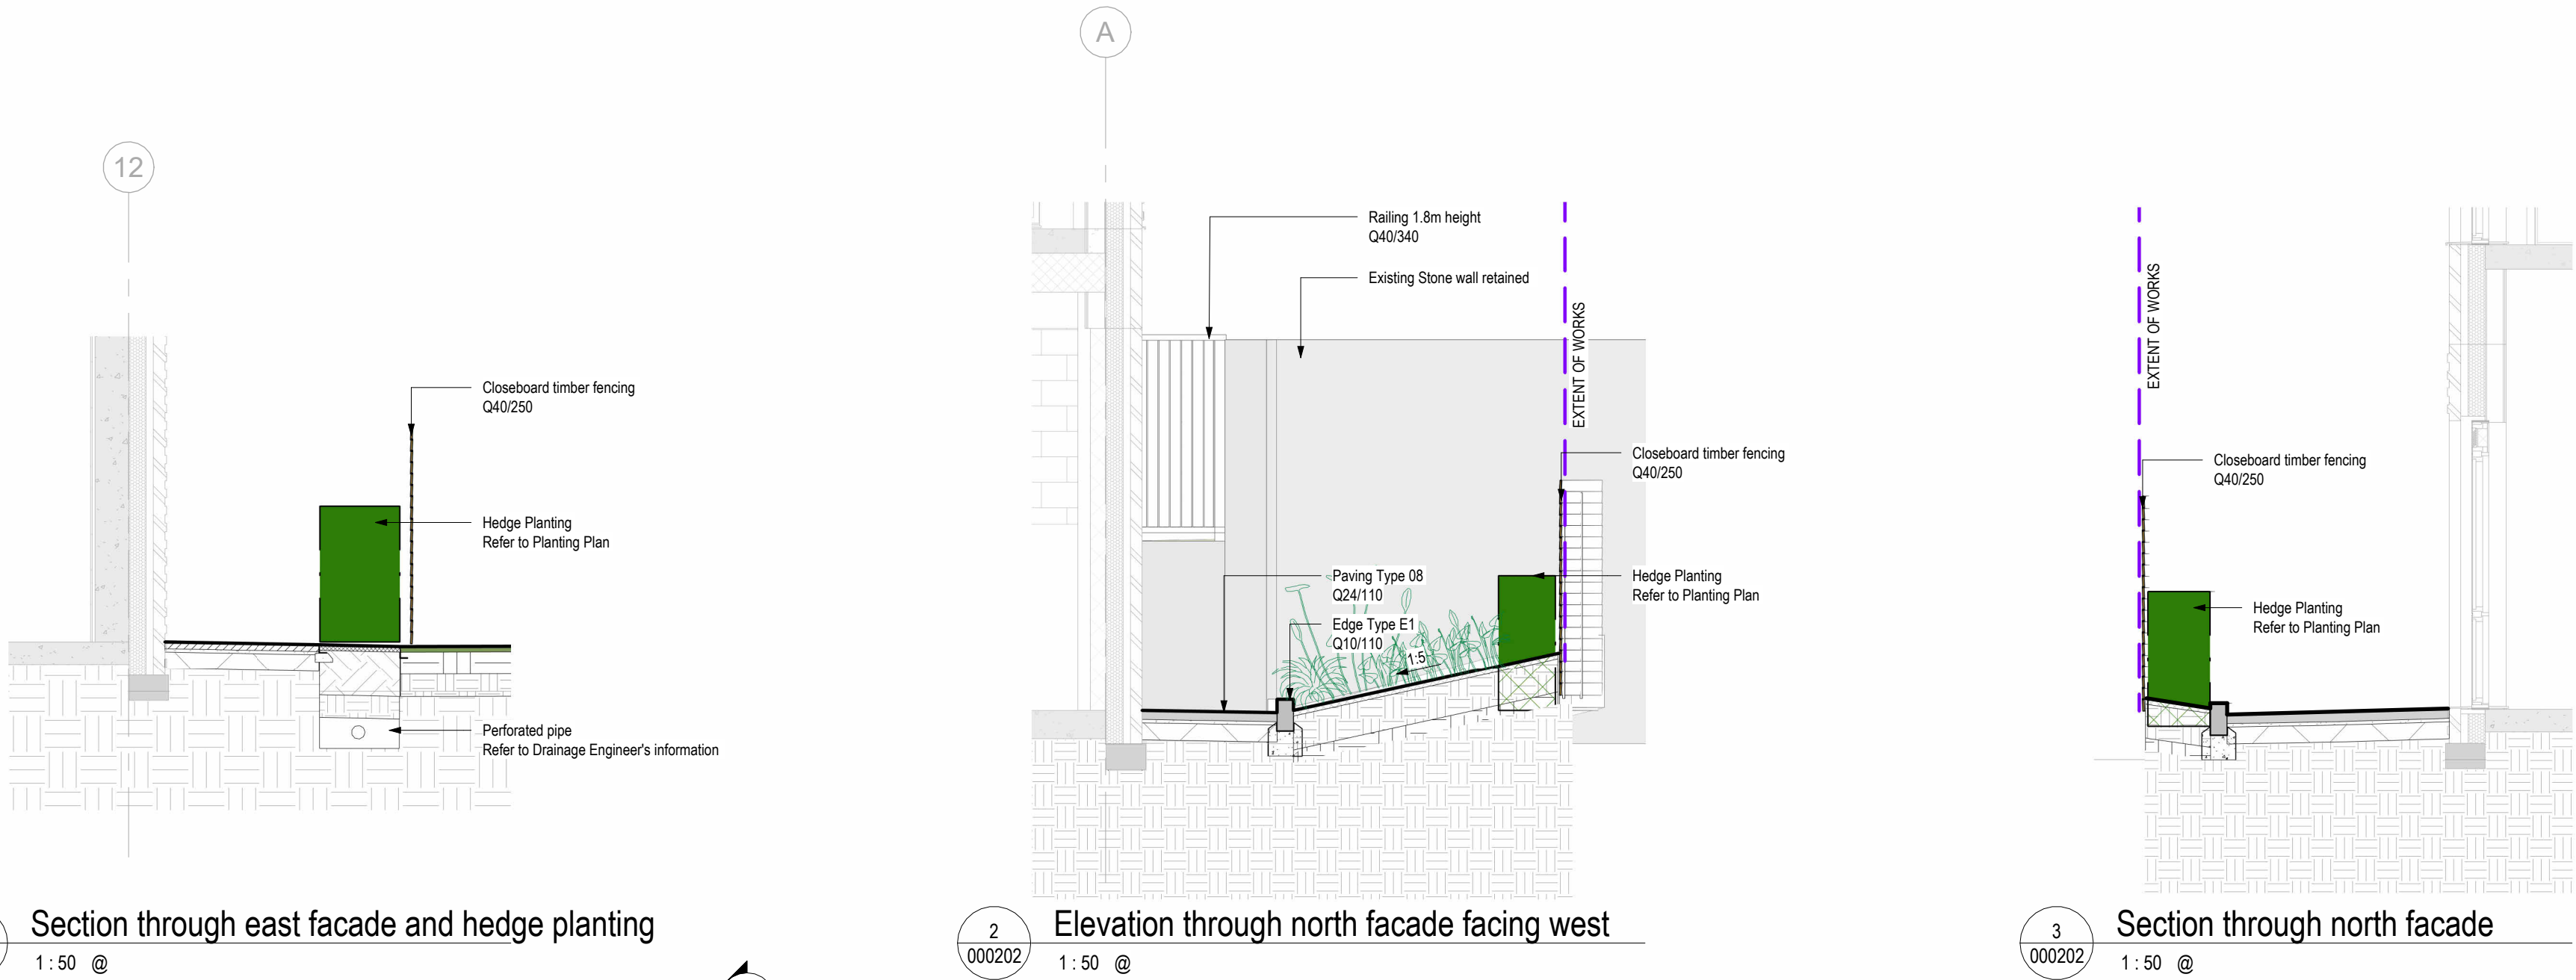

rev	details	by	date
P01	STAGE 4 ISSUE	SB	27.06.2024
P02	TITLEBLOCK UPDATED	SB	01.07.2024

- Notes**
1. Do not scale from drawings, use figured dimension only.
 2. All dimensions to be checked on site
 3. This drawings should be read in conjunction with all other Gillespies drawings and specifications
 4. For General Arrangements refer to EYJW-GIL-EX-00-DR-L-000100 Series
 5. For Detailed Levels Plans refer to EYJW-GIL-EX-00-DR-L-000105
 6. For Hardworks Details refer to EYJW-GIL-EX-00-DR-L-000300 Series
 7. For Softworks Details refer to EYJW-GIL-EX-00-DR-L-000400 Series
 8. For Landscape NBS refer to EYJW-GIL-EX-00-TS-L-000501

Project Title Eliza Yard, Ancoats P21641- 00- 001	Drawing Number EYJW-GIL-EX-00-DR-L-000202		Client John Sisk and Sons Ltd 2410 Rogers Court The Crescent Birmingham Business Park Birmingham B37 7YE Gillespies 9th Floor, Phoenix House, 3 South Parade, Leeds, LS1 5DQ. P: +44 (0)113 247 5550 E: Rachel.Taylor@gillespies.co.uk		
Drawing Status S3 - REVIEW AND COMMENT	Drawing Title Eliza Site Sections 02			Drawing Status STAGE 4	Revision P02
Drawing Status S3 - REVIEW AND COMMENT	Drawing Title Eliza Site Sections 02			Date 27/06/2024	Scale As @A1 indicated
© copyright GILLESPIES LLP, all rights reserved					