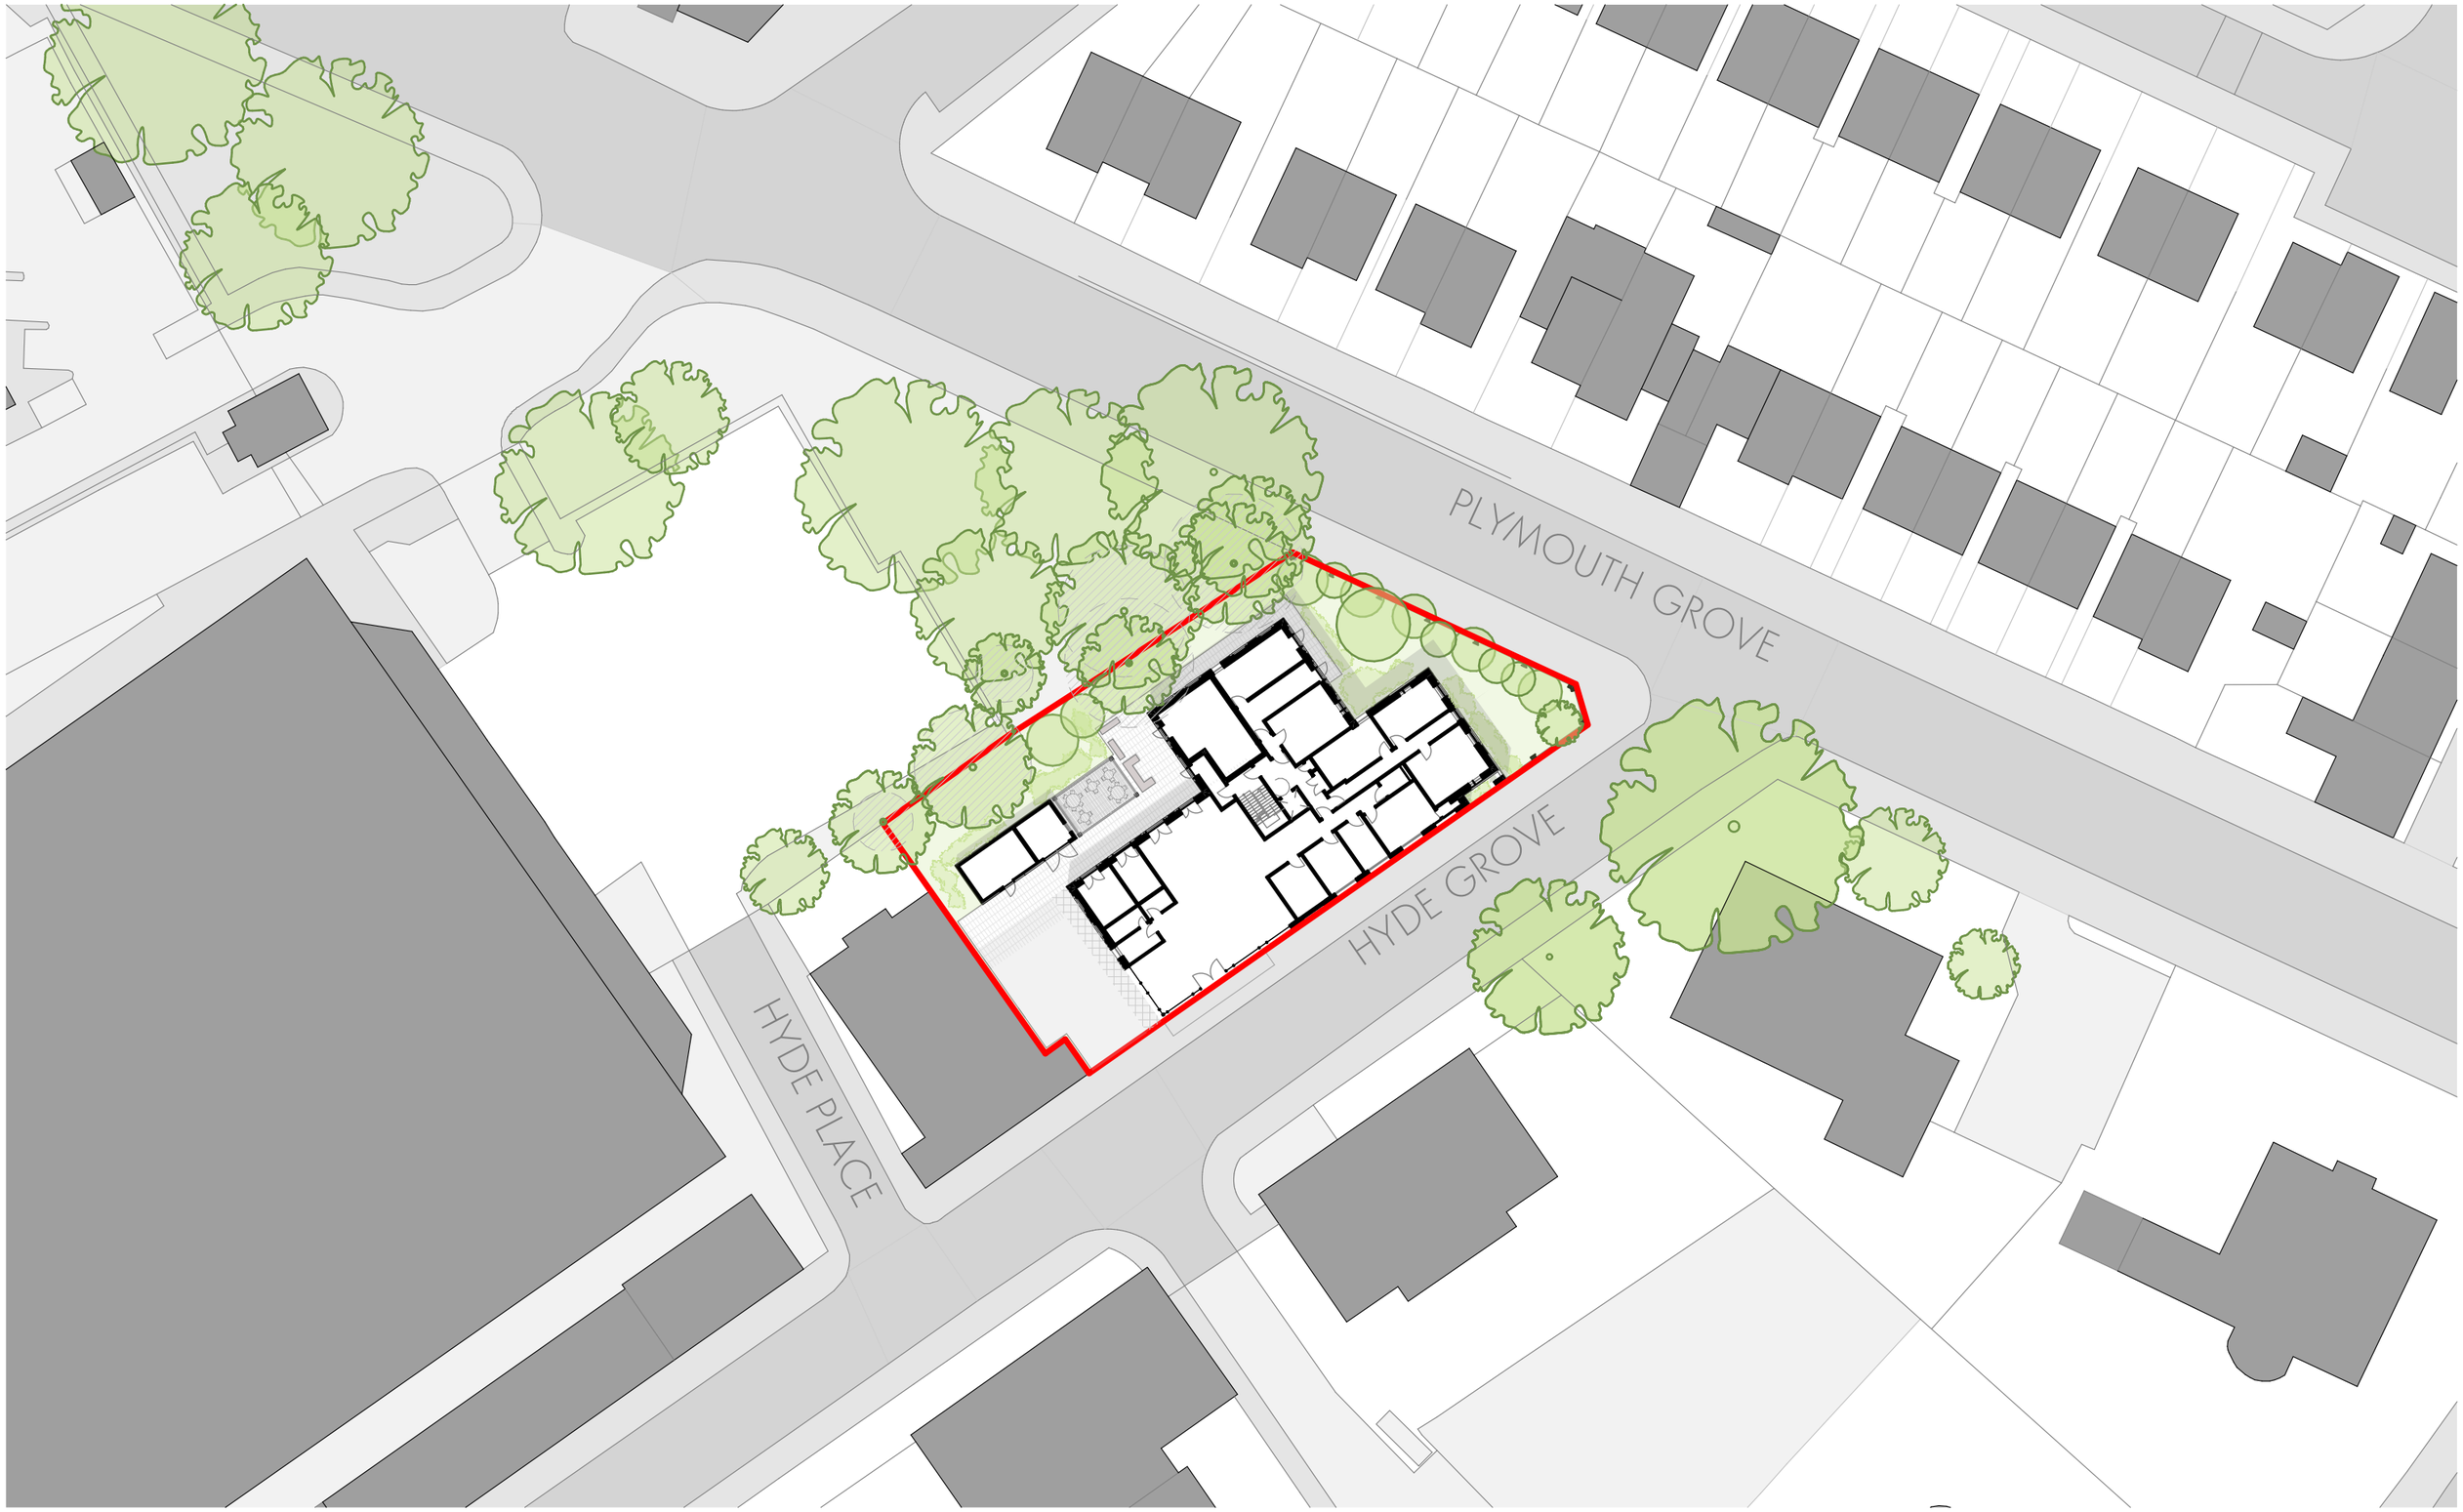

This drawing is the property of GWP Architecture. Copyright is reserved by them and the drawing is issued on the condition that it is not copied, reproduced, retained, or disclosed to any unauthorised person, either wholly or in part, without the consent in writing of GWP Architecture.

All drawings and specifications should be read in conjunction with the project health and safety plan, any possible conflicts should be presented to the Planning Coordinator.

All work to be carried out in accordance with current Building Regulations.

Contractors must verify all dimensions at the job before commencing any work or making shop drawings.

Written dimensions should be taken. Do not scale off drawing. Do not take digital dimensions from this drawing.

Any discrepancies to be reported to the Architect.

0 10m 20

Scale - 1:500 @A3

N

Rev	Date	Comment	Dr	Ch
P05	07.11.24	Updated EA Studio provision	JW	TA
P04	10.09.24	Updated as Studio scheme	TA	RT
P03	09.08.24	Updated as planning comment	TA	RT
P02	02.05.24	Updated as planning comment	TA	RT
P01	28.03.24	First Issue	TA	RT

/Volumes/Data/CAD/(544)2337 Renshaw House, Manchester/A_Architects_(GWP)/Model/Renshaw House, Manchester - (544)2337-GWP-01-XX-M3-A-RenshawHouse-StudioReducedHeightOption2-P11.pln

GWP Job Reference (544)2337

Job Title
Renshaw House, Hyde

Client
Mia James Construction

Proposed Site Plan

Name	(544)2337-GWP-01-00-D-A-(PA)-0008		
Scale	1:200@A3	Revision	P05
Drawn/Checked	TA / RT	First Issue	28.03.24
Drawing Status	A - Approval		

CHARTERED ARCHITECTS
INTERIOR DESIGNERS
SPACE PLANNERS
PROJECT MANAGERS
LANDSCAPE ARCHITECTS

Bracken House, Lidgett Lane. Leeds LS8 1PQ
+44(0)113 266 6044 (t) | +44(0)113 268 1859 (f)
architecture@gwp-arch.com | www.gwp-arch.com