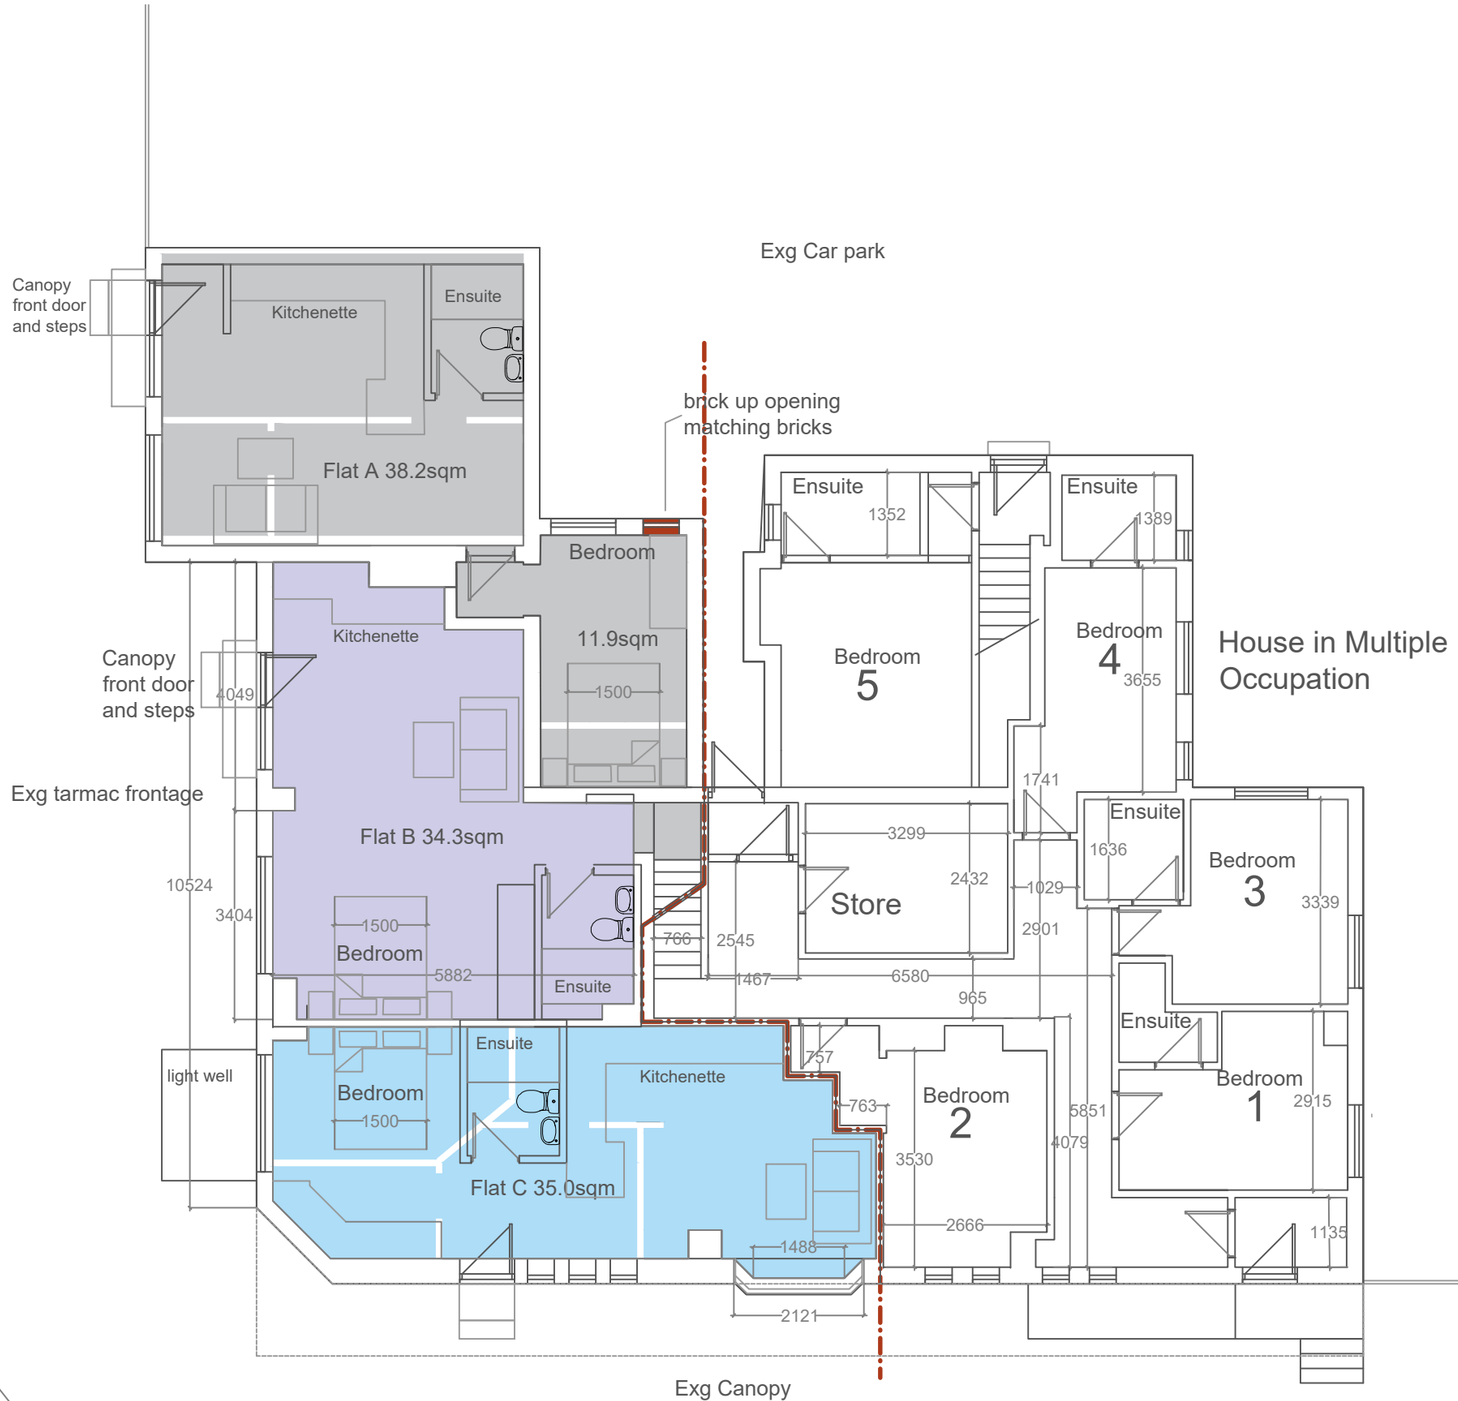


Sedgeborough House Manchester

Proposed Plan - Ground Floor

-1.0 0 1.0 2.0 3.0 4.0m

DATE:15 Oct 24 JA SCALE @ A3: 1:100

Jeff Atkins Architect Tel: 07825 755689 4 Acacia Drive Altrincham Cheshire WA15 8QZ

P2431 D12 REV: -

jeff
atkins
architect