




Key:

-  Site boundary
-  0.5km offset from the centre of the site
-  Cumulative Site (Scoped in)
-  Cumulative Site (Scoped out/ already built)

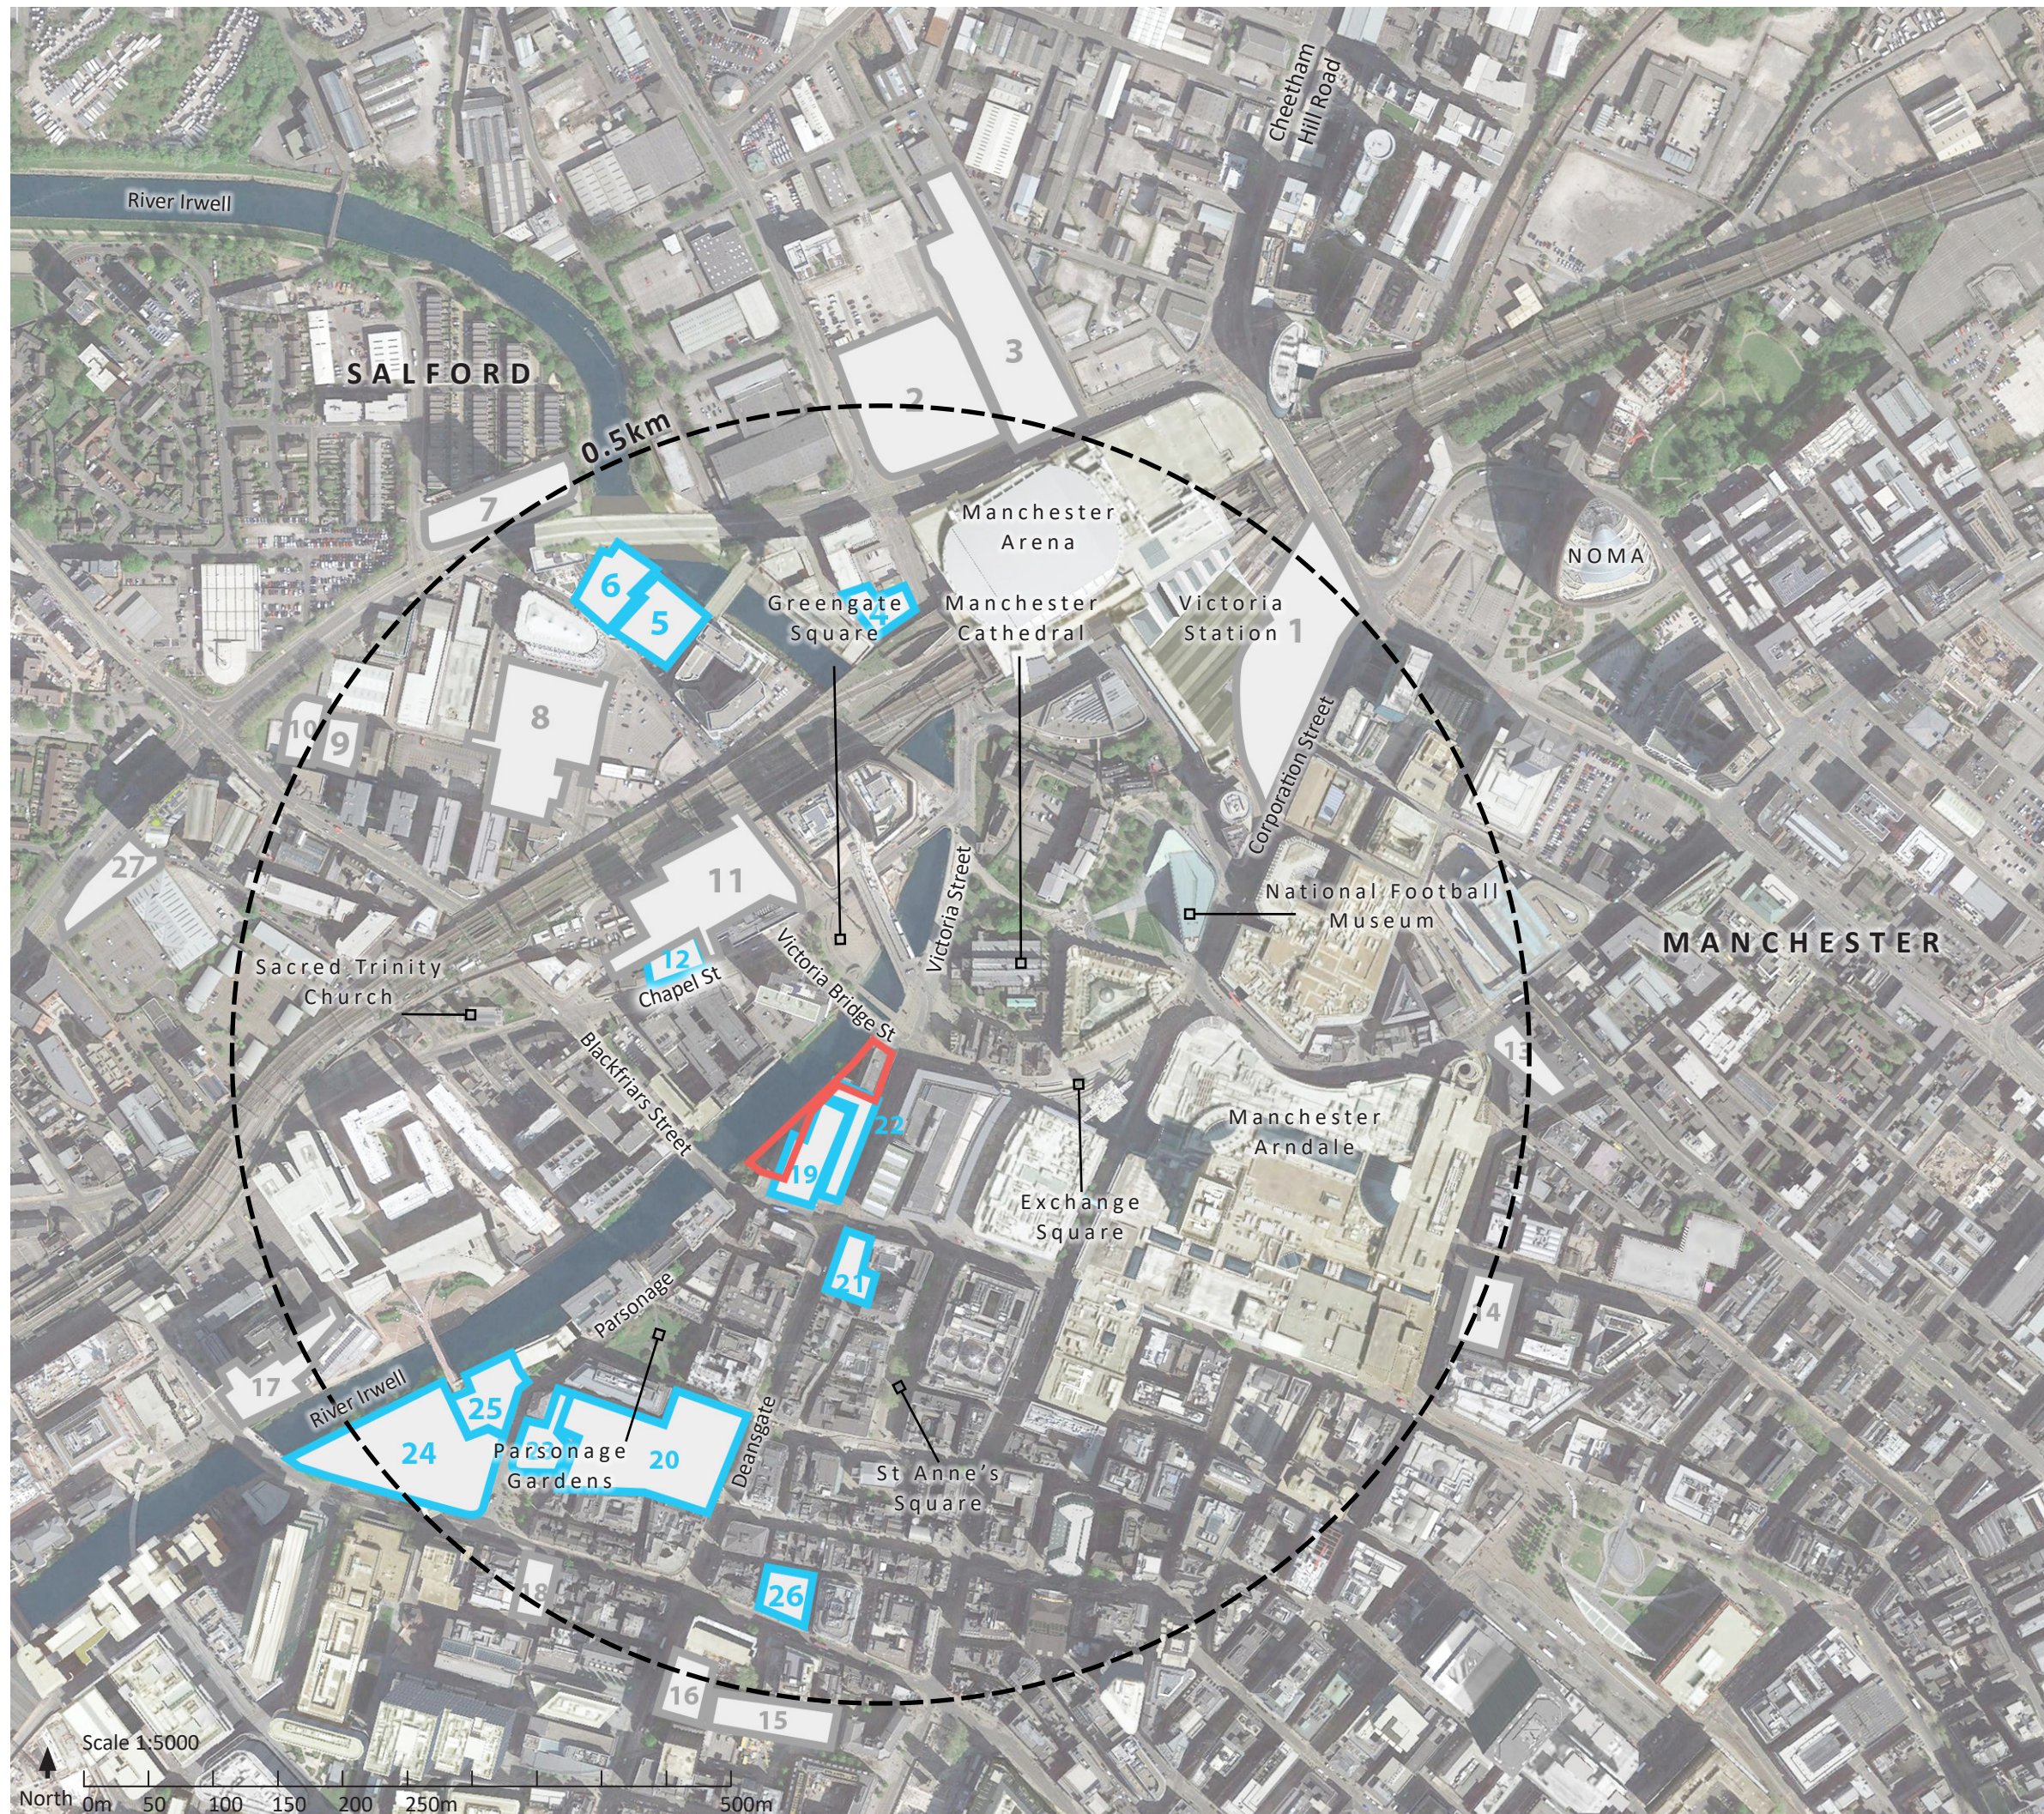

Renaissance Hotel, Manchester

Figure 6.11
Cumulative Sites

Drwg No: 876A-20C
Drawn by: CAW/ DA
Rev by: CAW
QM Status: Checked
Scale: 1: 5,000 @ A3

Date: 30.07.21
Checker: CAW
Rev checker: CAW
Product Status:
Confidential Review