## CONTAINMENT LEGEND

- SUBMAIN CABLE TRAY
- BUS BAR
- COMBINED SERVICE CABLE TRAY
- REFRIGERANT TRAY WORK

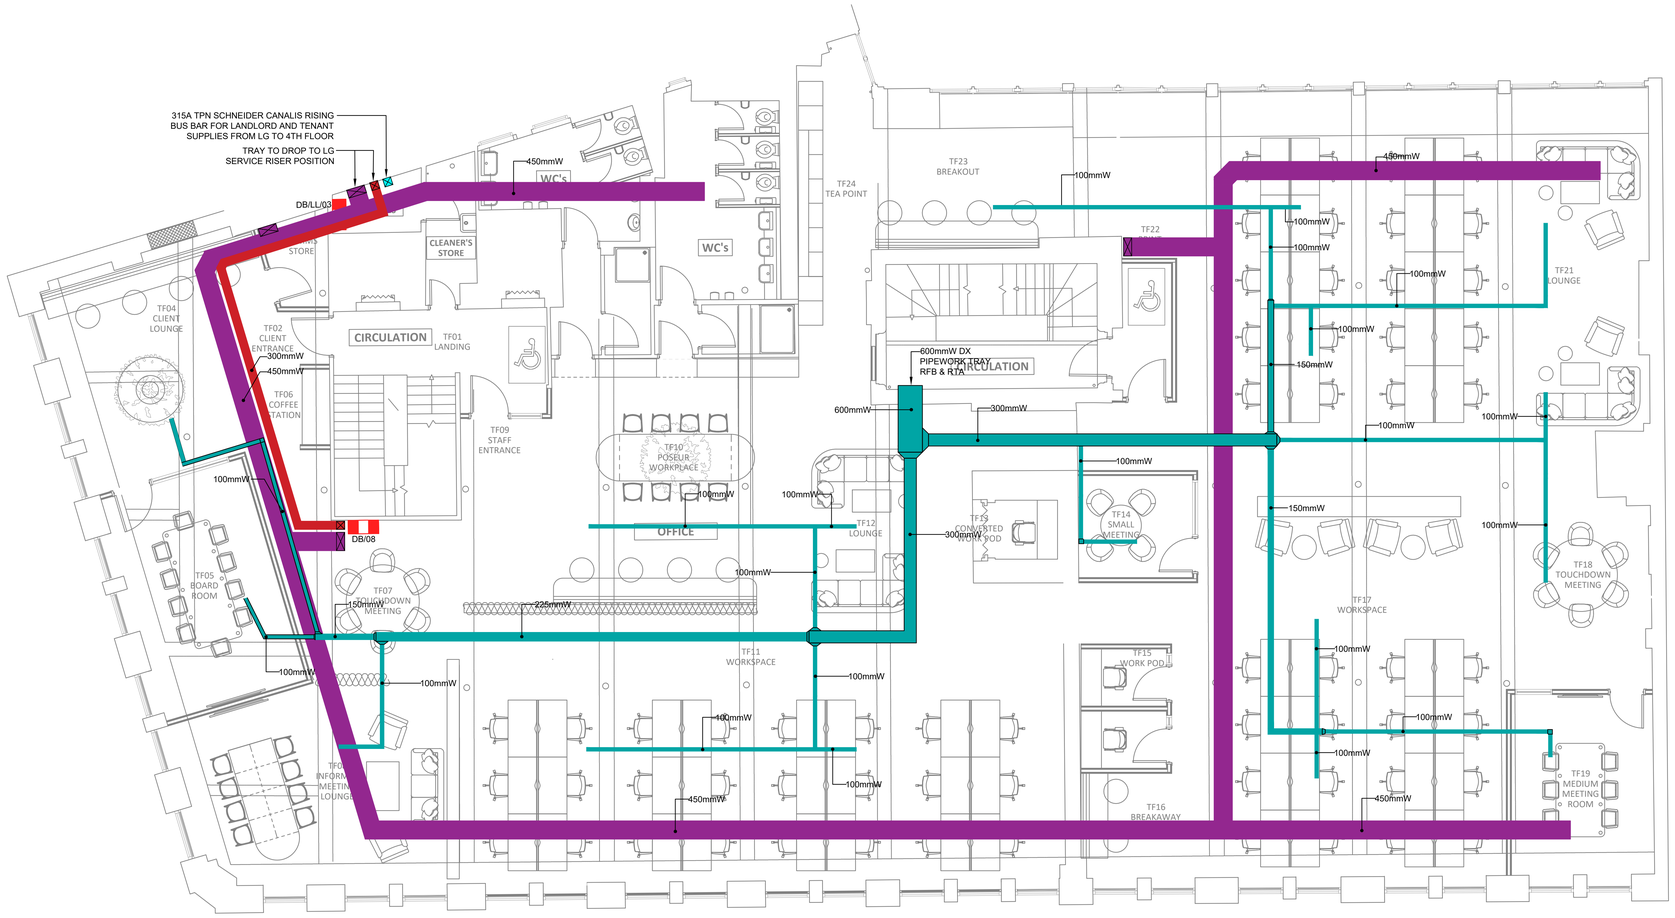


PROPOSED THIRD FLOOR

| REV | DESCRIPTION | BY | DATE |
|---|---|---|---|
| P2 | COMBINED SERVICE TRAY ADDED | LF | 30.08.24 |
| P1 | ISSUE FOR PLANNING | LF | 17.05.24 |

KAIZEN Consulting Engineers

www.kaizen-ce.com e: info@kaizen-ce.com

CLIENT

bruntwood SciTech

ARCHITECT

AXI

PROJECT

117-119 PORTLAND STREET
MANCHESTER

DRAWING TITLE

**ELECTRICAL SERVICES**
THIRD FLOOR
CONTAINMENT LAYOUT

| CHECKED | DATE | DRAWN | SCALE |
|---|---|---|---|
| LF | FEB 24 | MN | 1:75@A1 |

**STAGE 4**

| DRAWING NUMBER | STATUS | REV. |
|---|---|---|
| 1168-KCE-ZZ-03-DR-E-6104 | S4 | P2 |