


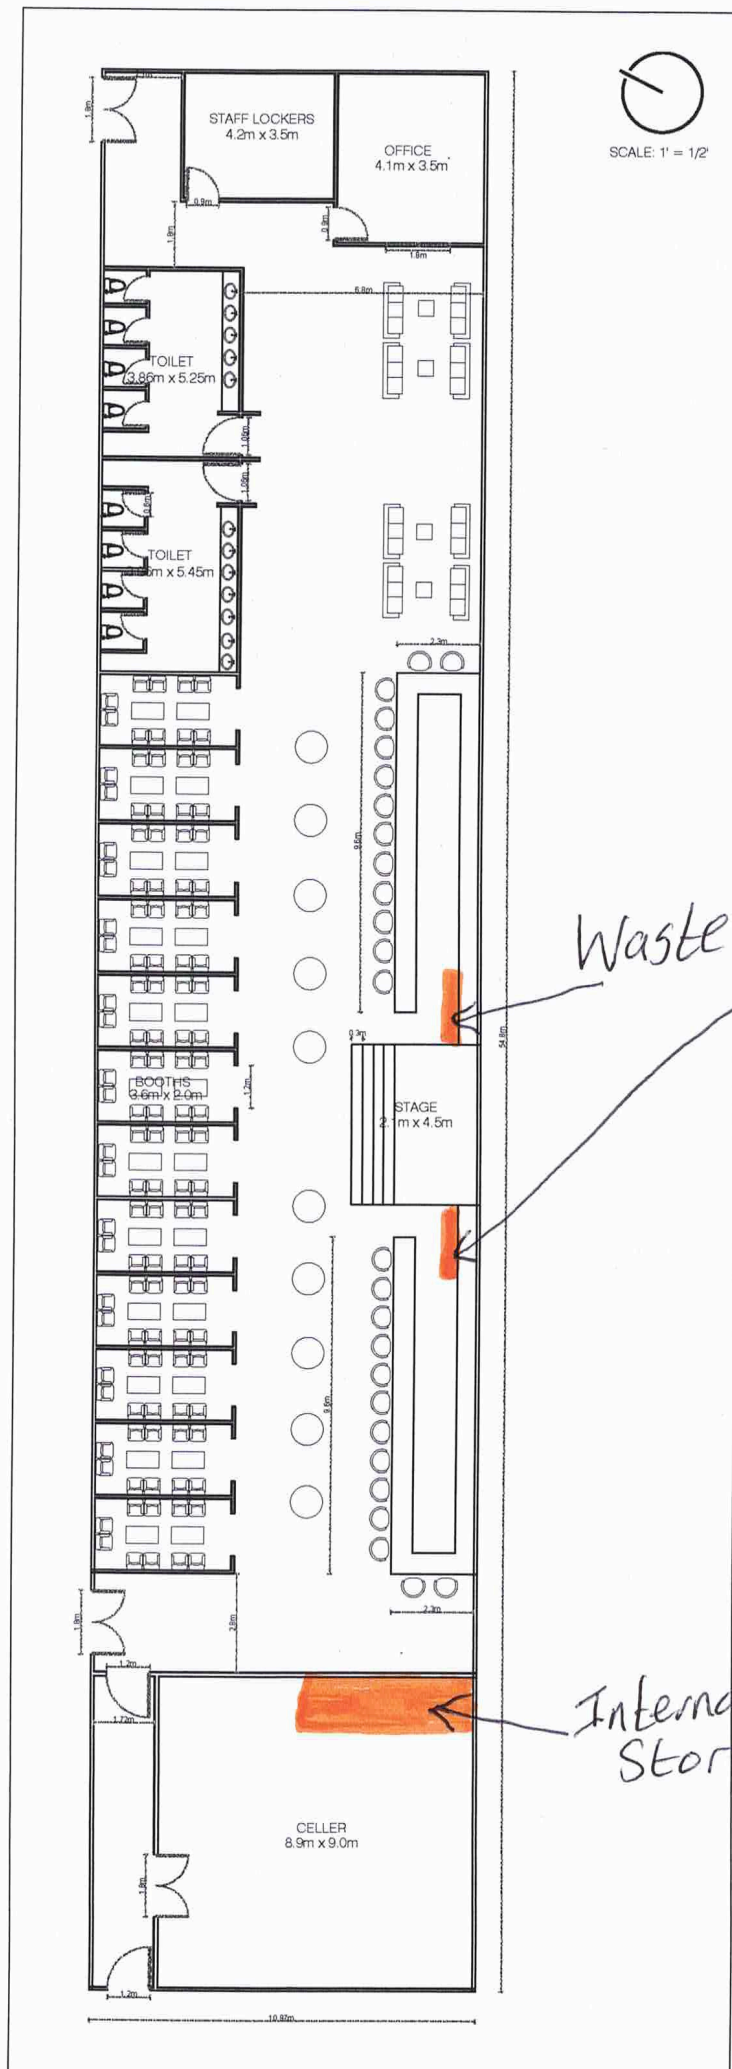

SCALE: 1" = 1/2'

Waste glass storage


Internal bin/waste storage



Gated entrance
to yard

External
waste/bin
storage and
collection point.

Site of proposed bar (605 metres square)
* Bin storage *

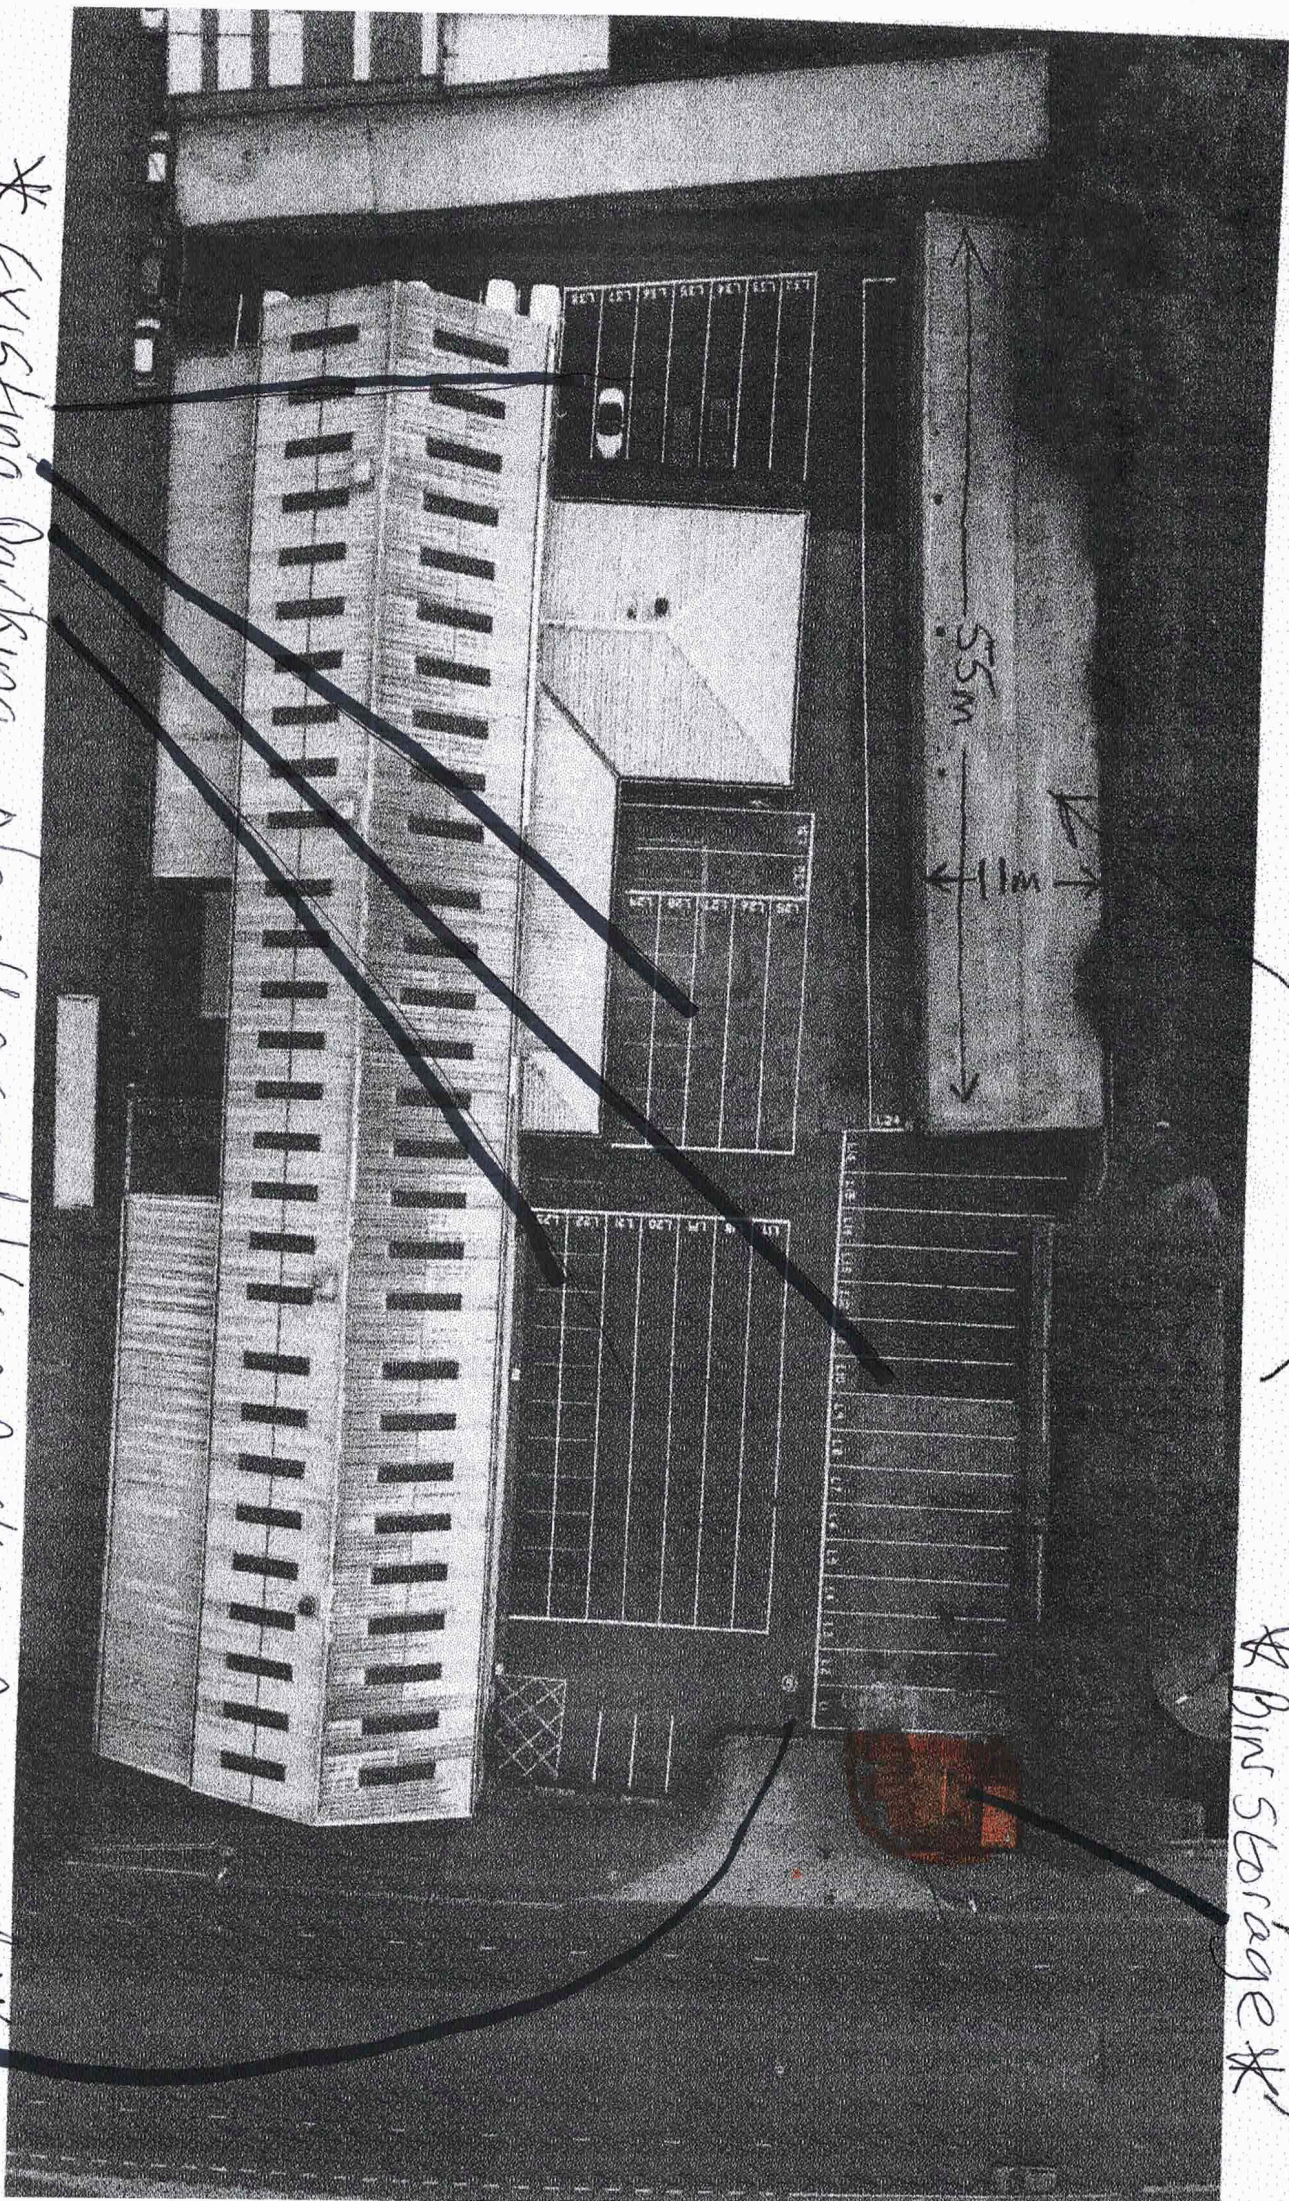

* Existing parking - No other addition parking proposed *
* Cubed *
entrance *