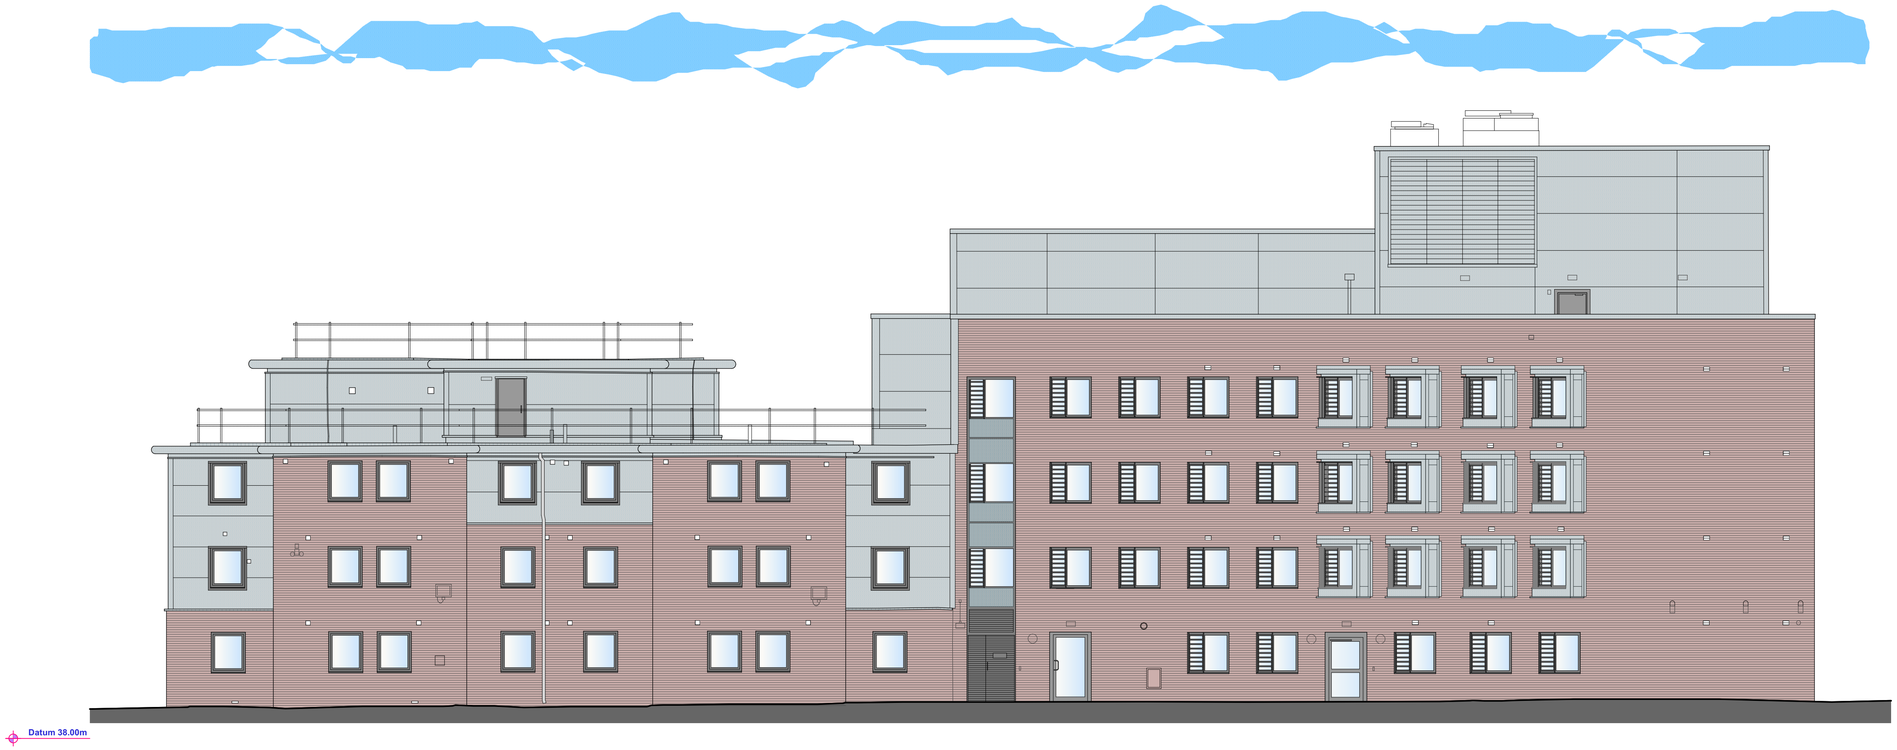

ELEVATION E3.

ELEVATION E4 - WHITEKIRK CLOSE.

This drawing is the copyright of Axiom Architects. It is for planning application purposes only and may not be reproduced in whole or in part without permission. Drawings lodged for planning approval may be reproduced by the Planning Authority in accordance with the 'Copyright (Material Open to Public Inspection) (Marking of Copies of Plans and Drawings) Order 1990' and must carry the relevant copyright restriction note. Scaling from this drawing should only be carried out from a print at the scale and size specified within the title block. Responsibility for ensuring correct size reproduction remains with the reader.

DRAWING FOR ILLUSTRATIVE PURPOSES ONLY. SUBJECT TO SITE MEASUREMENT.

WALL TYPE / MATERIAL REFERENCES :

WALL TYPE B1.

FACE BRICKWORK.

WALL TYPE B2.

MCM CLADDING PANELS.

MISC REFERENCES :

WINDOW / DOOR / VENT FRAMES.

RAIN WATER PIPES.

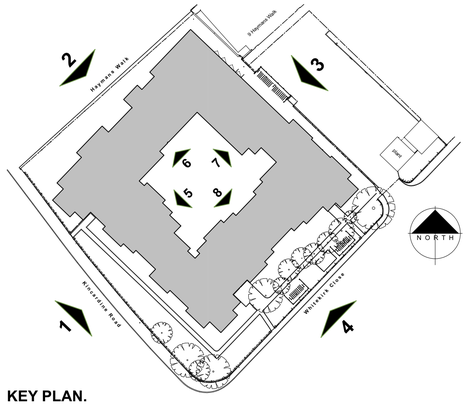

KEY PLAN.

Rev	Date	Description	By	Chk

AXIOM ARCHITECTS

1 Brooklands Yard Southover High Street Lewes East Sussex BN7 1HU
Tel. 01273 479434 www.axiomarchitects.co.uk

Client

M.CLARKE

Project

UNITE STUDENTS, KINCARDINE COURT,
KINCARDINE ROAD,
MANCHESTER, M13 9JA.

Drawing

EXISTING ELEVATIONS.

Sheet 2 of 3.

Scale	Status	Date	Drawn	Checked
1:100 @ A1	PLANNING	10.6.24	dh	

Drawing No. **Revision**

6234-P101