



SCALE 1:100

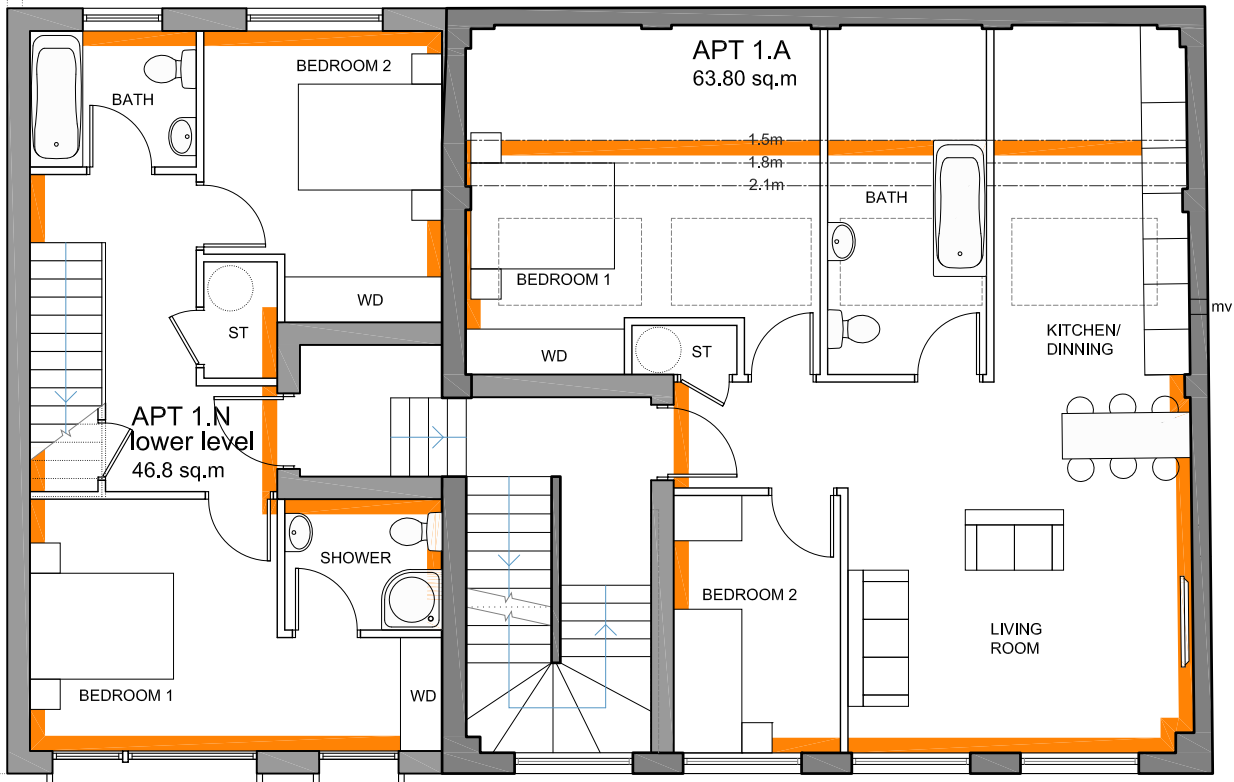

FIRST FLOOR

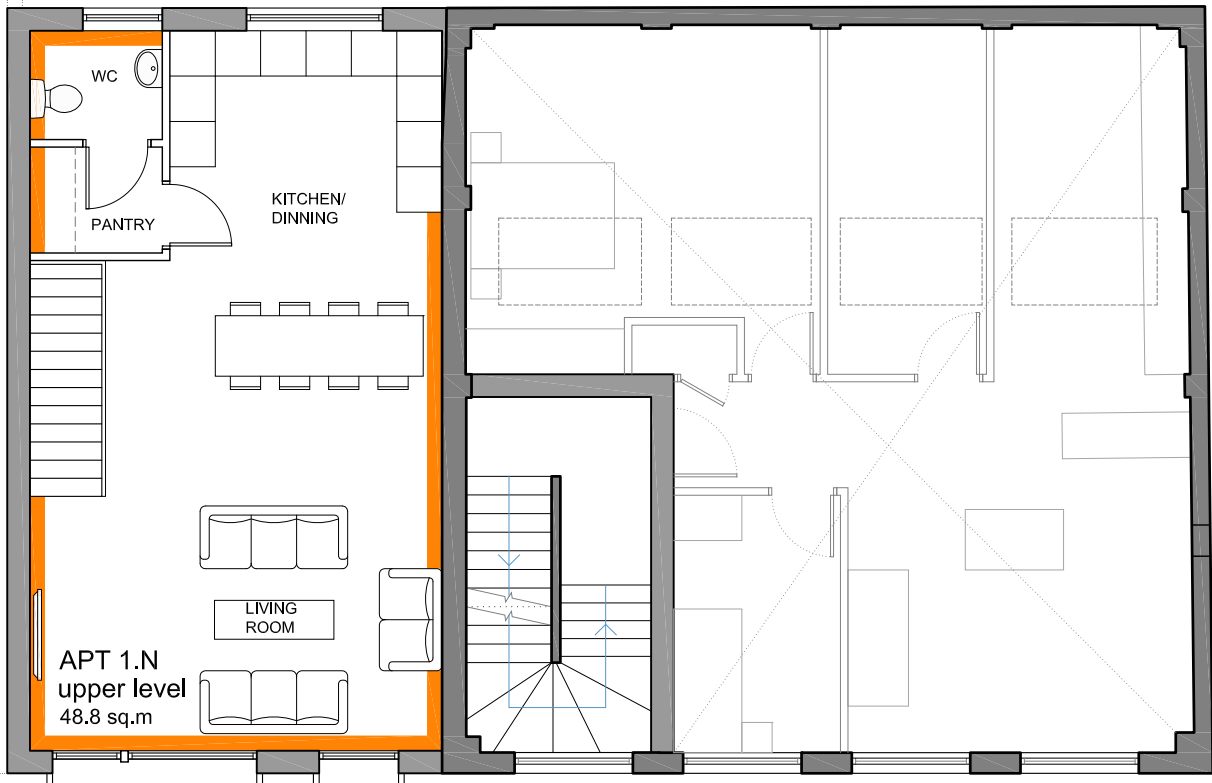

SECOND FLOOR

C	LAYOUTS		03.06.20
B	FLAT 1.A	DR	10.03.20
A	FIRST ISSUE	DR	20.02.20
REV	DESCRIPTION	BY	DATE

HOWARD & SEDDON A.R.I.B.A. CHARTERED ARCHITECTS, 64 WASHWAY ROAD, SALE, CHESHIRE. M33 7RE. TEL No 0161-973 8296 FAX No 0161-962 3485 e-mail : admin@howardandseddon.co.uk	PROJECT RESIDENTIAL DEVELOPMENT 58 RICHMOND STREET MANCHESTER	TITLE PROPOSED PLAN LAYOUT FIRST & SECOND FLOOR	DRAWN	DRG No. 12,764 104
	CLIENT TAHIR AHMED, TAHIR MEHMOOD		DATE 03/06/20	
			SCALE 1:100 (A3)	AMENDMENT C