PLANS 2 EXTEND

PROJECT:
REAR BAY WINDOW AT GROUND AND FIRST FLOOR LEVEL, DOUBLE STOREY SIDE EXTENSION, FRONT GARAGE EXTENSION & WRAP AROUND CANOPY ROOF

ADDRESS:
2 FINNEY DRIVE
MANCHESTER
M21 9DS

SCALE: 1:1250 - PAGE SIZE A4

Drawing No.P2E020824

CLIENT: MARK THORPE

DATE: Date: 31/10/2024

Drawn BY: CHRIS


drawings subject to final approval

Plans 2 Extend Ltd
98 Bolton Road
Atherton
M46 9JY
email address:
Chris@plans2extend.co.uk

PLANNING PURPOSE DRAWINGS

Plans 2 Extend Ltd: 07557367769

LOCATION PLAN

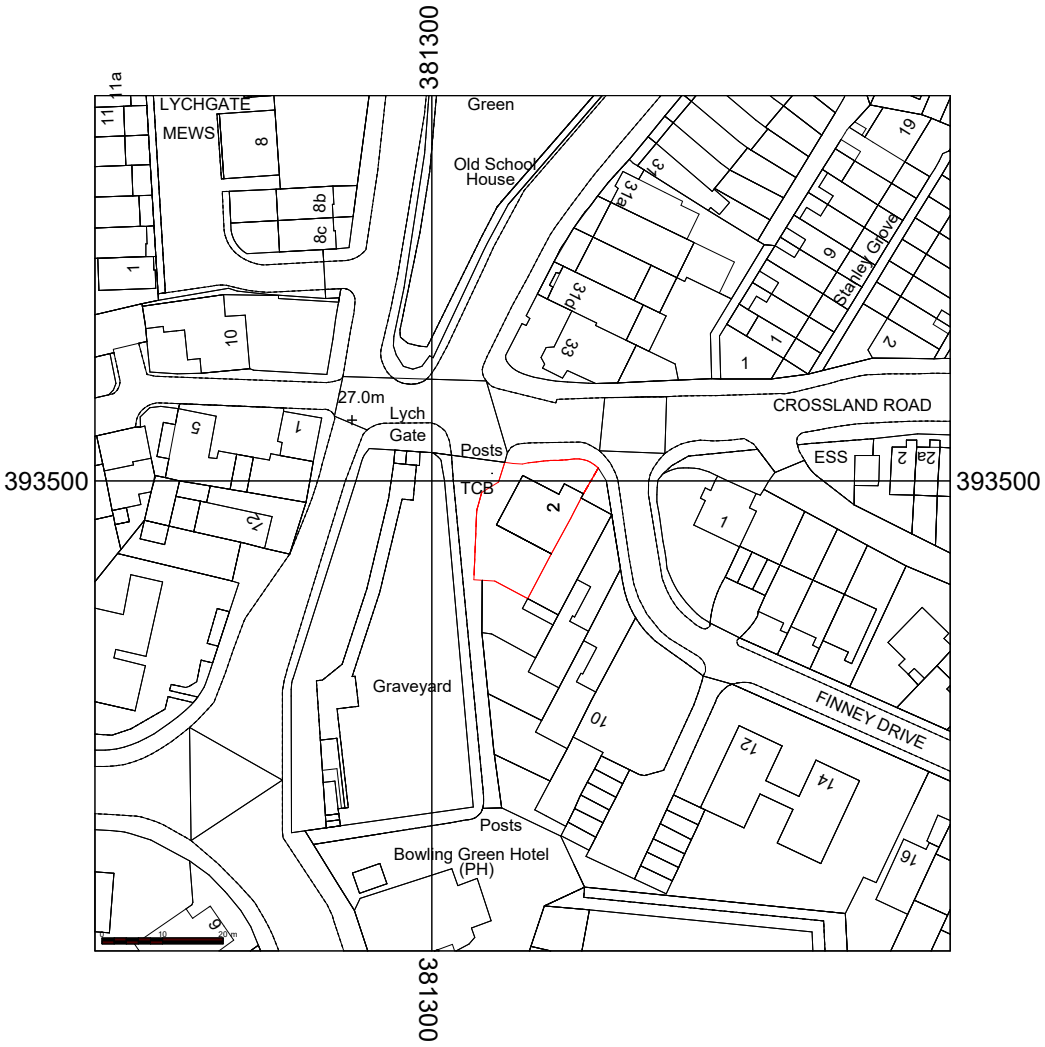

N

0 20 40 60