




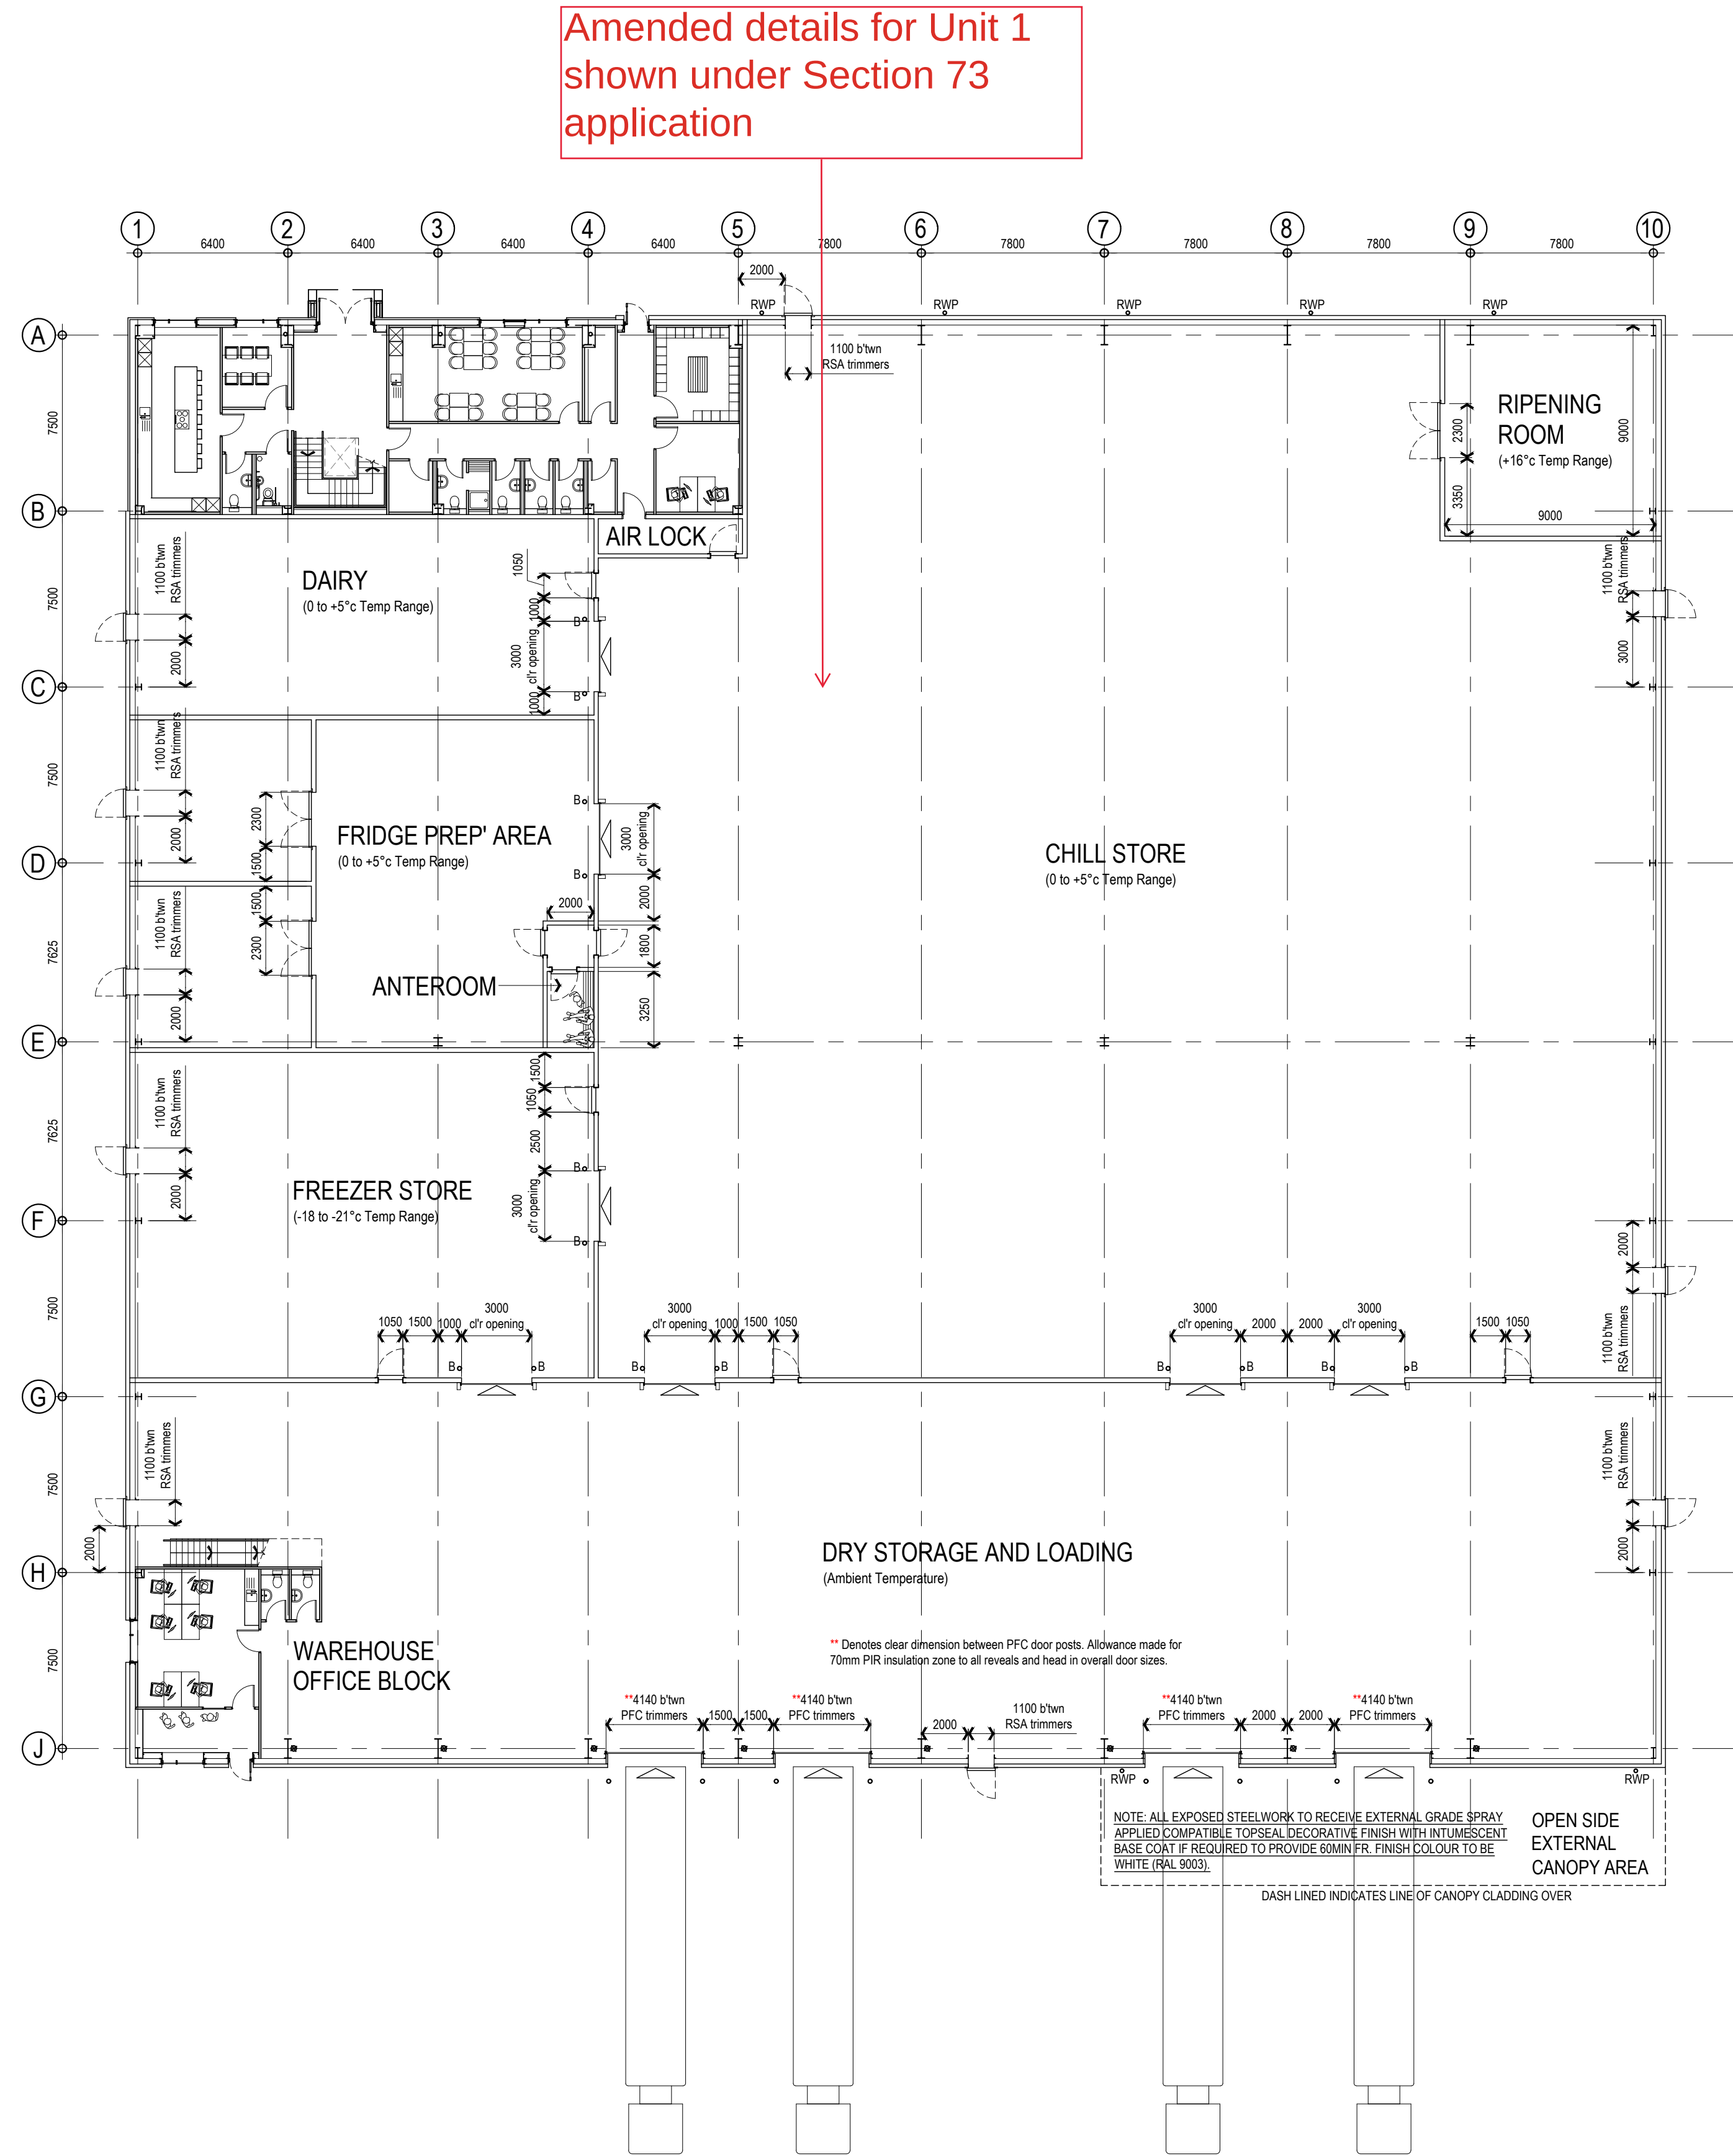


PROPOSED BUILDING G.A. PLAN
1:200@A1

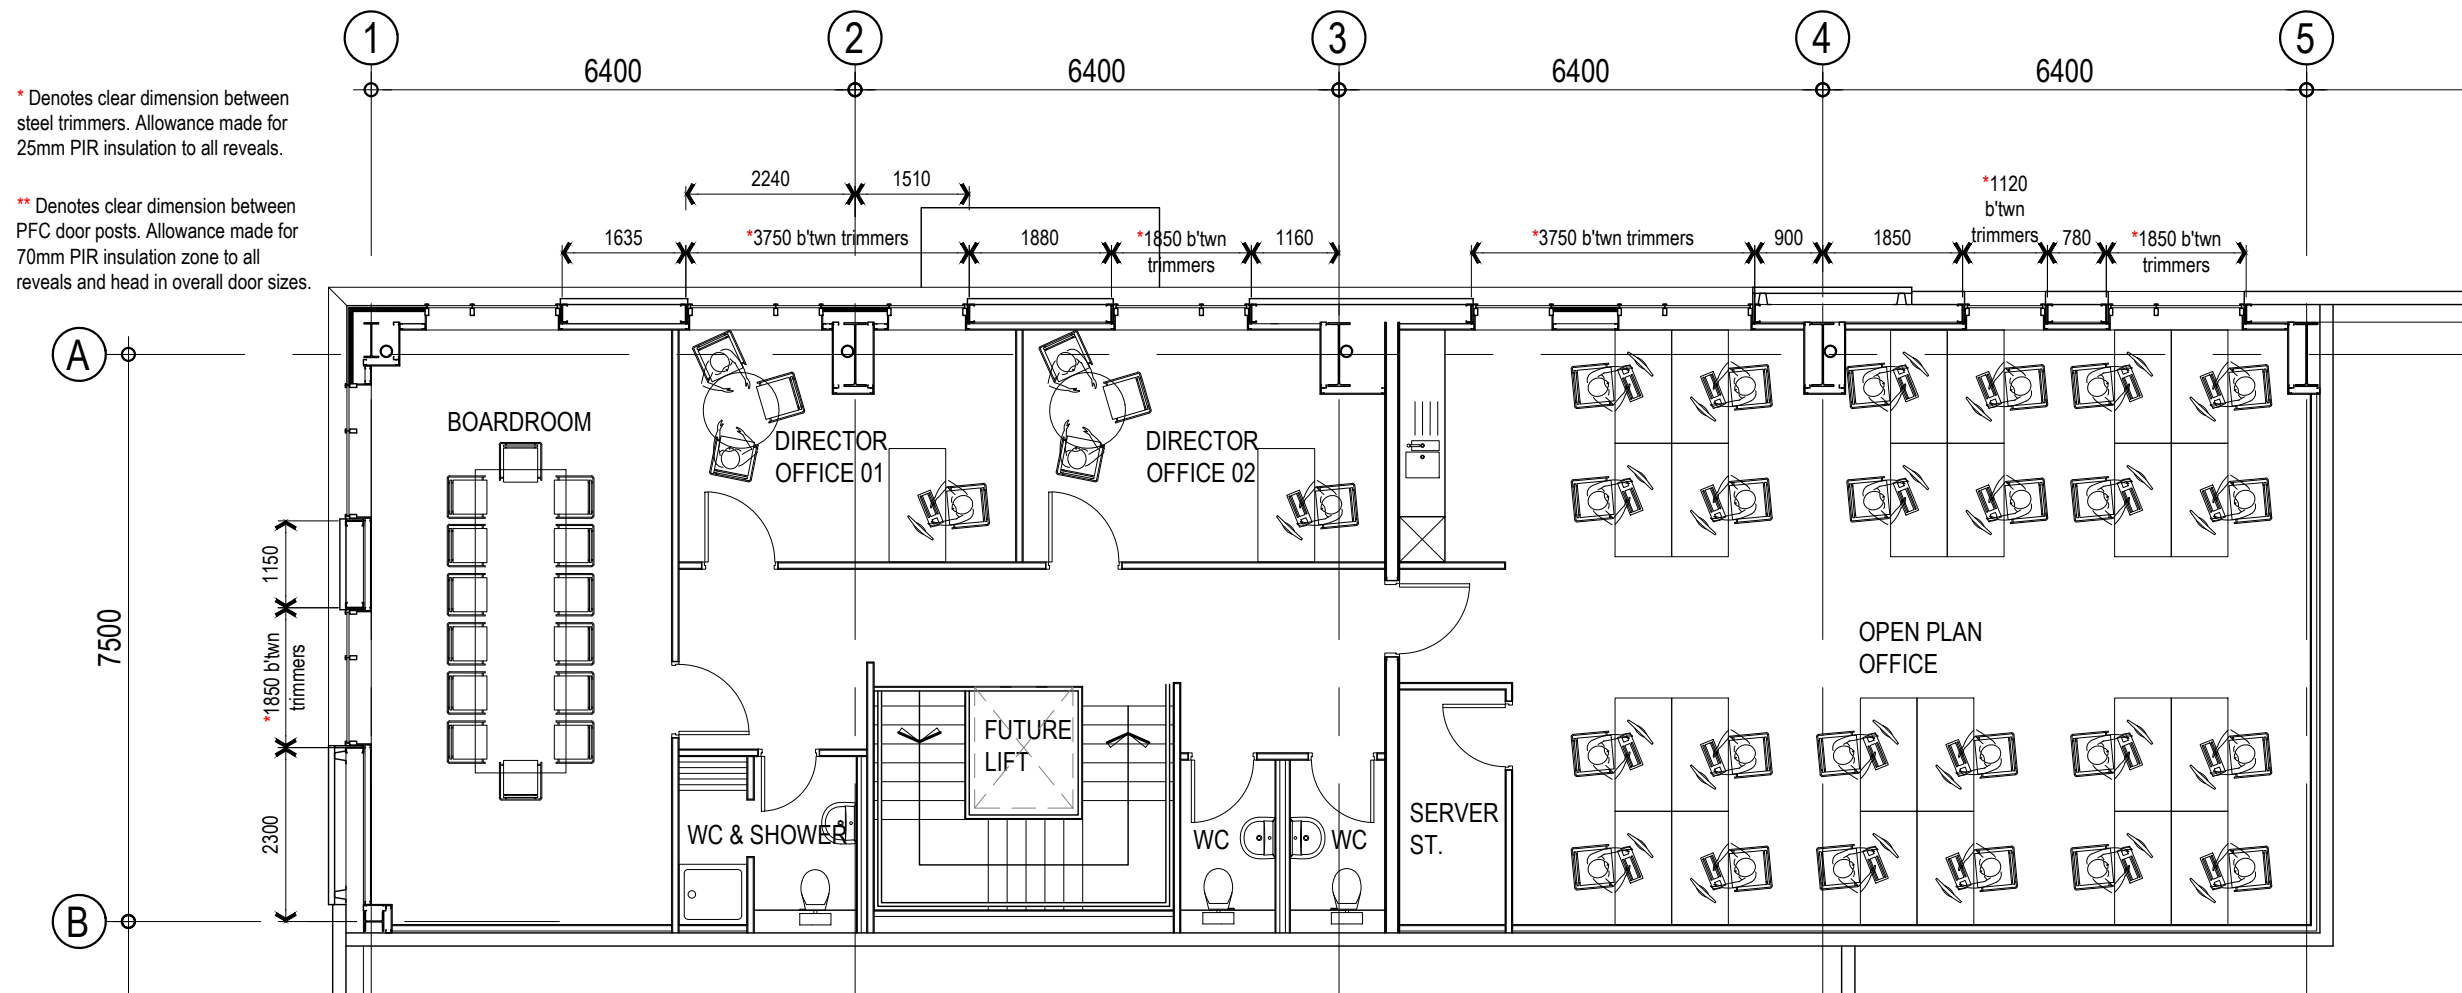

PROPOSED FIRST FLOOR OFFICE BLOCK
1:100@A1

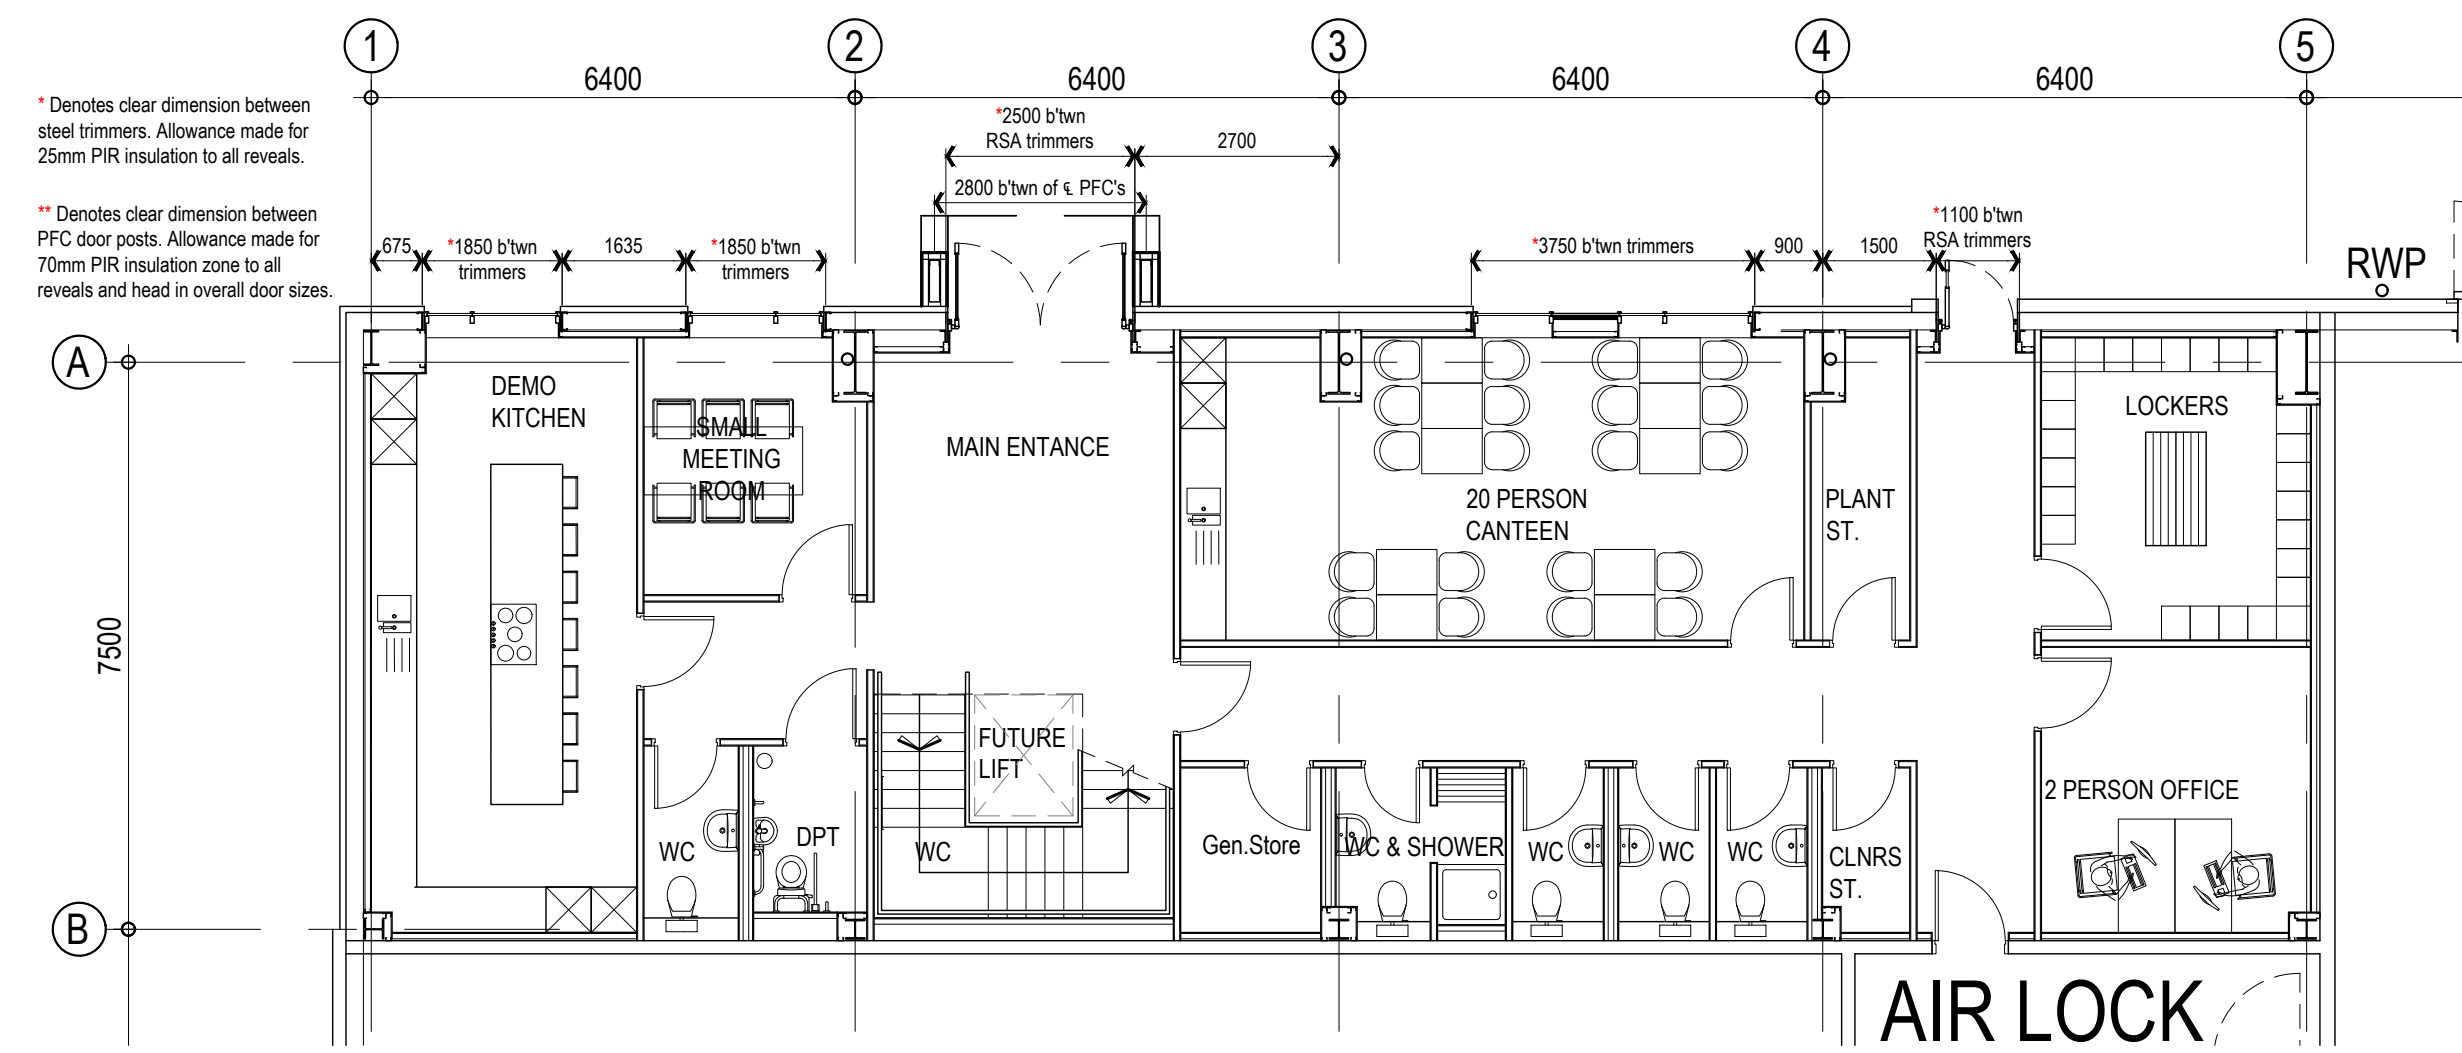

PROPOSED GROUND FLOOR OFFICE BLOCK
1:100@A1

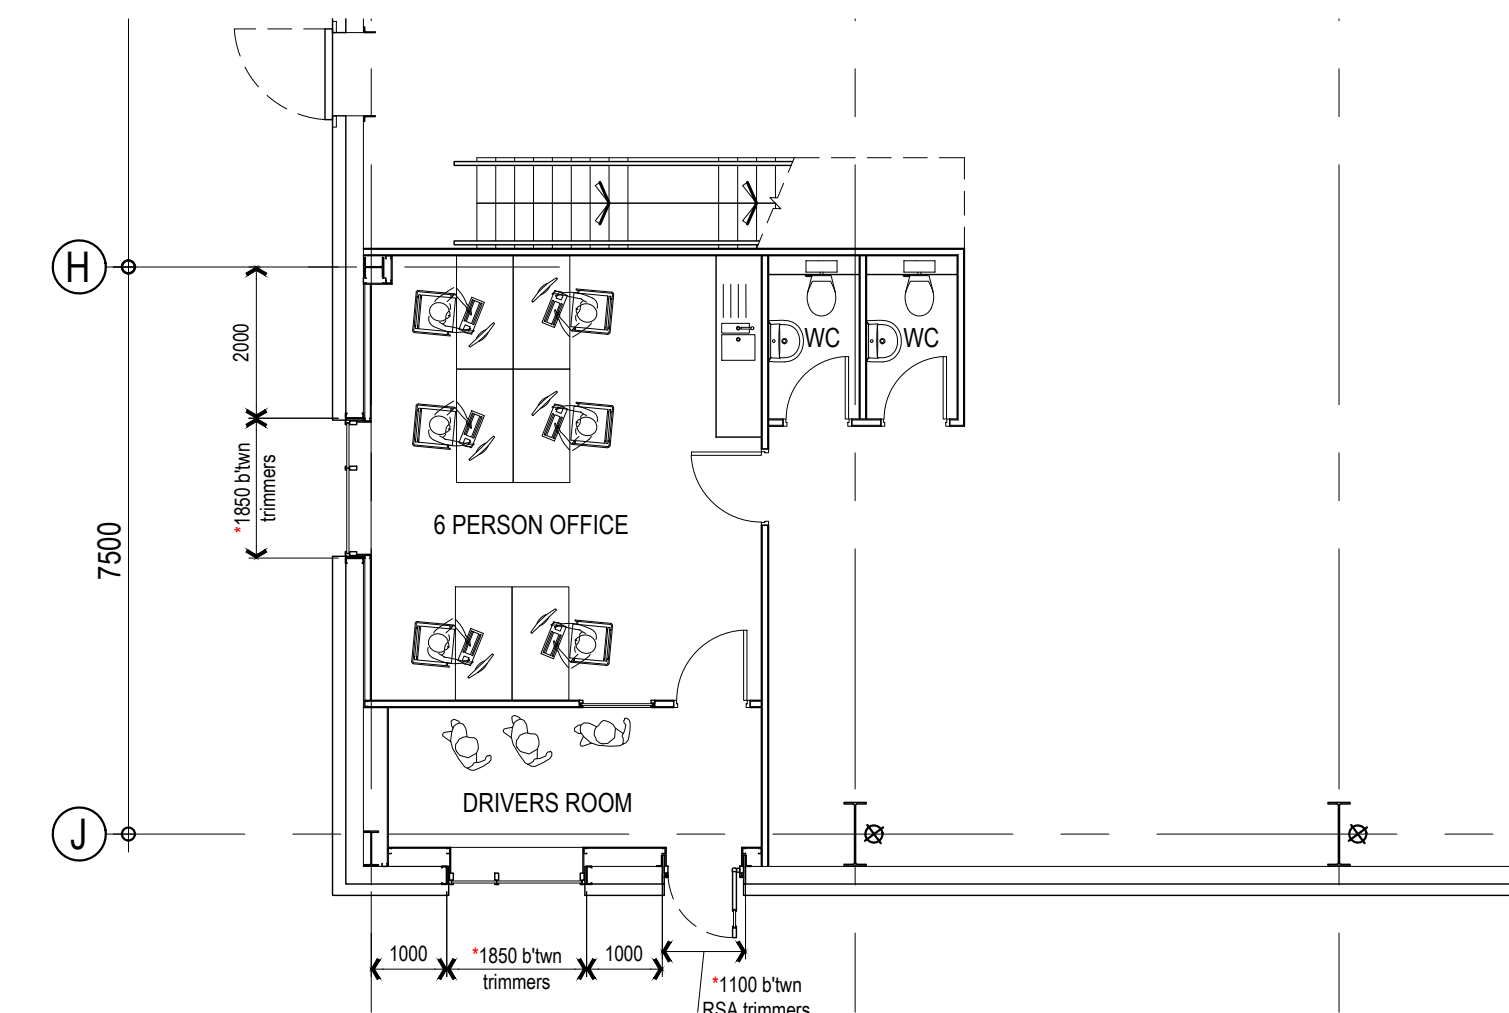

PROPOSED WAREHOUSE OFFICE BLOCK
1:100@A1

- ALL DIMENSIONS AND LEVELS ARE TO BE CHECKED ON SITE.
- ANY DISCREPANCIES ARE TO BE REPORTED TO CUBE ARCHITECTURE AND DESIGN BEFORE ANY WORK COMMENCES.
- THIS DRAWING SHALL NOT BE SCALED TO ASCERTAIN ANY DIMENSIONS. WORK TO FIGURED DIMS ONLY.
- THIS DRAWING SHALL NOT BE REPRODUCED WITHOUT EXPRESS WRITTEN PERMISSION FROM CUBE ARCHITECTURE AND DESIGN.
- TITLE OVERLAY DRAWINGS AND OWNERSHIP BOUNDARIES ARE PRODUCED USING ALL REASONABLE ENDEAVOURS. CUBE ARCHITECTURE AND DESIGN CANNOT BE RESPONSIBLE FOR THE ACCURACY OR SCALE DISCREPANCY OF BASE PLANS SUPPLIED TO THEM.

D	Issued for Planning	04.02.22	DMR
C	Drawing progressed for planning submission	01.02.22	DMR
B	Revised following clients comments	31.01.22	DMR
A	Revised following clients comments	24.01.22	DMR
Rev	Description	Date	By

Status:
PLANNING

Client:
RUSSELLS WHBO

Contract:
PROPOSED NEW BUILD DEVELOPMENT
NEW SMITHFIELD MARKET
MANCHESTER

Drawing:
UNIT 1 G.A. BUILDING PLANS

Drawing No: AS763-04	Revision: D	Scales: AS SHOWN@A1
Drawn: DMR	Checked:	Date: JAN '22