

All dimensions are in millimetres unless stated otherwise. No dimensions to be scaled from drawings. All dimensions to be checked on site prior to manufacture.

Any discrepancies between drawings and site conditions are to be reported to the contract manager.

This drawing is to be read in conjunction with all relevant Structural Engineers and Mechanical & Electrical Engineers drawings and specification.

© COPYRIGHT
The copyright in this drawing is vested in OBI Property Ltd and no licence or assignment of any kind has been, or is, granted to any third party whether by provision of copies or originals of the drawings or otherwise unless otherwise agreed in writing.

Ceiling Finishes

Existing ceiling to remain

Ceiling Finishes

CF01 Dulux Trade Paint - Matt Emulsion 9688 81/022

CF02 Dulux Trade Paint - Matt Emulsion 60RR 07/002

CF03 Dulux Trade Paint - Mouldshield Fungicidal Matt: 70GY 10/136

CF04 Dulux Trade Paint - Mouldshield Fungicidal Matt: 30YR 12/292

CF05 Dulux Trade Paint - Matt Emulsion Colour: RAL 7024 - Graphite Grey

Ceiling Rafts

CF04 SAS Mesh ceiling tiles TO BE PAINTED IN THE SAME COLOUR AS THE CEILING CF03 QTY 27

CF05 SAS Mesh ceiling tiles TO BE PAINTED IN THE SAME COLOUR AS THE CEILING CF03 QTY 2

CF06 bespoke shaped Mesh ceiling tiles TO BE PAINTED IN THE SAME COLOUR AS THE CEILING CF03 edging to be finished in a black trim QTY 12

E	Updated Finishes	01/02/24	EK	ER
D	REVISED LAYOUT	14/10/23	RG	
C	REVISED LAYOUT	10/08/23	RG	
B	UPDATED	01/08/23	RG	
A	UPDATED	29/04/23	RG	
-	First Issue	28/04/23	RG	
REV	DESCRIPTION	DATE	BY	CHK

CLIENT NAME

Philip J Davies Holdings plc

PROJECT NAME

Sevendale House

DWG TITLE:

Ground Floor - Reflective Ceiling Plan

DWG NO: 14_001

REVISION: E


SCALE 1 : 200 @A3

DRAWN: RG

DWG STATUS:

STAGE 5

© OBI Property Limited
80 Mosley Street, Manchester, M2 3FX
t: 0161 237 1717 e: info@obiproperty.co.uk

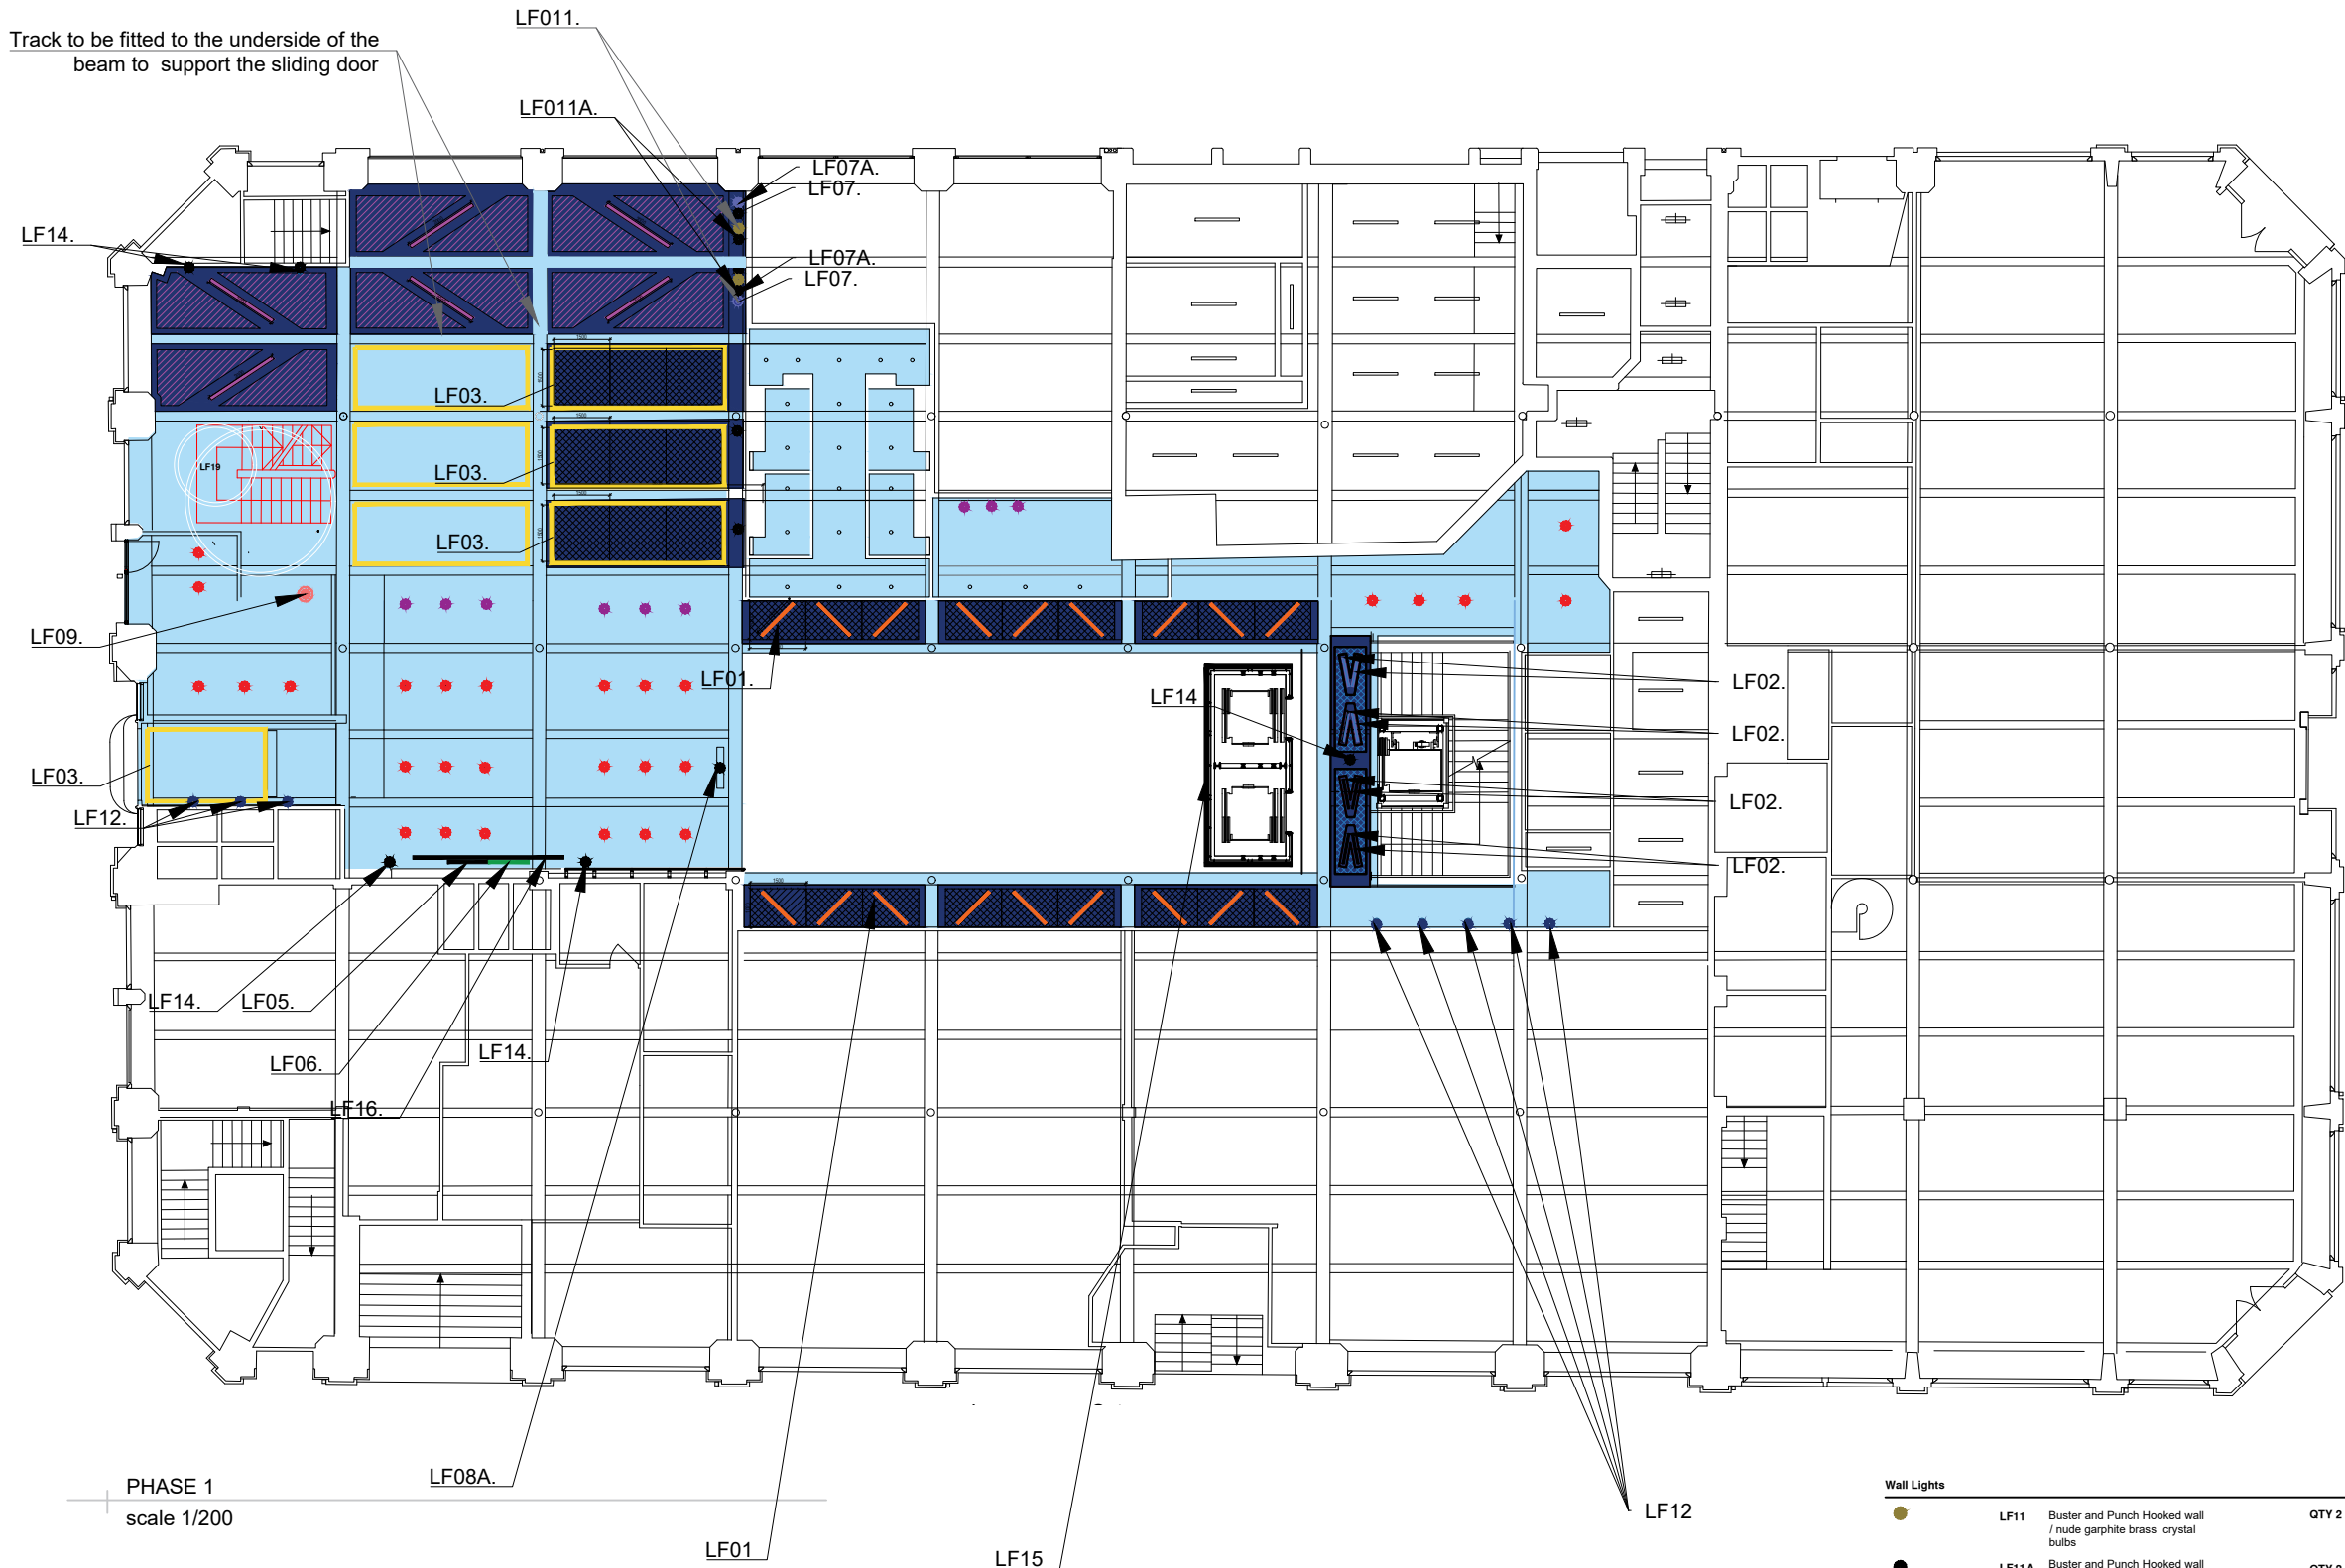

PHASE 1
scale 1/200

..\\Design\\External Source\\CG\\FINAL RENDER\\Atrium - Final Render.jpg

Lighting

	LF01	TBC - 1200L BLACK lights	QTY 18
	LF02	TBC - 800L BLACK lights	QTY 8
	LF03	Black linear light continuous length	QTY 5
	LF04	Black linear light	QTY 6
	LF05	Blue Coloured light TBC	QTY 1
	LF06	White Coloured light TBC	QTY 1

Feature Pendants

	LF07	Buster and Punch Heavy Metal Cross Steel with crystal TUBE bulbs	QTY 2
	LF07A	Buster and Punch Heavy Metal Linear Burnt Steel with crystal TUBE bulbs	QTY 2
	LF07B	Buster and Punch Heavy Metal Cross Black with crystal TUBE bulbs	QTY 0
	LF08	Buster and Punch caged with extension kit	QTY 1
	LF08A	Buster and Punch caged	QTY 0
	LF09	Buster and Punch exhaust pendant graphite Brass	QTY 1
	LF10	Buster and Punch exhaust surface Graphite burnt steel	QTY 28
	LF18	Buster and Punch EXHAUST SPOT / LINEAR / GRAPHITE / BURNT STEEL	QTY 9

Wall Lights

	LF11	Buster and Punch Hooked wall / nude graphite brass crystal bulbs	QTY 2
	LF11A	Buster and Punch Hooked wall / nude graphite / smoked bronze with crystal bulbs	QTY 2
	LF12	up down wall lights Project collection products - strand OD-STR-G	QTY 8
	LF13	up down wall lights Project collection products - mayfair OD-MAY-G	QTY 0

Projector

	LF14	Projected Letter (G)	QTY 1
--	------	----------------------	-------

Other Lights

	LF15	Linear strip light - to illuminate the lifts	QTY 1
	LF16	BLACK aluminum extrusion u profile for glass channel t-slot, LED Profile Edge Strip light for the glass screen to be housed within	QTY 1
	LF17	Buster and Punch caged wall X-large LED Marble black	QTY 6
	LF18	CIRCLE LIGHT	QTY 0
	LF19	CIRCLE LIGHT	QTY 1