



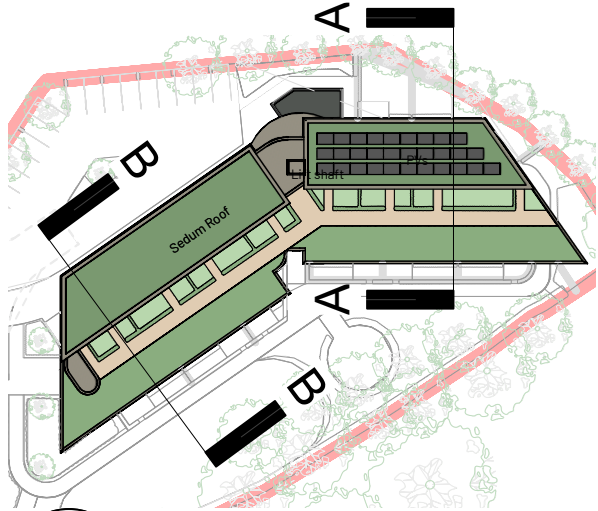


Key Plan

Scale: 1:1000

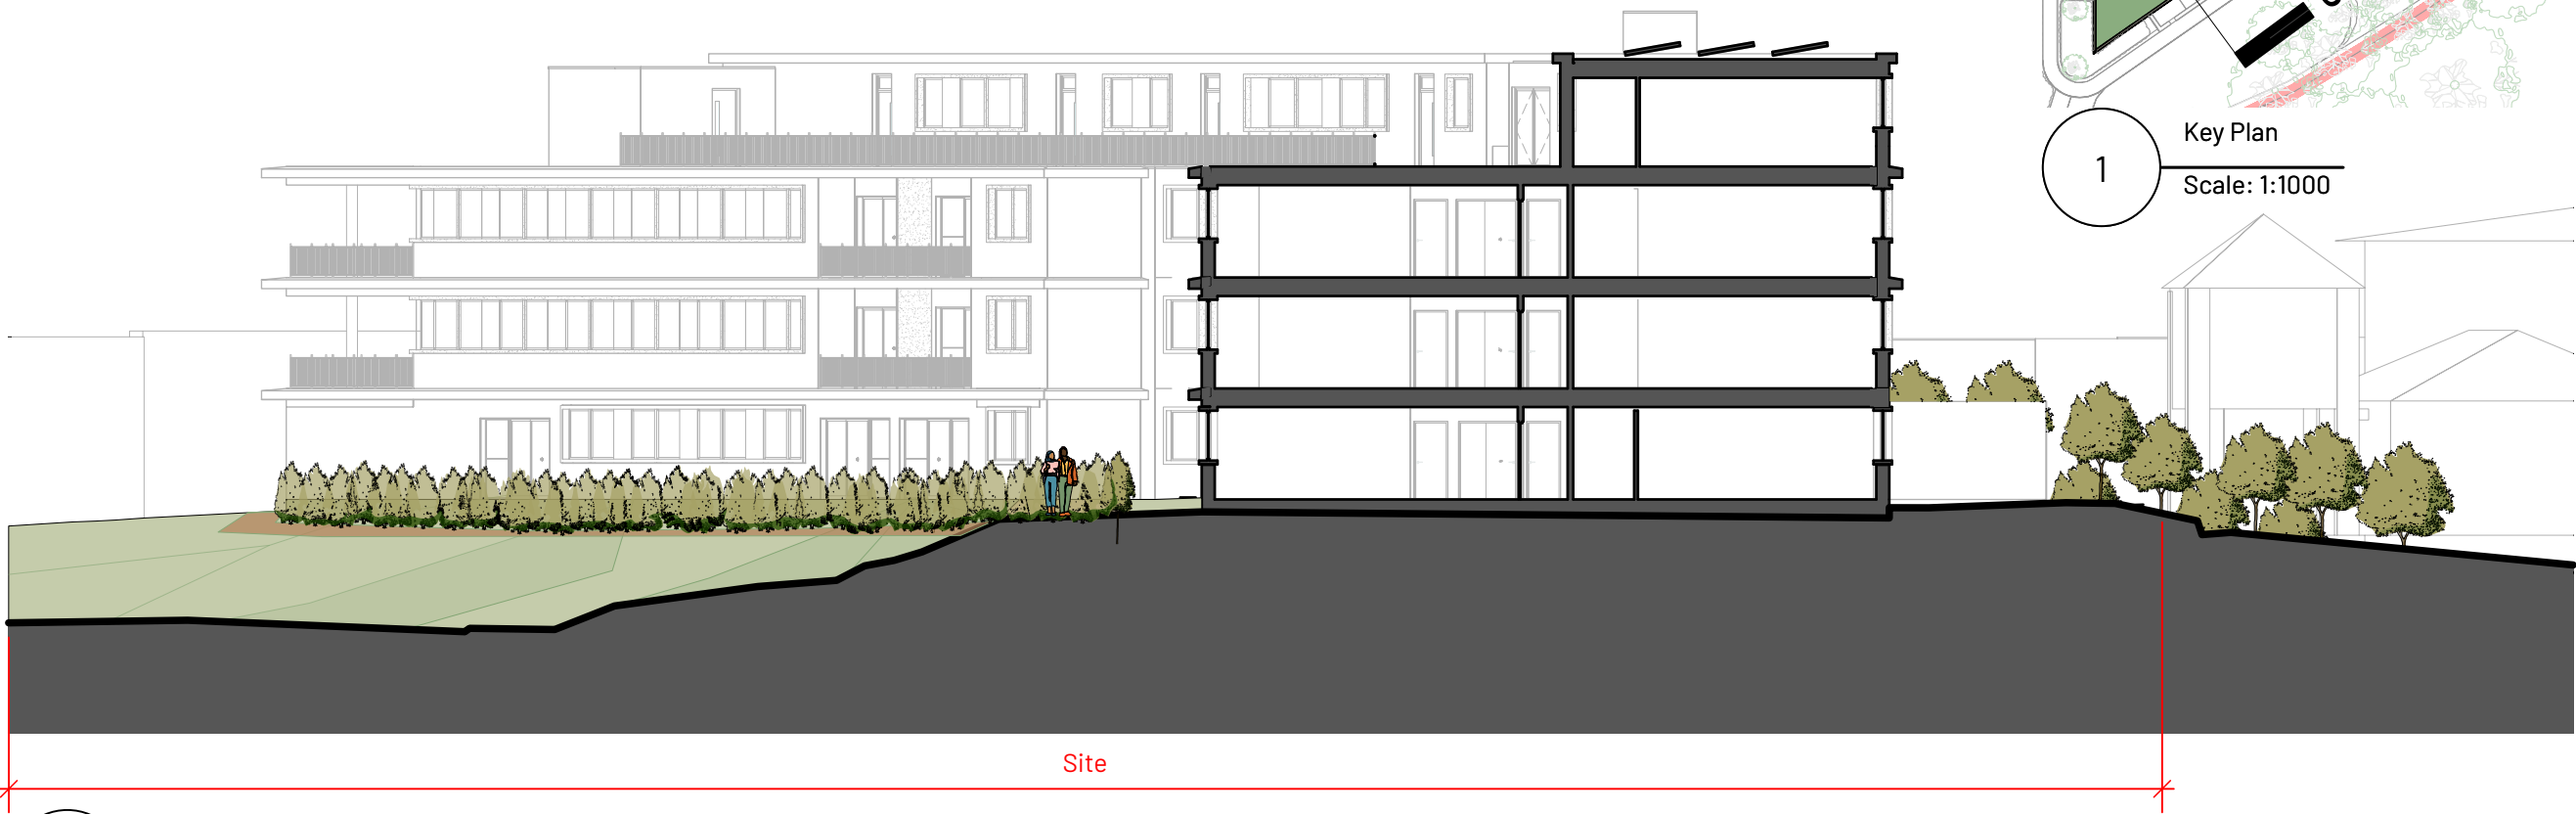

Section A-A

Scale: 1:200

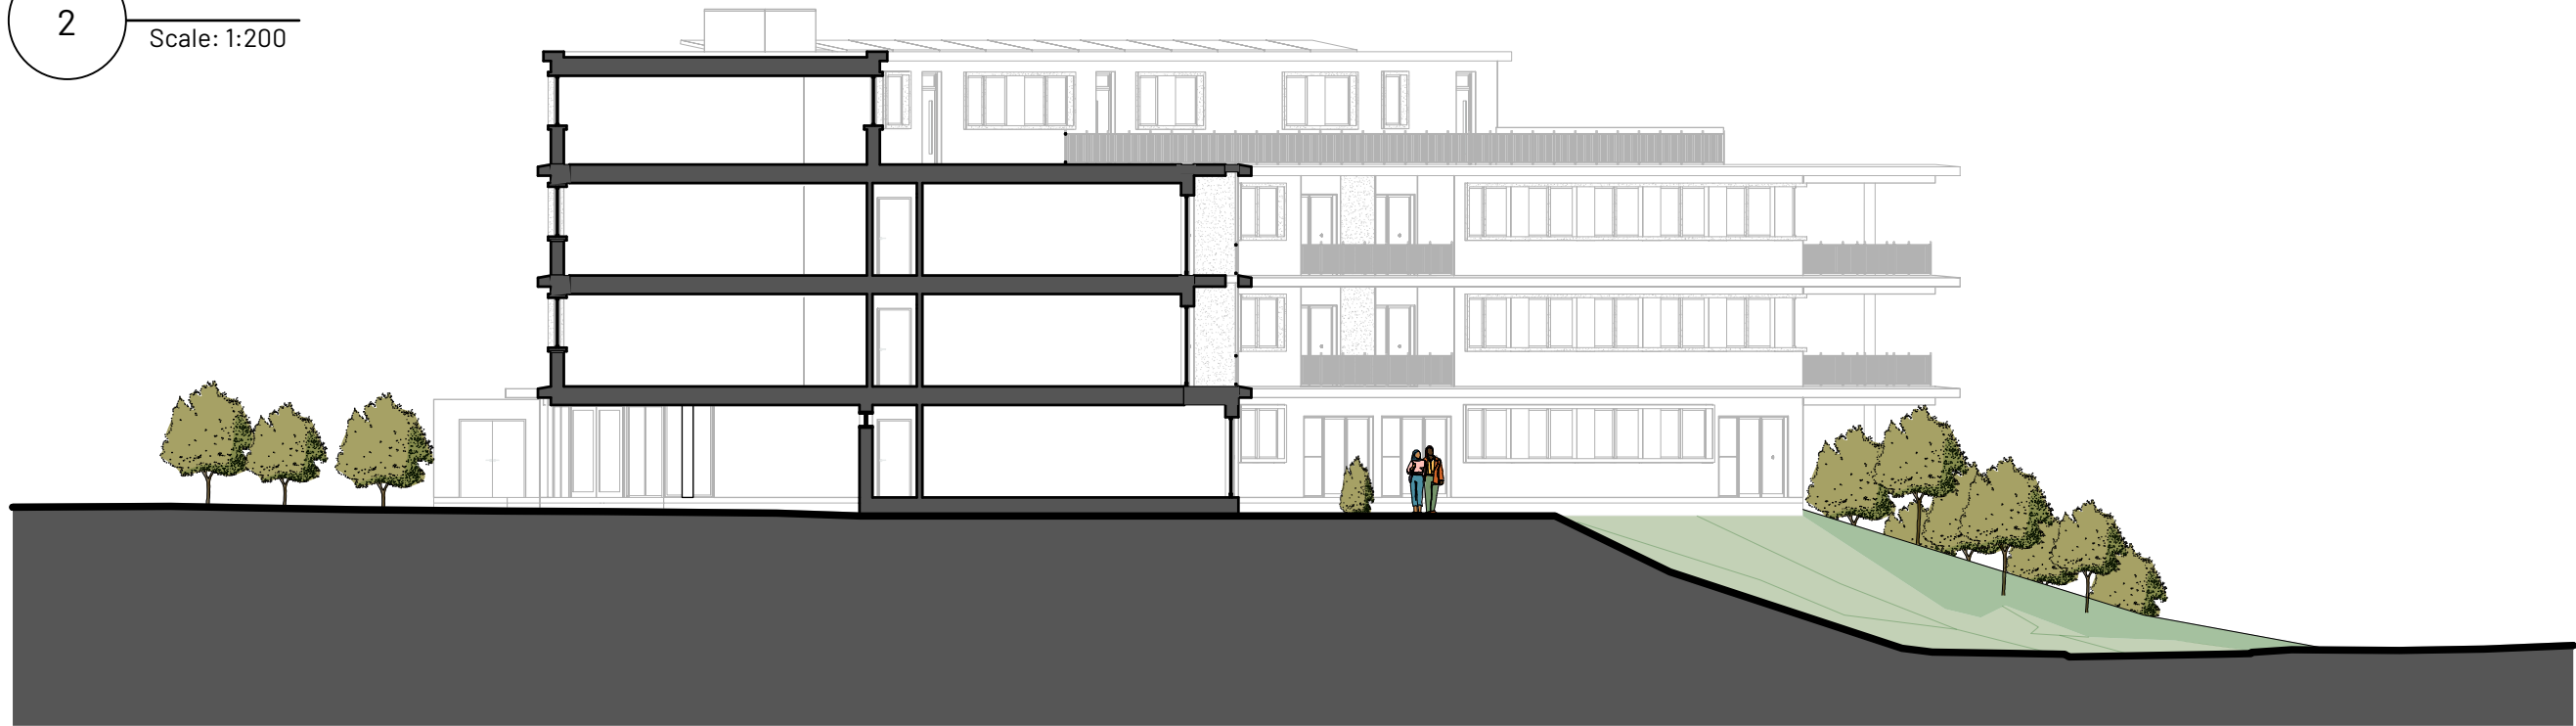

Section B-B

Scale: 1:200



1:200 @ A3

REV | NOTE | DRN | CHK

The Band Stand, Gorton

Sections (Apartments)

SCHEME	2023
DRWG NO.	P(300)
REVISION	
SCALE	1:200 @ A3
DATE 1st	Apr 24
DRAWN	RD

SK sketch E existing P proposed T tender C construction FI final issue

+44 161 236 0051
ARCHITECT@ATELIERMB.CO.UK

ATELIER.MB