



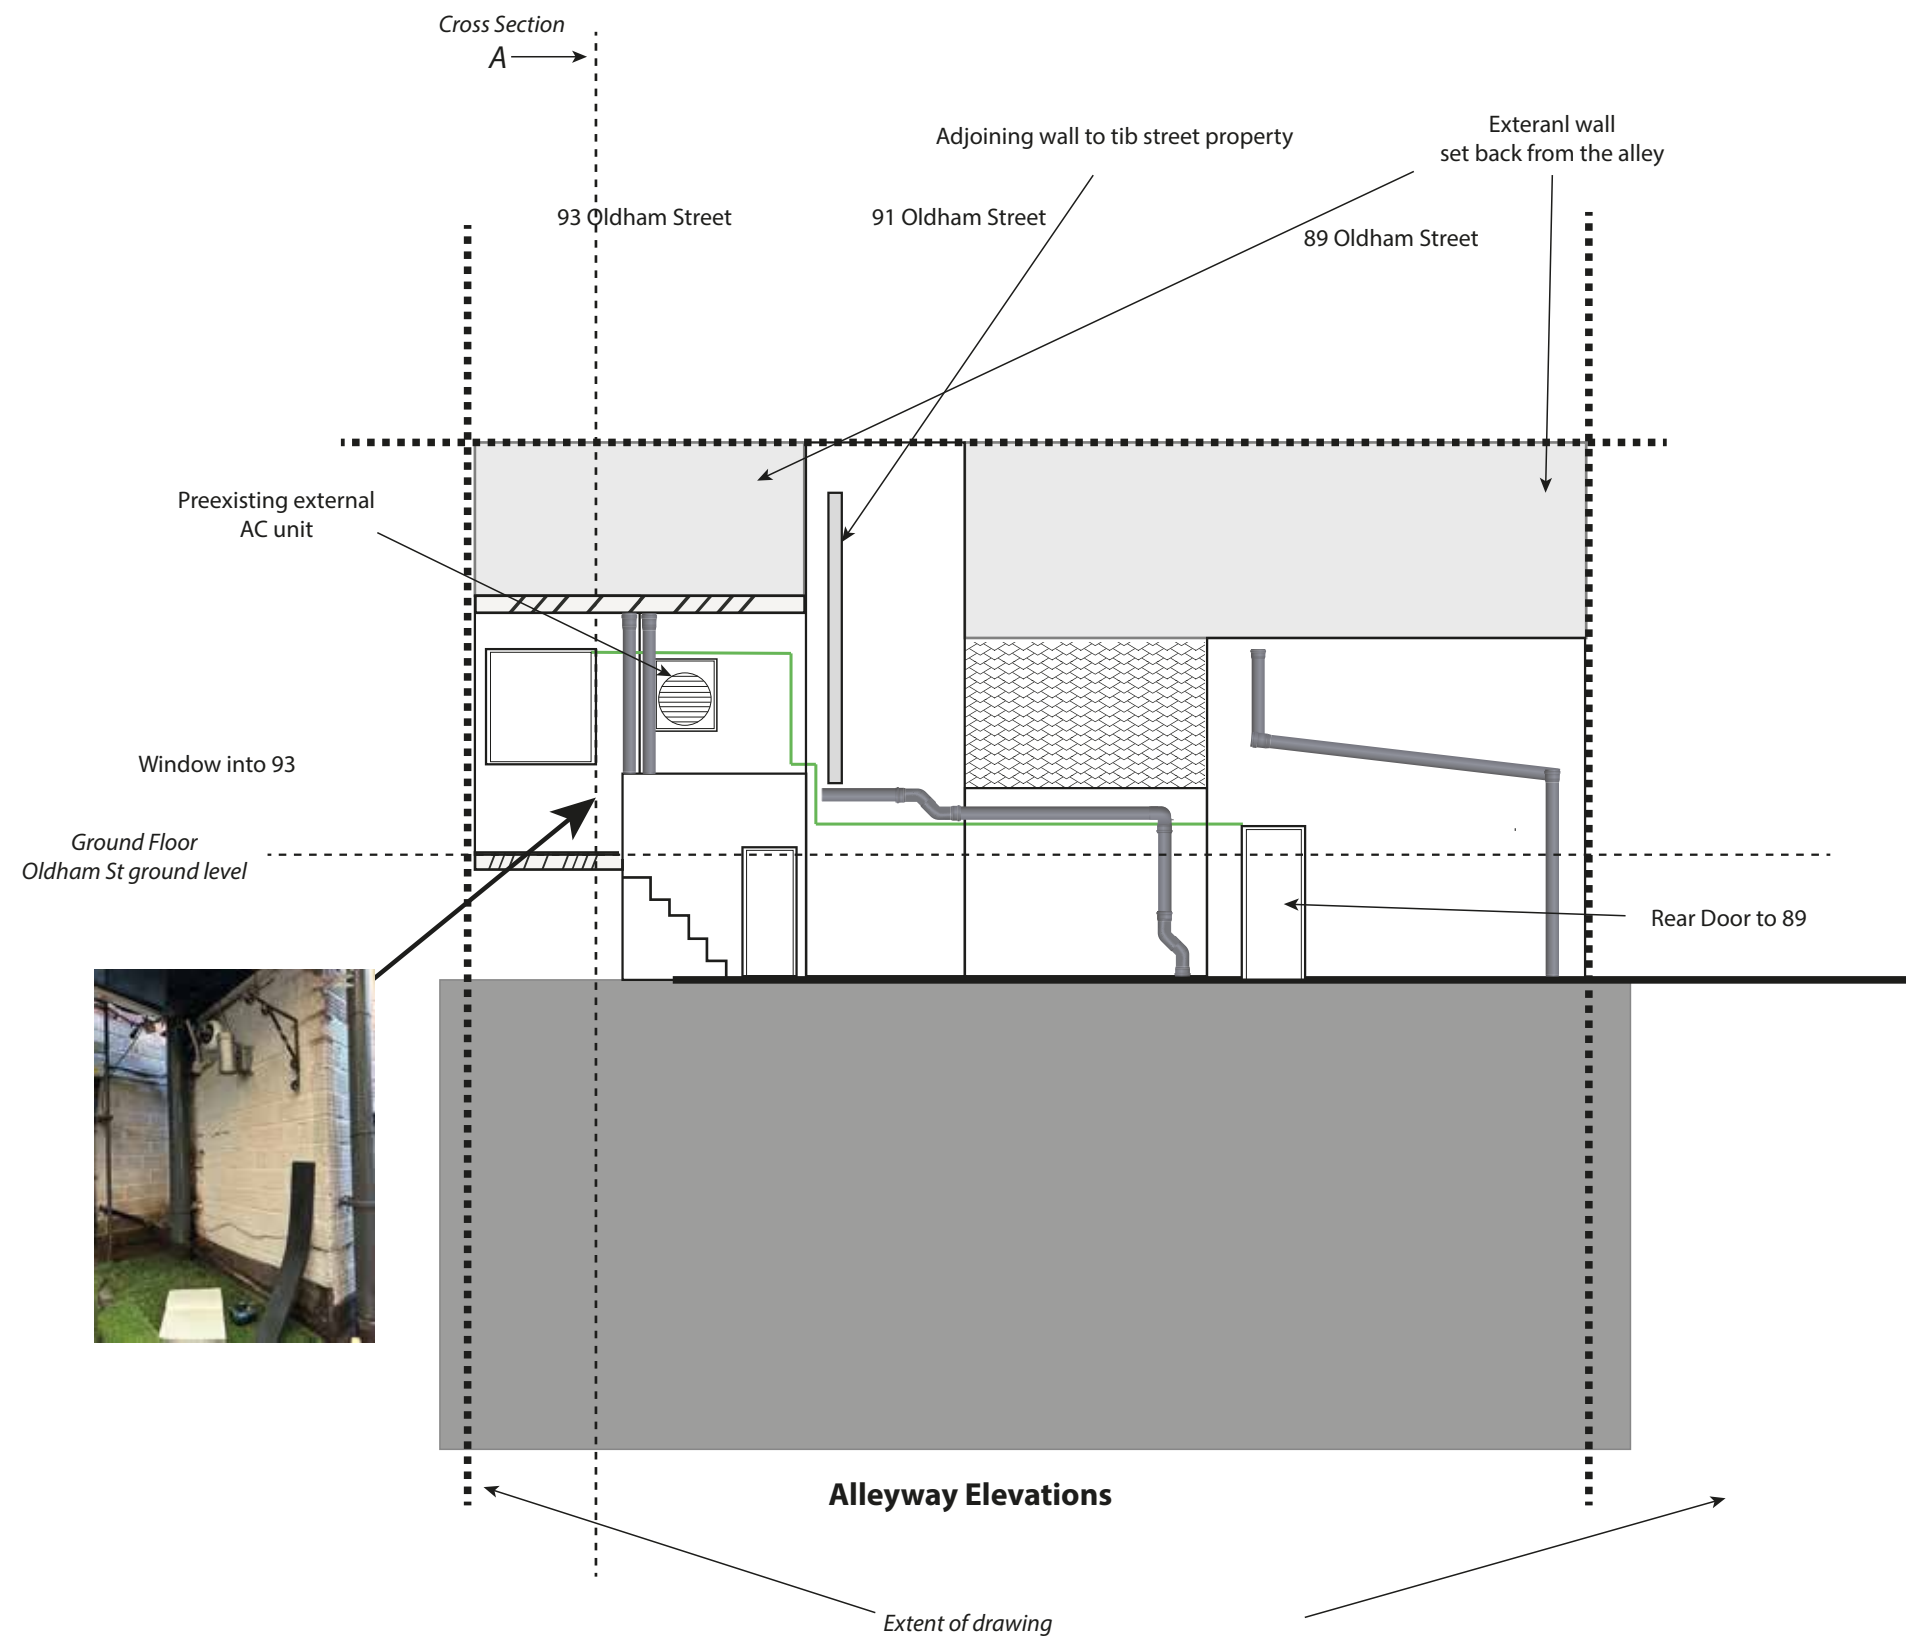

— HVAC Pipe work

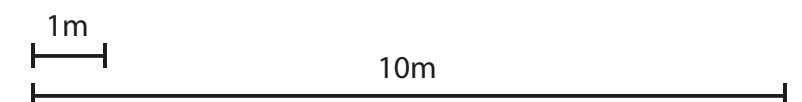

PROPOSED AIRCON PIPEWORK

89 Oldham Street = PROPOSAL


Ground Floor

SCALE 1:100

SHEET SIZE: A3

N Parr

24.09.24

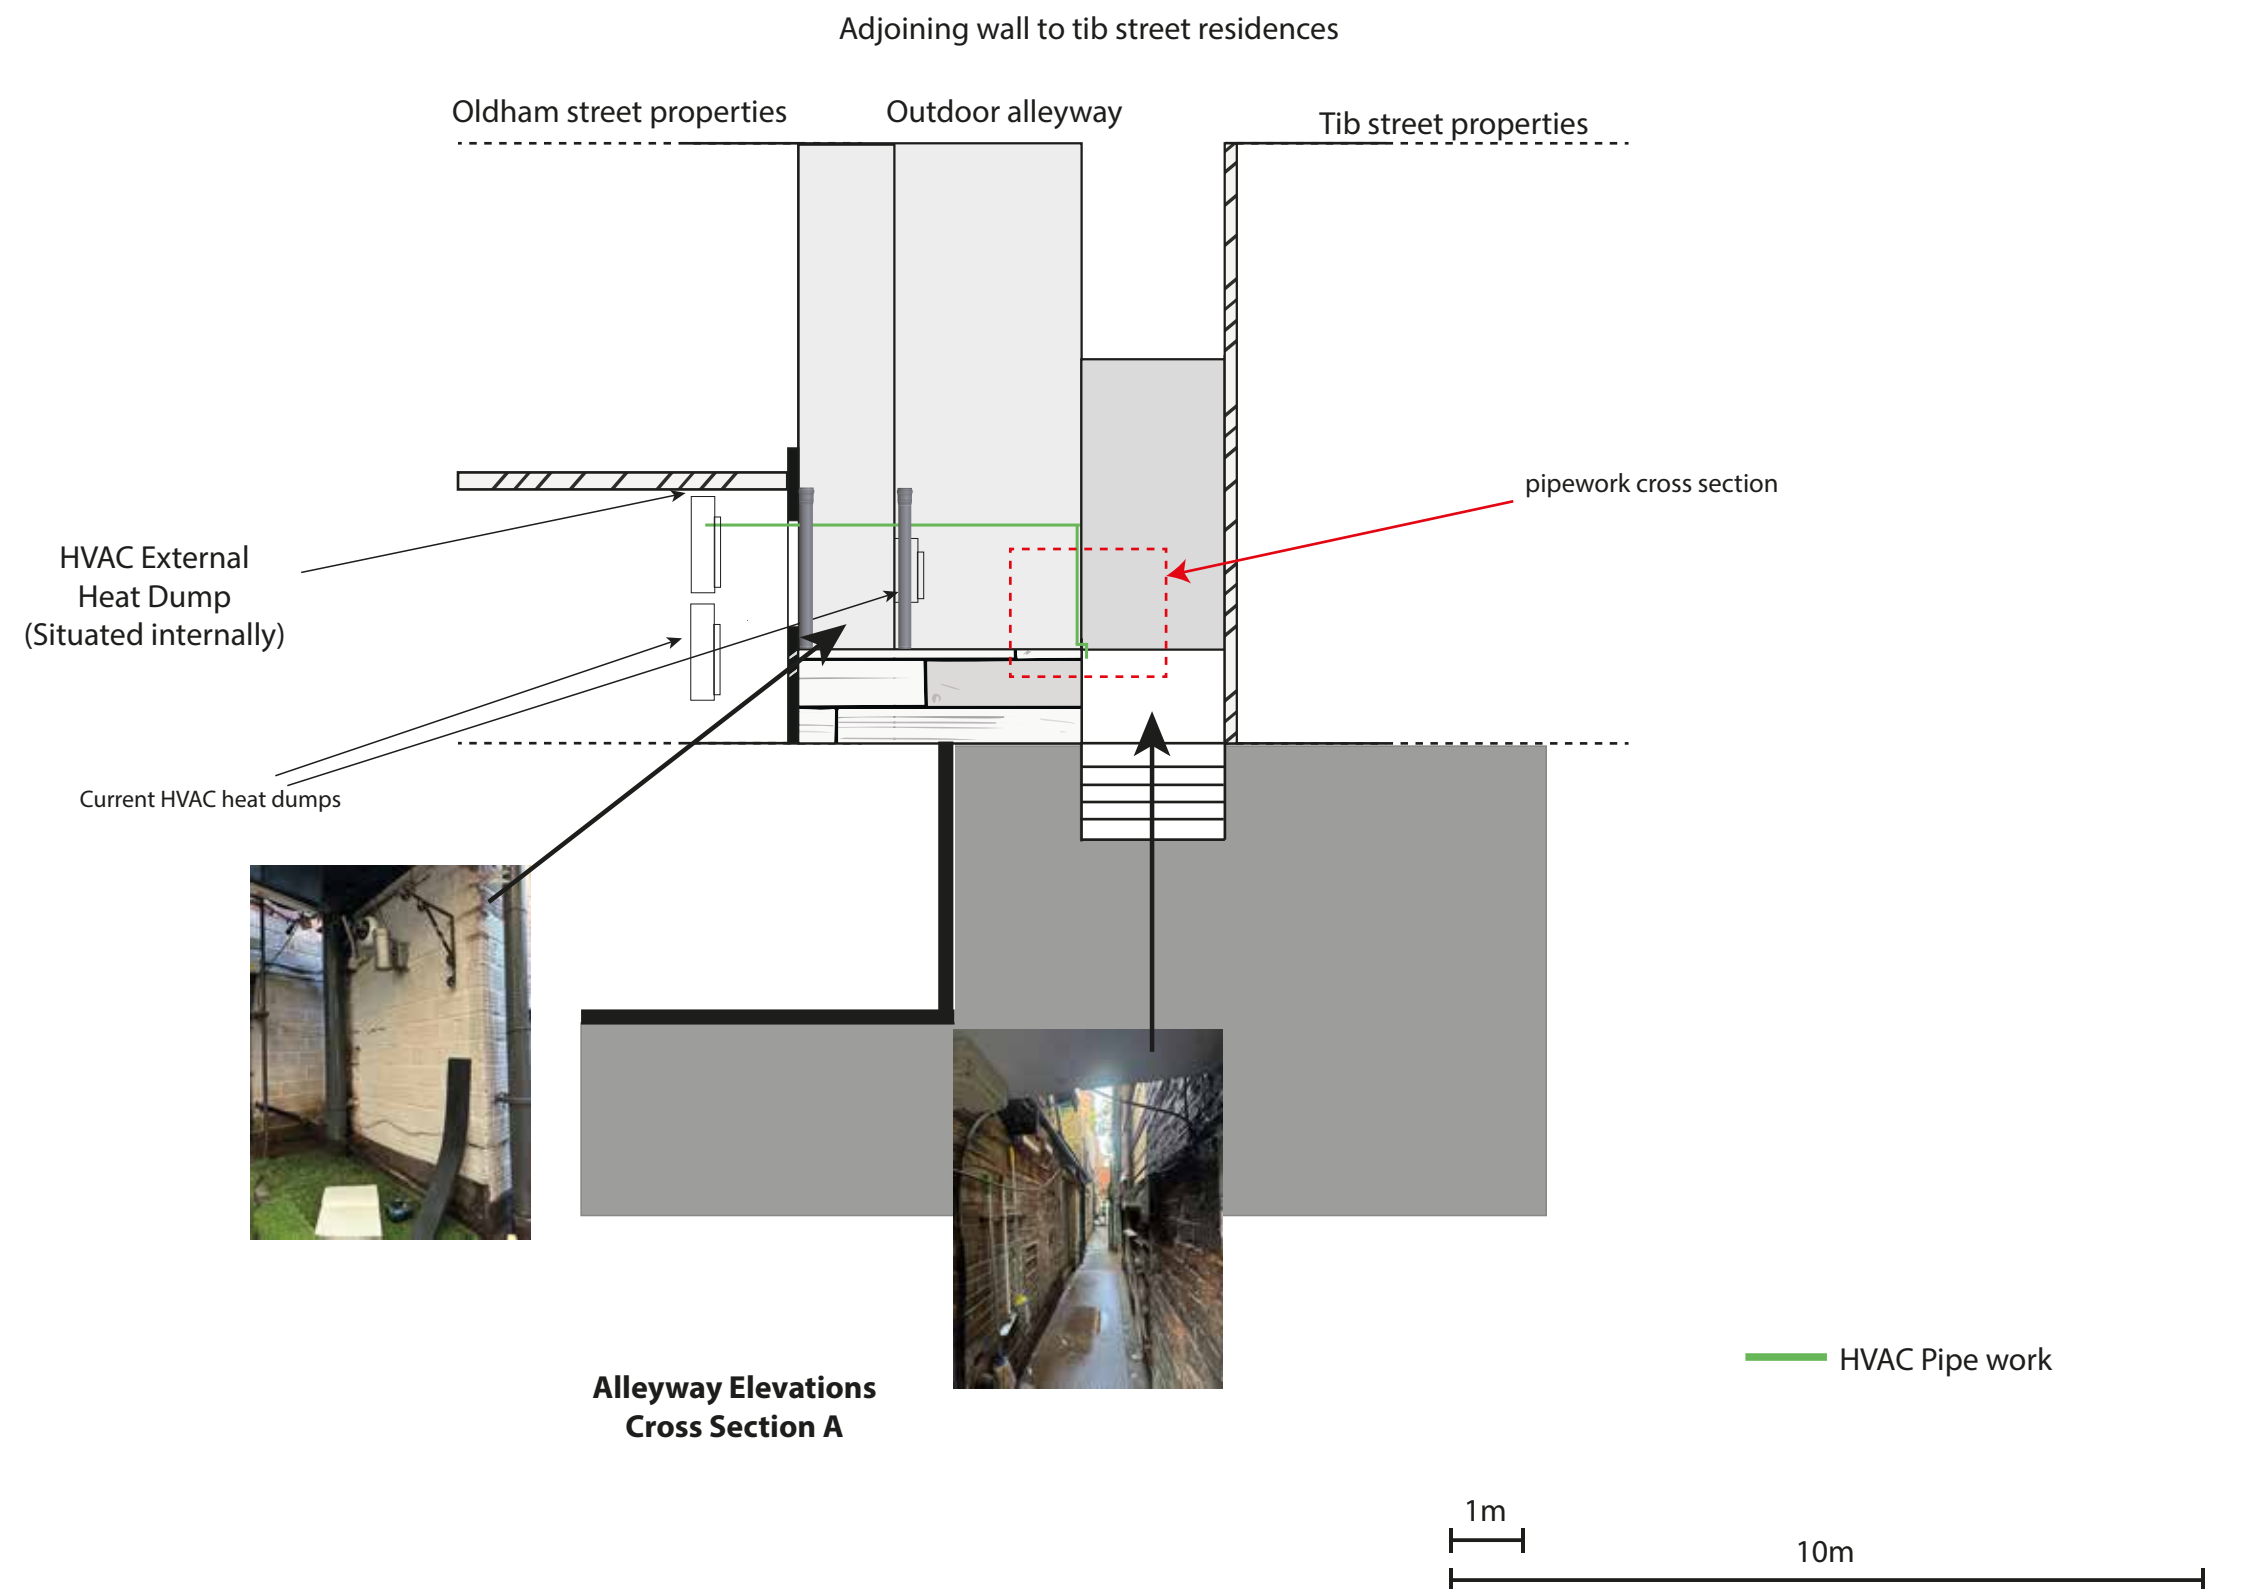

**Alleyway Elevations
Cross Section A**


PROPOSED AIRCON PIPEWORK - CROSS SECTION A

89 Oldham Street = PROPOSAL Ground Floor

SCALE 1:100 SHEET SIZE: A3

N Parr

24.09.24

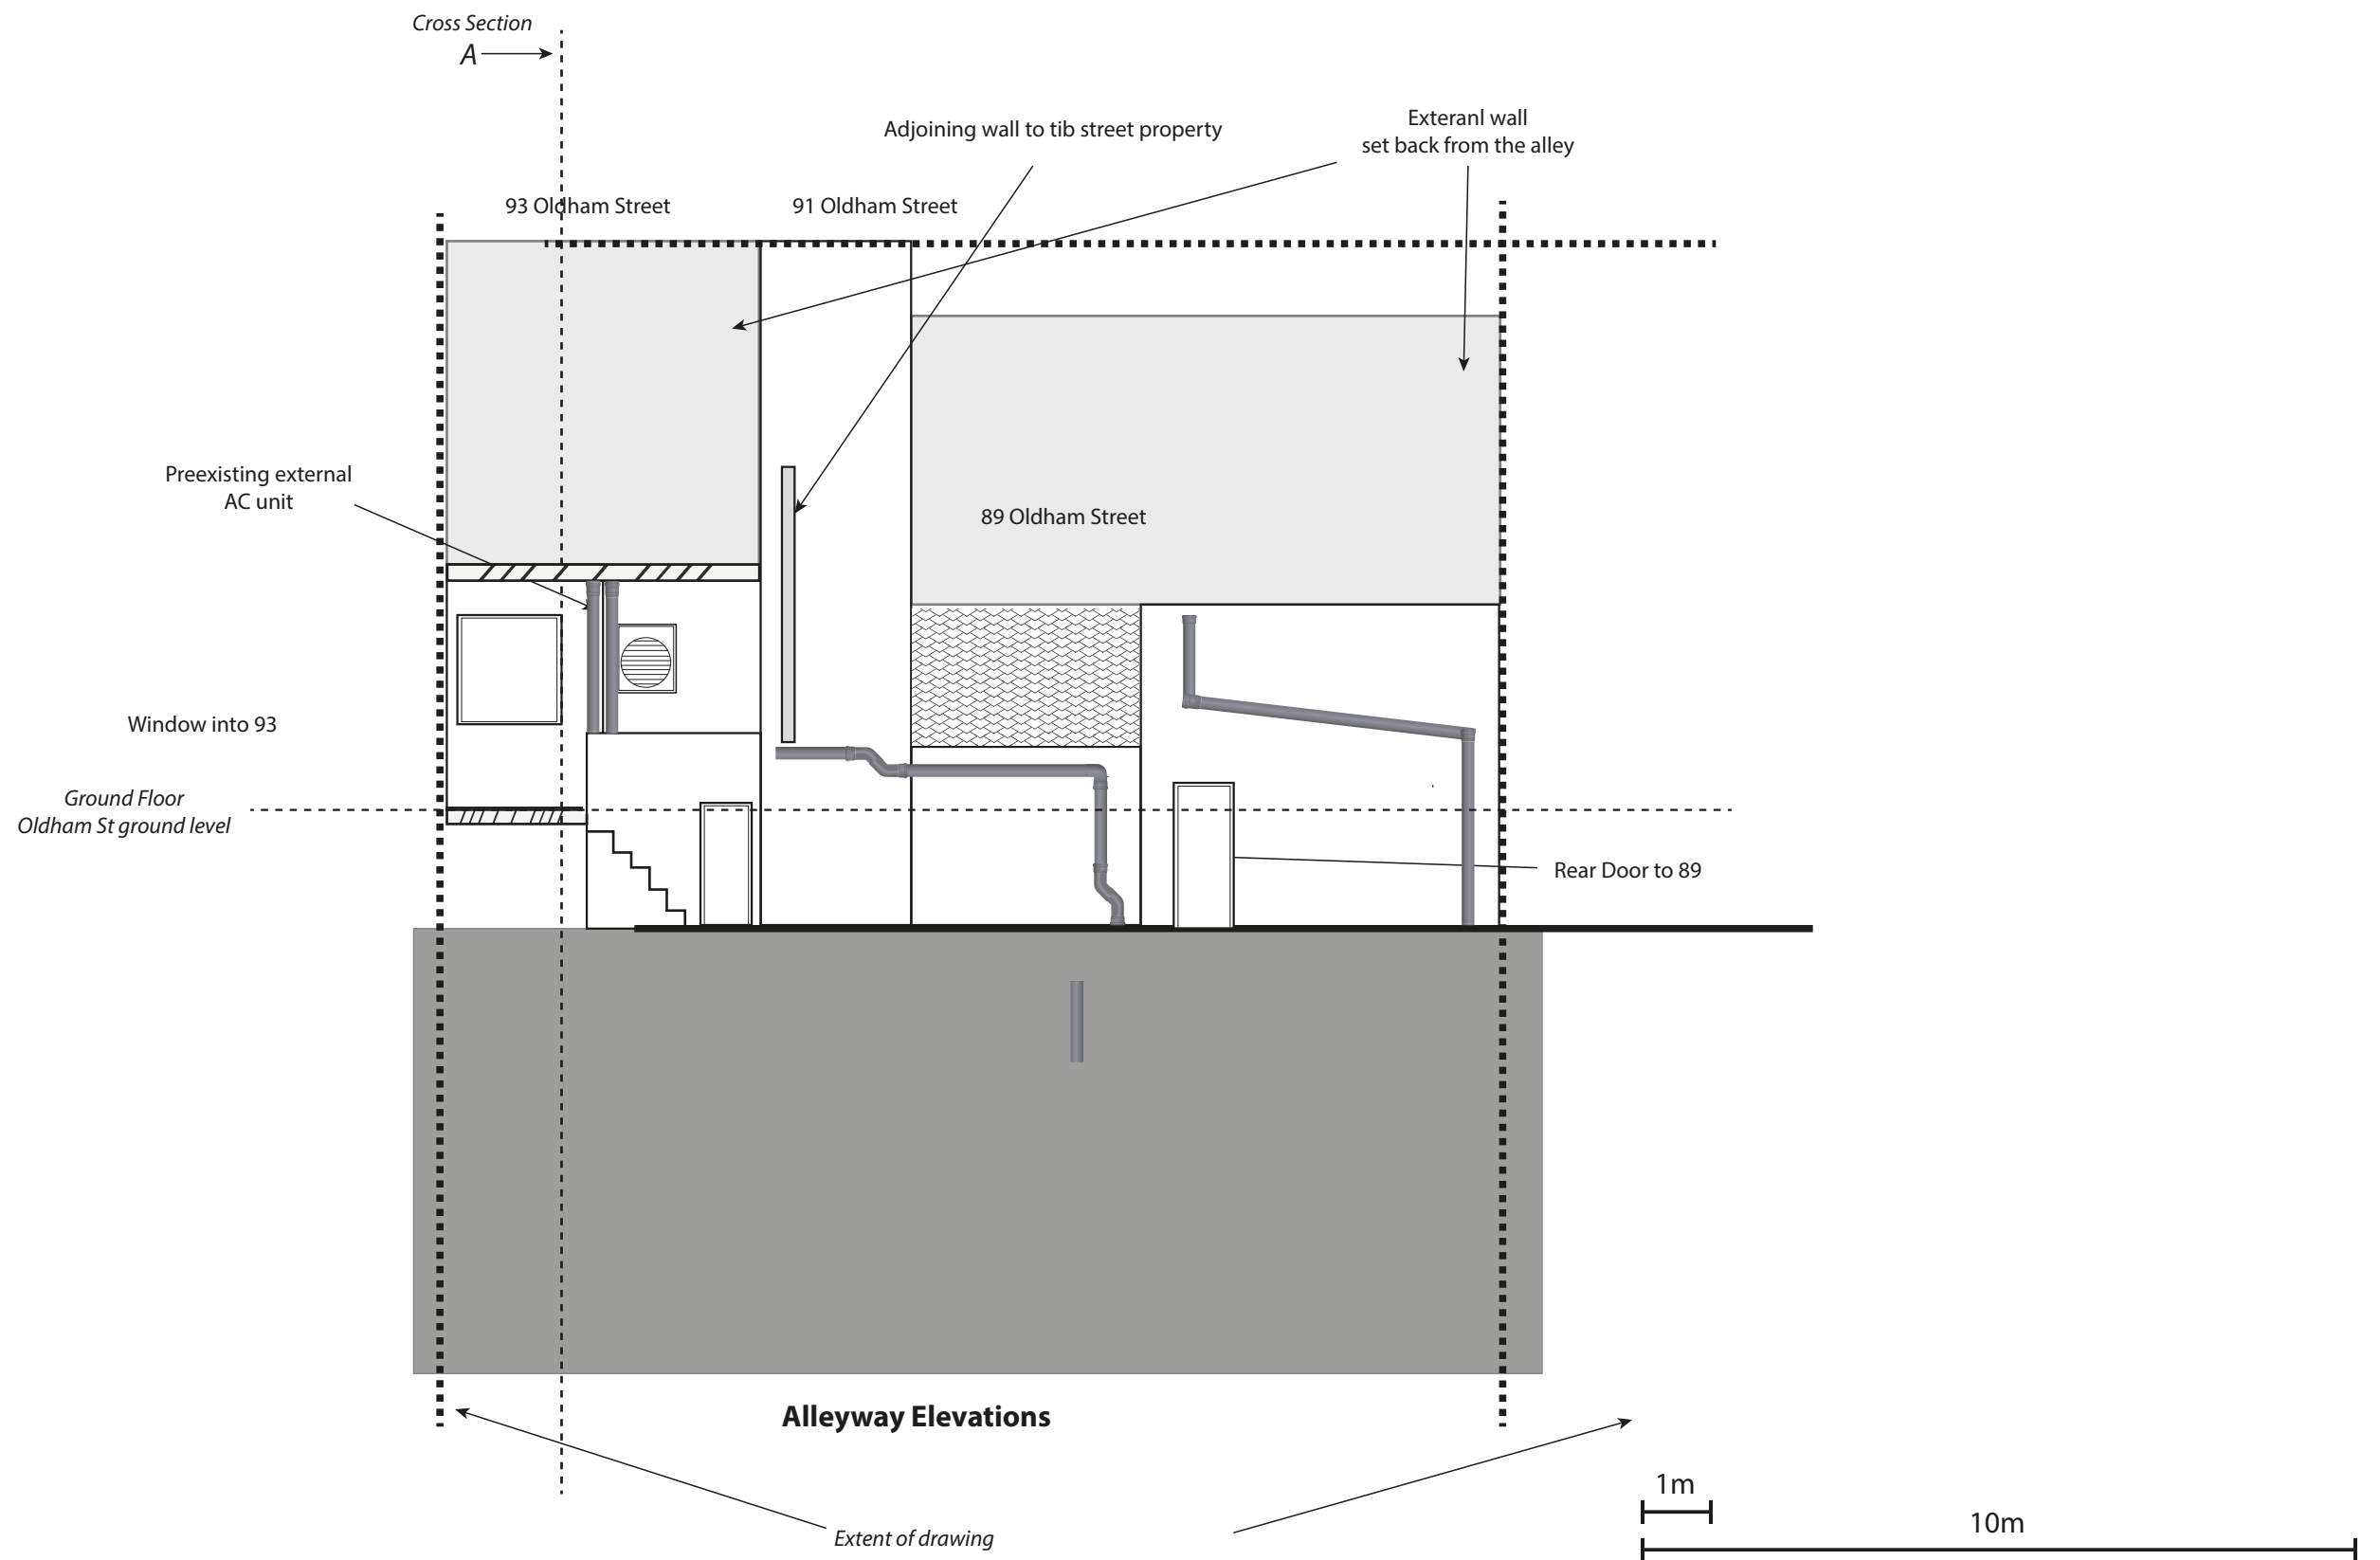

EXISTING ELEVATIONS

89 Oldham Street = CURRENT



Ground Floor

SCALE 1:100

SHEET SIZE: A3

N Parr

24.09.24

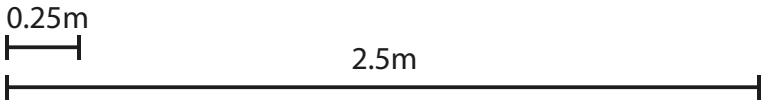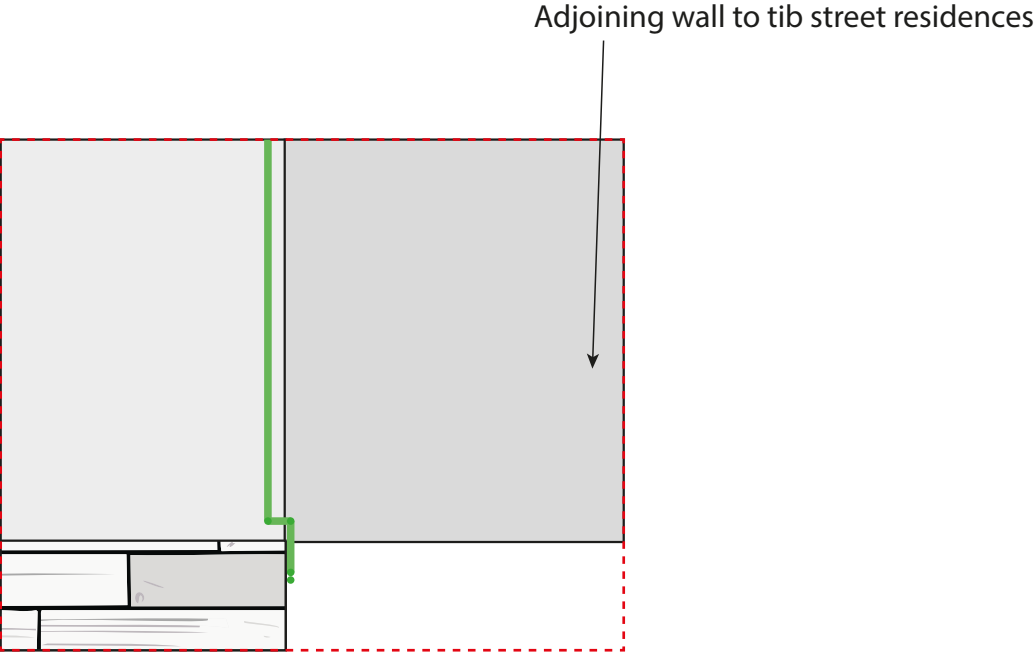

PIPEWORK CROSS SECTIONS

89 Oldham Street = CURRENT Ground Floor

SCALE 1:25 SHEET SIZE: A3 N Parr 24.09.24