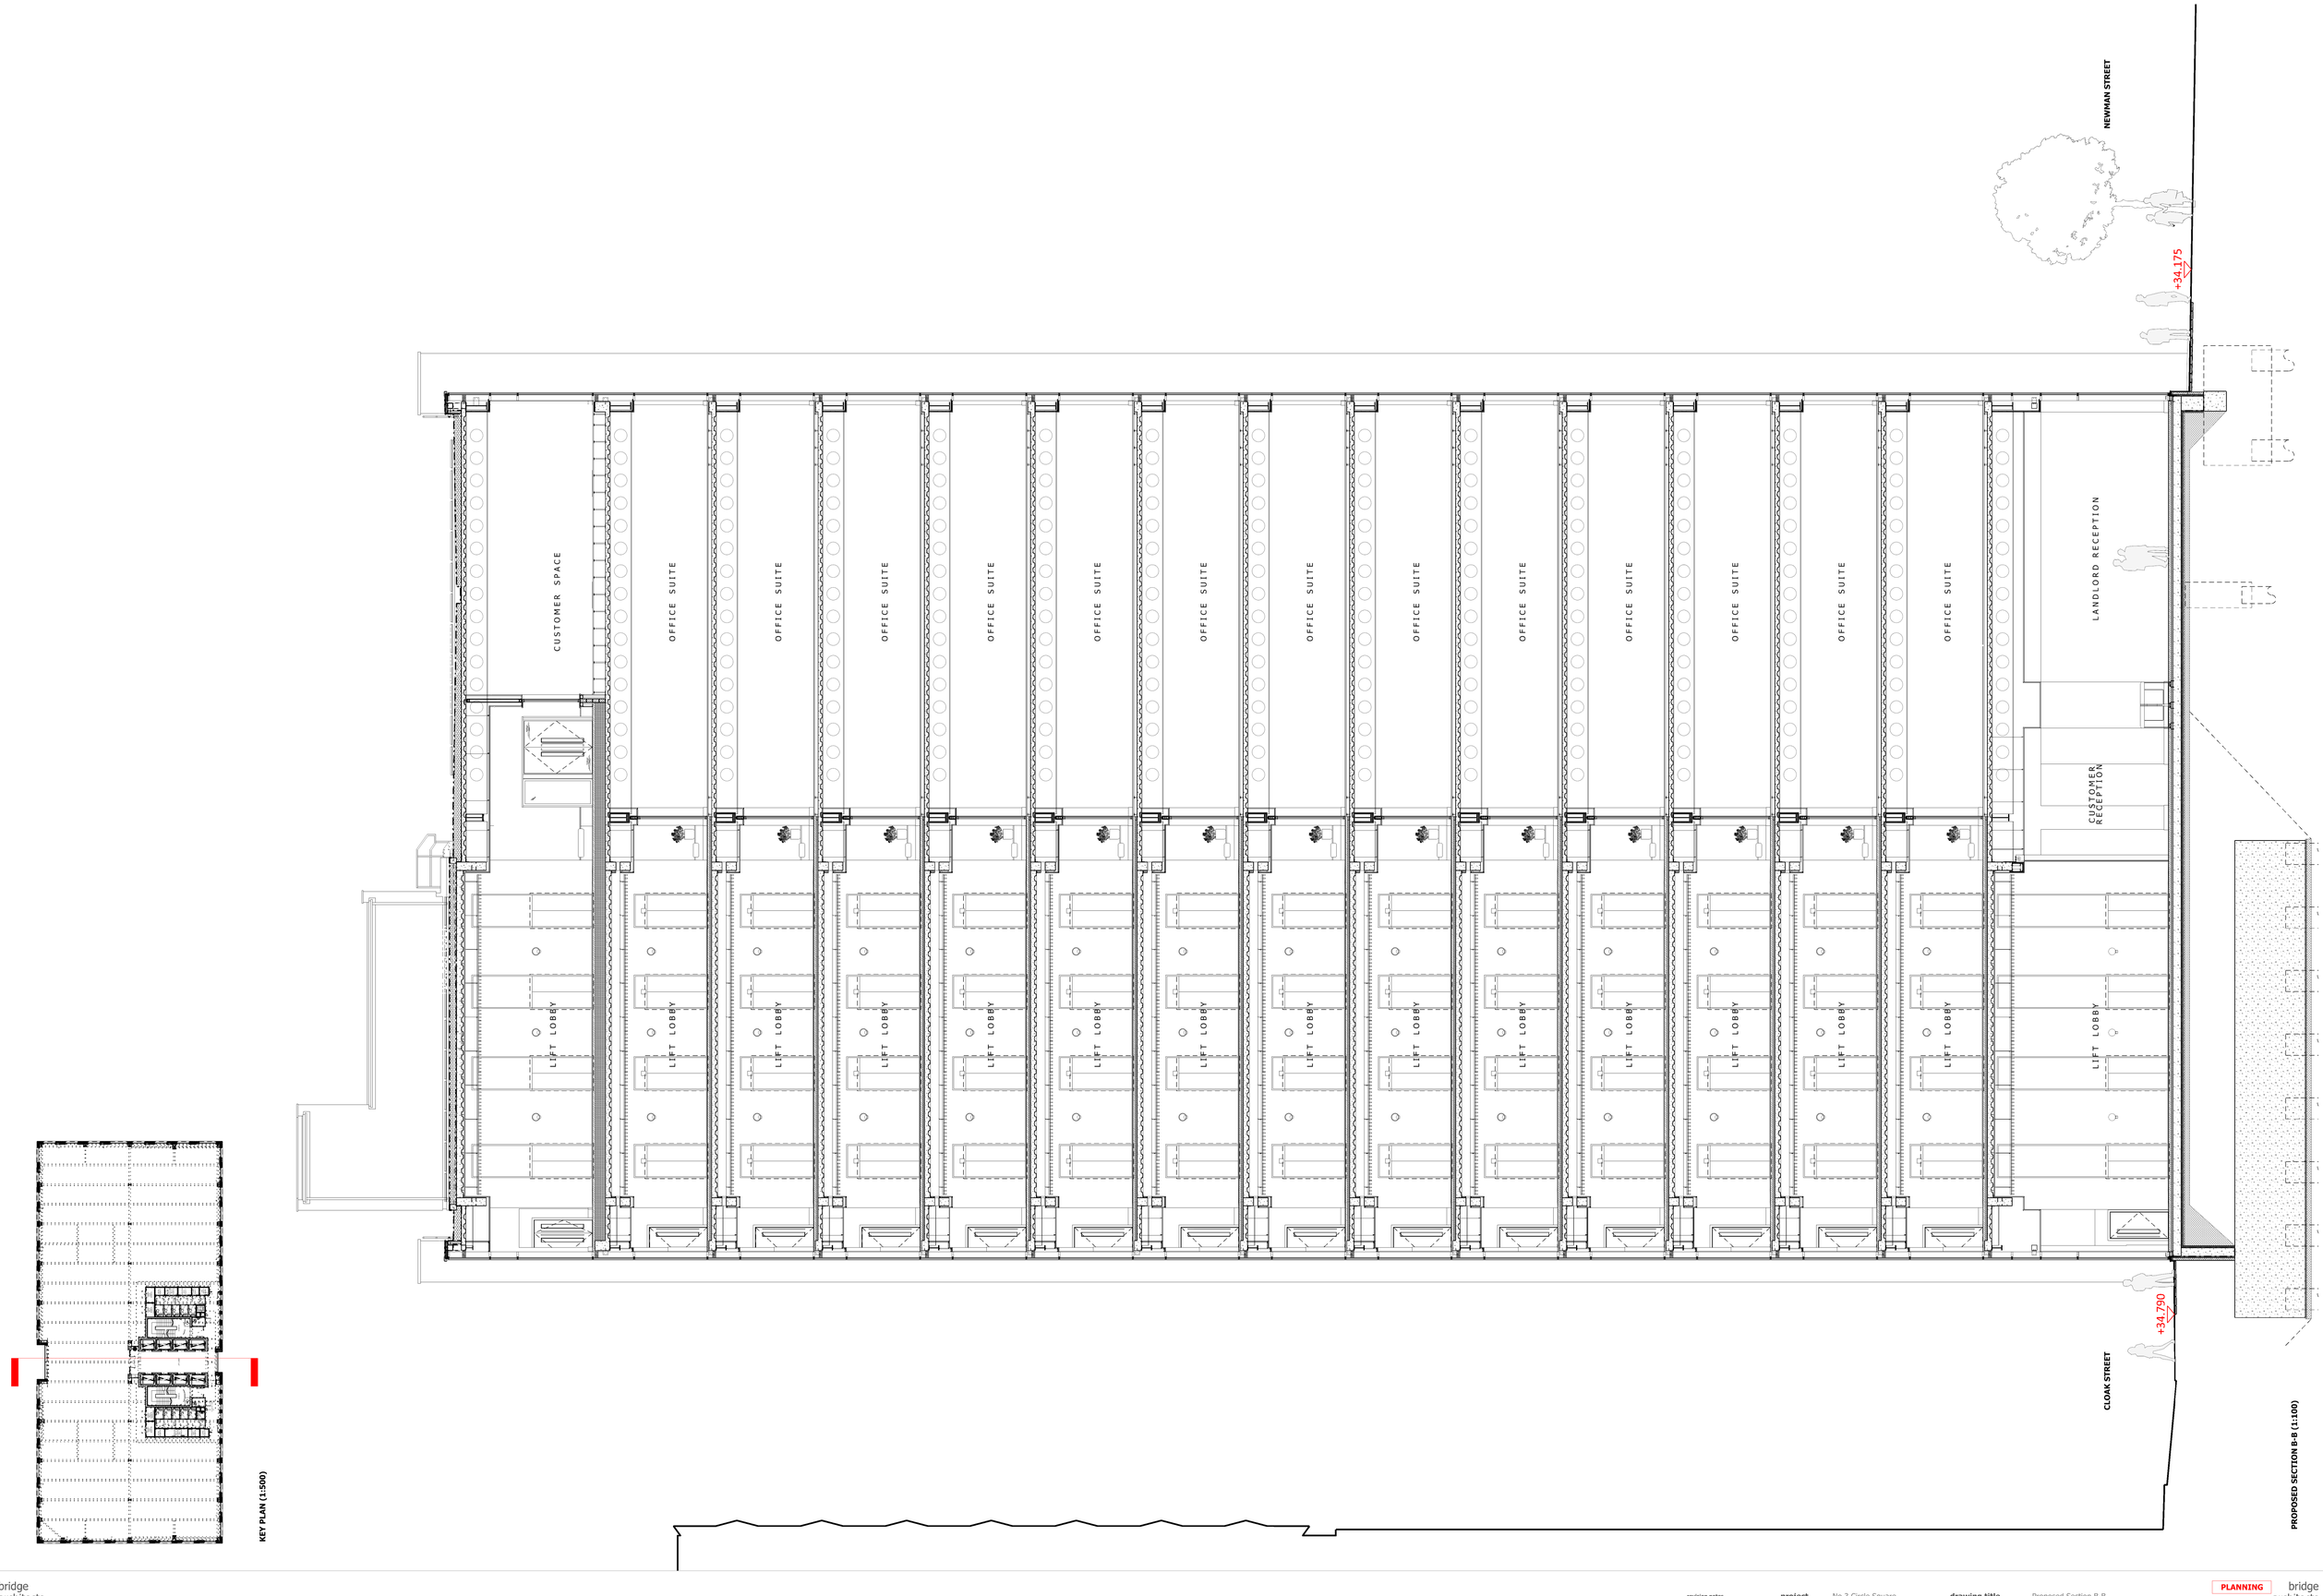


PROPOSED SECTION B-B (1:100)

KEY PLAN (1:500)

bridge architects

address 14 Old Mill Street, Manchester, M4 6DZ
directors Russell Bridge RIBA ARB Victoria Hilton ARB
phone 0161 879 2828 **web** www.bridgearchitects.com
company # 07793934 **email** info@bridgearchitects.com

revision notes
rev P01 - 2022-02-04 - Stage 2/Work in Progress Issue.
rev P02 - 2022-06-01 - Work in Progress/Planning Issue.
rev P03 - 2022-06-28 - Planning Issue.
rev P04 - 2023-08-21 - NMA DRAFT Planning Issue.
Lift overrun material reverted to as consented, GF reception area updated
rev P05 - 2024-06-29 - NMA Planning Issue.

project	No.3 Circle Square	**drawing title**	Proposed Section B-B
client	Bruntwood SciTech	**drawing scale**	1:100 & 1:500 @ A1; 1:200 & 1:1000 @ A3
job no.	0256	**drawing created**	January 2022
drawing no.	CS3-BAR-03-XX-DR-A-05-0131	**drawing rev**	P05

PLANNING

bridge architects

Do not scale from this drawing - use figured dimensions only.
This design and drawing is the copyright of bridge architects ltd and may not be reproduced in any form without prior written consent.
Issue of the drawing does not impart any real or implied copyright licence.