

COPYRIGHT
THE COPYRIGHT IN THIS DRAWING IS VESTED IN ATELIER TWO LTD. AND NO LICENSE OR ASSIGNMENT HAS BEEN GIVEN, GRANTED TO ANY THIRD PARTY WHETHER BY PROVISION OF COPIES OR ORIGINALS OR OTHERWISE, WITHOUT THE WRITTEN AGREEMENT OF ATELIER TWO LTD.

STRUCTURAL RESUME
ALL STRUCTURAL INFORMATION CONTAINED WITHIN THE DRAWINGS ARE TO BE READ IN CONJUNCTION WITH THE STRUCTURAL SPECIFICATIONS, DESIGN AND CALCULATION AS PROVIDED. ANY CONTRACTOR SHALL CHECK AND VERIFY ALL DIMENSIONS ON SITE AND REPORT ANY DISCREPANCIES IN WRITING TO THE ENGINEER.

DO NOT SCALE FROM THIS DRAWING
ANY CONTRACTOR SHALL CHECK AND VERIFY ALL DIMENSIONS ON SITE AND REPORT ANY DISCREPANCIES IN WRITING TO THE ENGINEER.

REFERENCE
THIS DRAWING IS TO BE READ STRICTLY IN CONJUNCTION WITH ALL SUPPORTING DOCUMENTATION PROVIDED BY ATELIER TWO LTD. AND ALL OTHER RELEVANT DOCUMENTS.

AREAS
ALL AREAS ARE IMPORTANT AND CAN ONLY BE REFERRED BY A DETAILED DIMENSIONAL SURVEY OF THE BUILDING. ANY DISCREPANCIES ON THESE PROJECTIONS SHALL BE MADE OUT AT THE CONTRACTOR'S RISK AND DISCREPANCIES ARISING IN THE DESIGN DEVELOPMENT AND CONSTRUCTION PHASES, EXISTING BUILDINGS MAY PRESENT ANOMALIES IN RELATION TO THE DIMENSIONED INFORMATION WHICH MAY ALSO AFFECT THE STATED AREAS OR DIMENSIONS.




LONG SECTION 01
1 : 100



LONG SECTION 2
1 : 100



SHORT SECTION 3
1 : 100

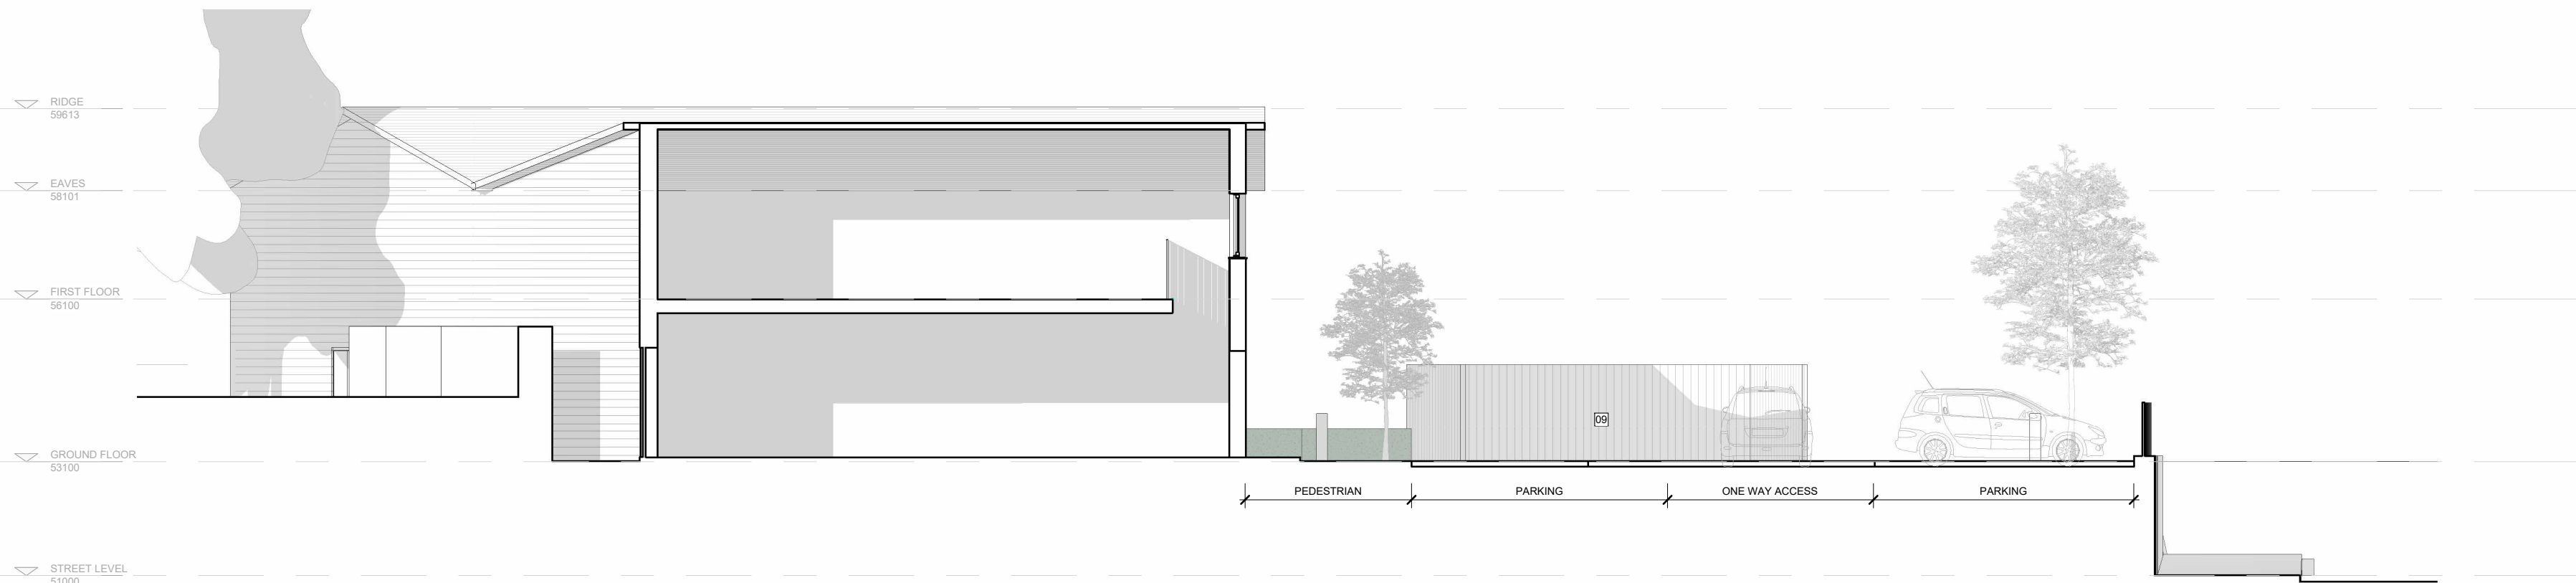

SHORT SECTION 4
1 : 100

- Material Key
- 01 Brickwork Plymth col: red multi
 - 02 Horizontal profiled sheeting col: light grey
 - 03 Profiled roof sheeting col: light grey
 - 04 Aluminium double glazed door col: RAL7016
 - 05 Aluminium double glazed windows col: RAL7016
 - 06 Roller shutter RAL7016
 - 07 Fire escape RAL7001
 - 08 Paved concrete finish
 - 09 Vertical timber boarding

0 2 5m

PLANNING

F	UPDATE FOLLOWING COMMENTS	18.11.24
E	UPDATE FOLLOWING REVISED FEASIBILITY	18.10.24
D	UPDATE FOLLOWING OFFICE DISCUSSION	20.07.24
C	UPDATE FOLLOWING PLANNING COMMENTS	18.05.24
B	UPDATE FOLLOWING COMMENTS	26.02.24
A	INITIAL DRAFT STAGE TO CLIENT FOR CONSIDERATION	21.12.23
REV	AMENDMENTS	DATE

World Metal Recycling Ltd

Commercial Development

Gorton Rd
Manchester, M11 2DZ

Proposed Site Sections

December 2023

Scale 1 : 100

Sheet A1

ALL DIMENSIONS TO BE CHECKED ON SITE

ATELIER TWO
ARCHITECTURE

0171 2271711
www.ateliertwo.co.uk

2434 PL105

F