


MATERIALS KEY

- 1. RED BRICK TYPE 1 - STRETCHER BOND
- 2. RED BRICK TYPE 1 - SOLDIER COURSE
- 3. RED BRICK TYPE 1 - RECESSED HEADER PANELS
- 4. BUFF BRICK TYPE 1 - STRETCHER BOND
- 5. COMPOSITE WINDOWS - CLEAR GLAZING COLOUR TBC
- 6. COMPOSITE WINDOWS - OBSCURE
- 7. COMPOSITE ROOFLIGHT - CLEAR GLAZING
- 8. COMPOSITE ENTRANCE DOOR COLOUR TBC
- 9. UPVC DOORS - CLEAR GLAZING COLOUR TBC
- 10. BRICK DORMERS
- 11. BLACK HALF-ROUND GUTTERS & DOWNPIPES
- 12. ALUMINIUM DRY VERGE SYSTEM
- 13. GREY ROOF TILES

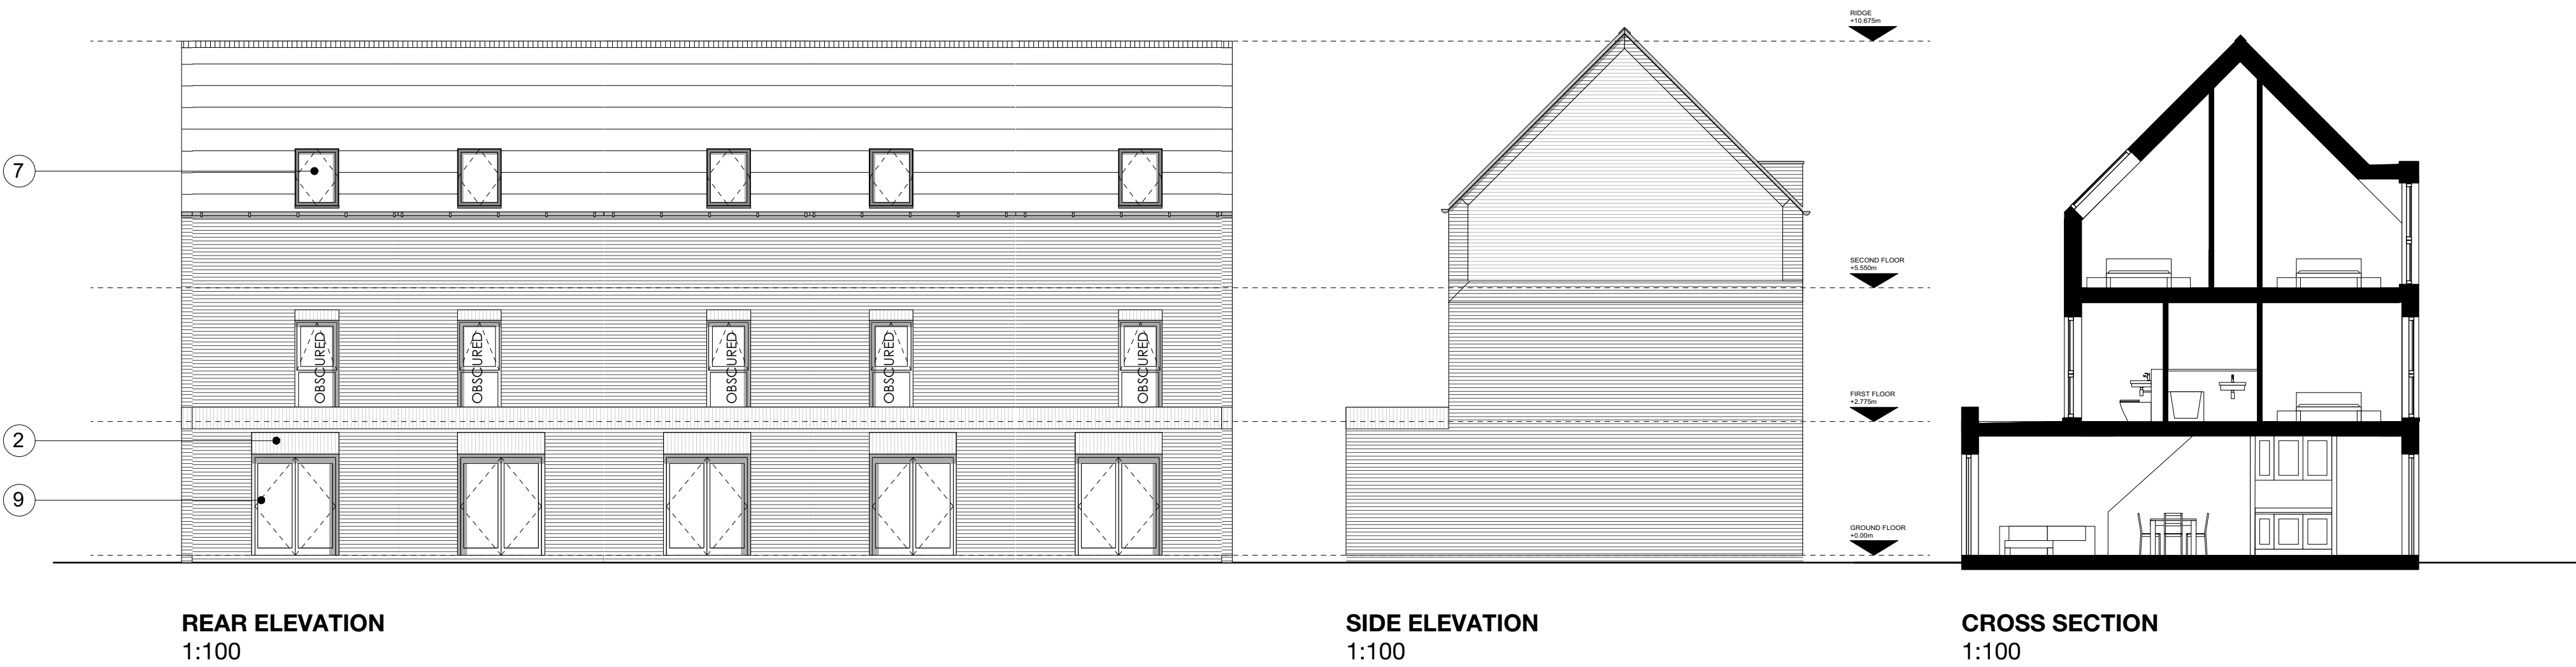

KEY PLAN
1:1000

BLOCK 8 ELEVATIONS
1:100@A1

PLANNING

IMPORTANT NOTES:

A	07/11/24	AMENDED WINDOW SPECIFICATION
REVISION	DATE	DESCRIPTION

CLIENT: BRITANNIA GROUP	
PROJECT: PROPOSED RESIDENTIAL DEVELOPMENT	
ADDRESS: VICTORIA PARK PROBATION CENTRE	
DRAWING TITLE: BLOCK 8 ELEVATIONS	
SCALE: 1:100@A1	DATE: OCTOBER 2022
DRAWING NO: A662_P_810A	

OLLIER SMURTHWAITE ARCHITECTS
40 King Street, Manchester, M2 6BA
T: 0161 883 0838
F: 0161 883 0839
E: mail@olliersmurthwaite.com