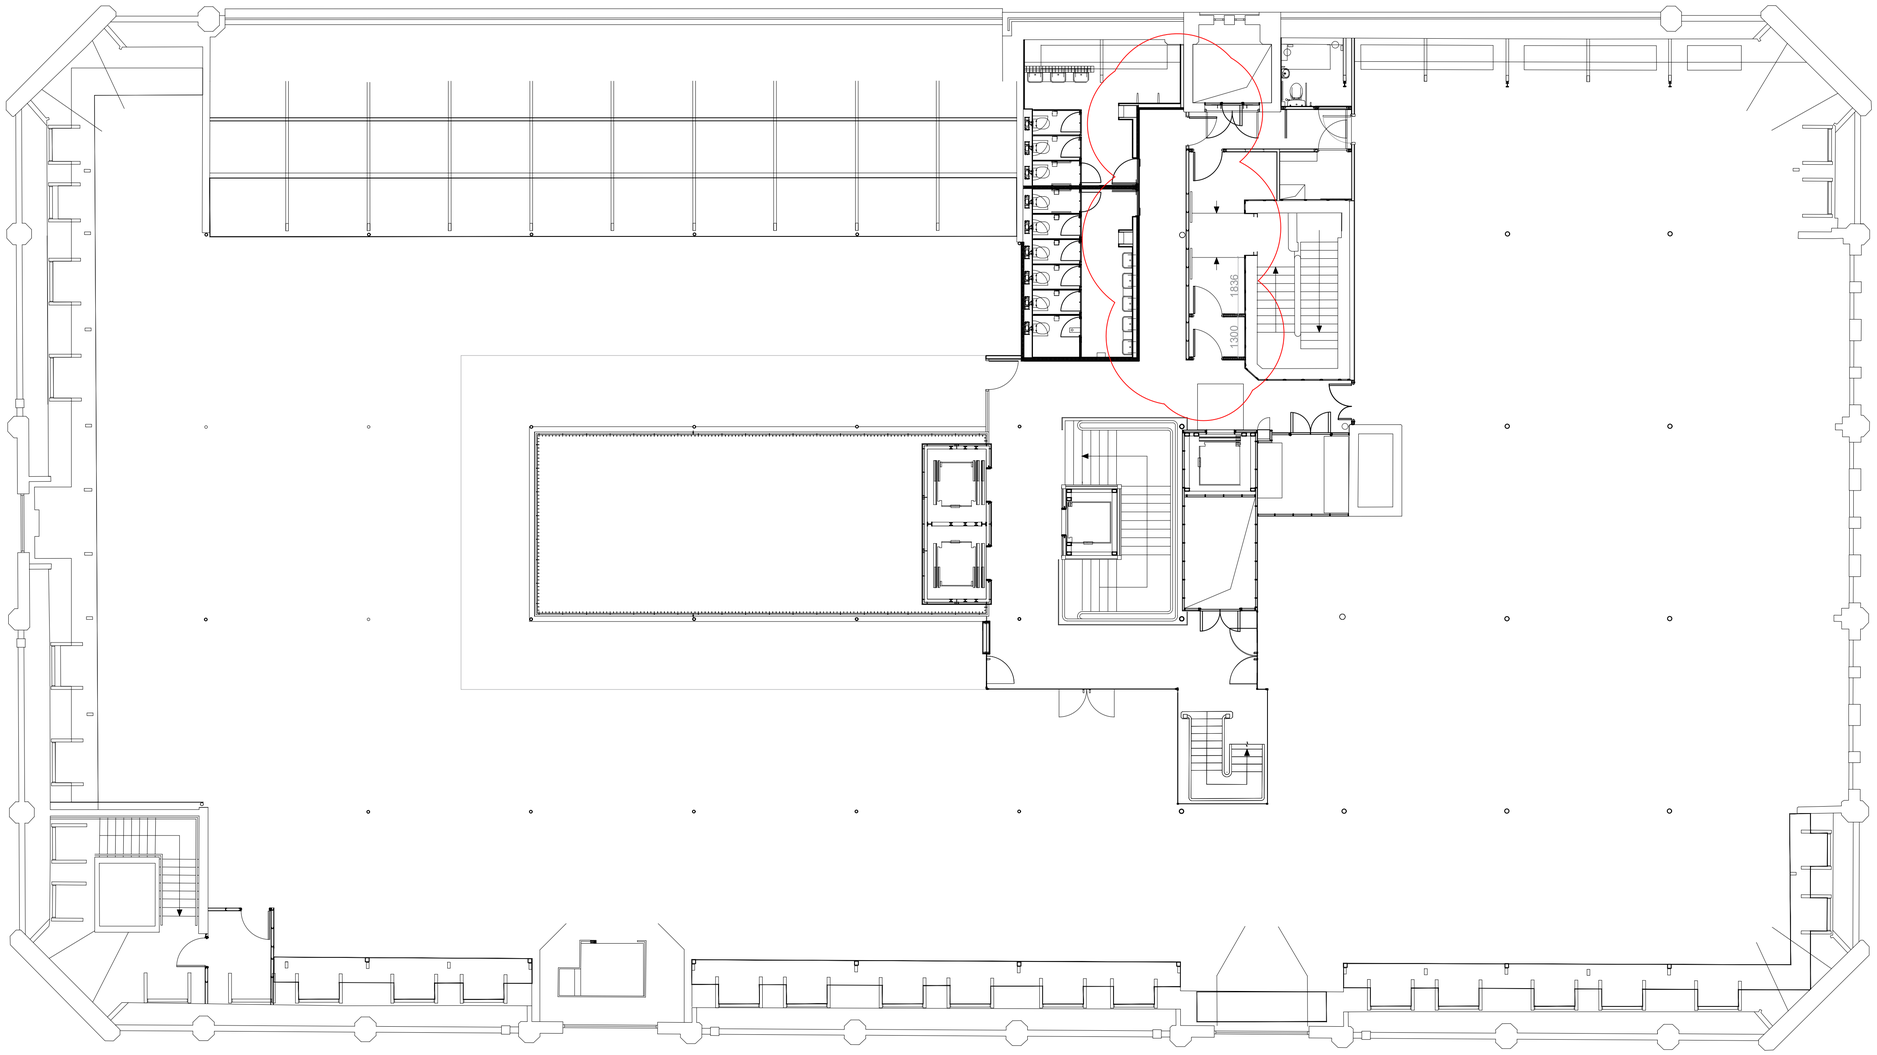

Fourth Floor - Proposed GA
Scale 1:100

OBI

www.obiproperty.co.uk

All dimensions are in millimetres unless stated otherwise. No dimensions to be scaled from drawings. All dimensions to be checked on site prior to manufacture.

Any discrepancies between drawings and site conditions are to be reported to the contract manager.

This drawing is to be read in conjunction with all relevant Structural Engineers and Mechanical & Electrical Engineers drawings and specification.

© COPYRIGHT
The copyright in this drawing is vested in OBI Property Ltd and no licence or assignment of any kind has been, or is, granted to any third party whether by provision of copies or originals of the drawings or otherwise unless otherwise agreed in writing.

5 0 5 10 15 20 25
SCALE 1:500 m

REV	DESCRIPTION	DATE	BY	CHK
B	Updated Door - Fire escape stair	23/02/24	EK	
A	First Issue	26/06/23	RG	
-	First Issue	26/04/23	RG	

CLIENT NAME

Philip J Davis Holdings Plc

PROJECT NAME

Sevendale House

DWG TITLE:

Fourth Floor - Proposed GA

DWG NO: 10_400 REVISION: B

SCALE 1 : 100 @A1 DRAWN: RG

DWG STATUS:

STAGE 5

© OBI Property Limited
80 Mosley Street, Manchester, M2 3FX
t: 0161 237 1717 e: info@obiproperty.co.uk

OBI