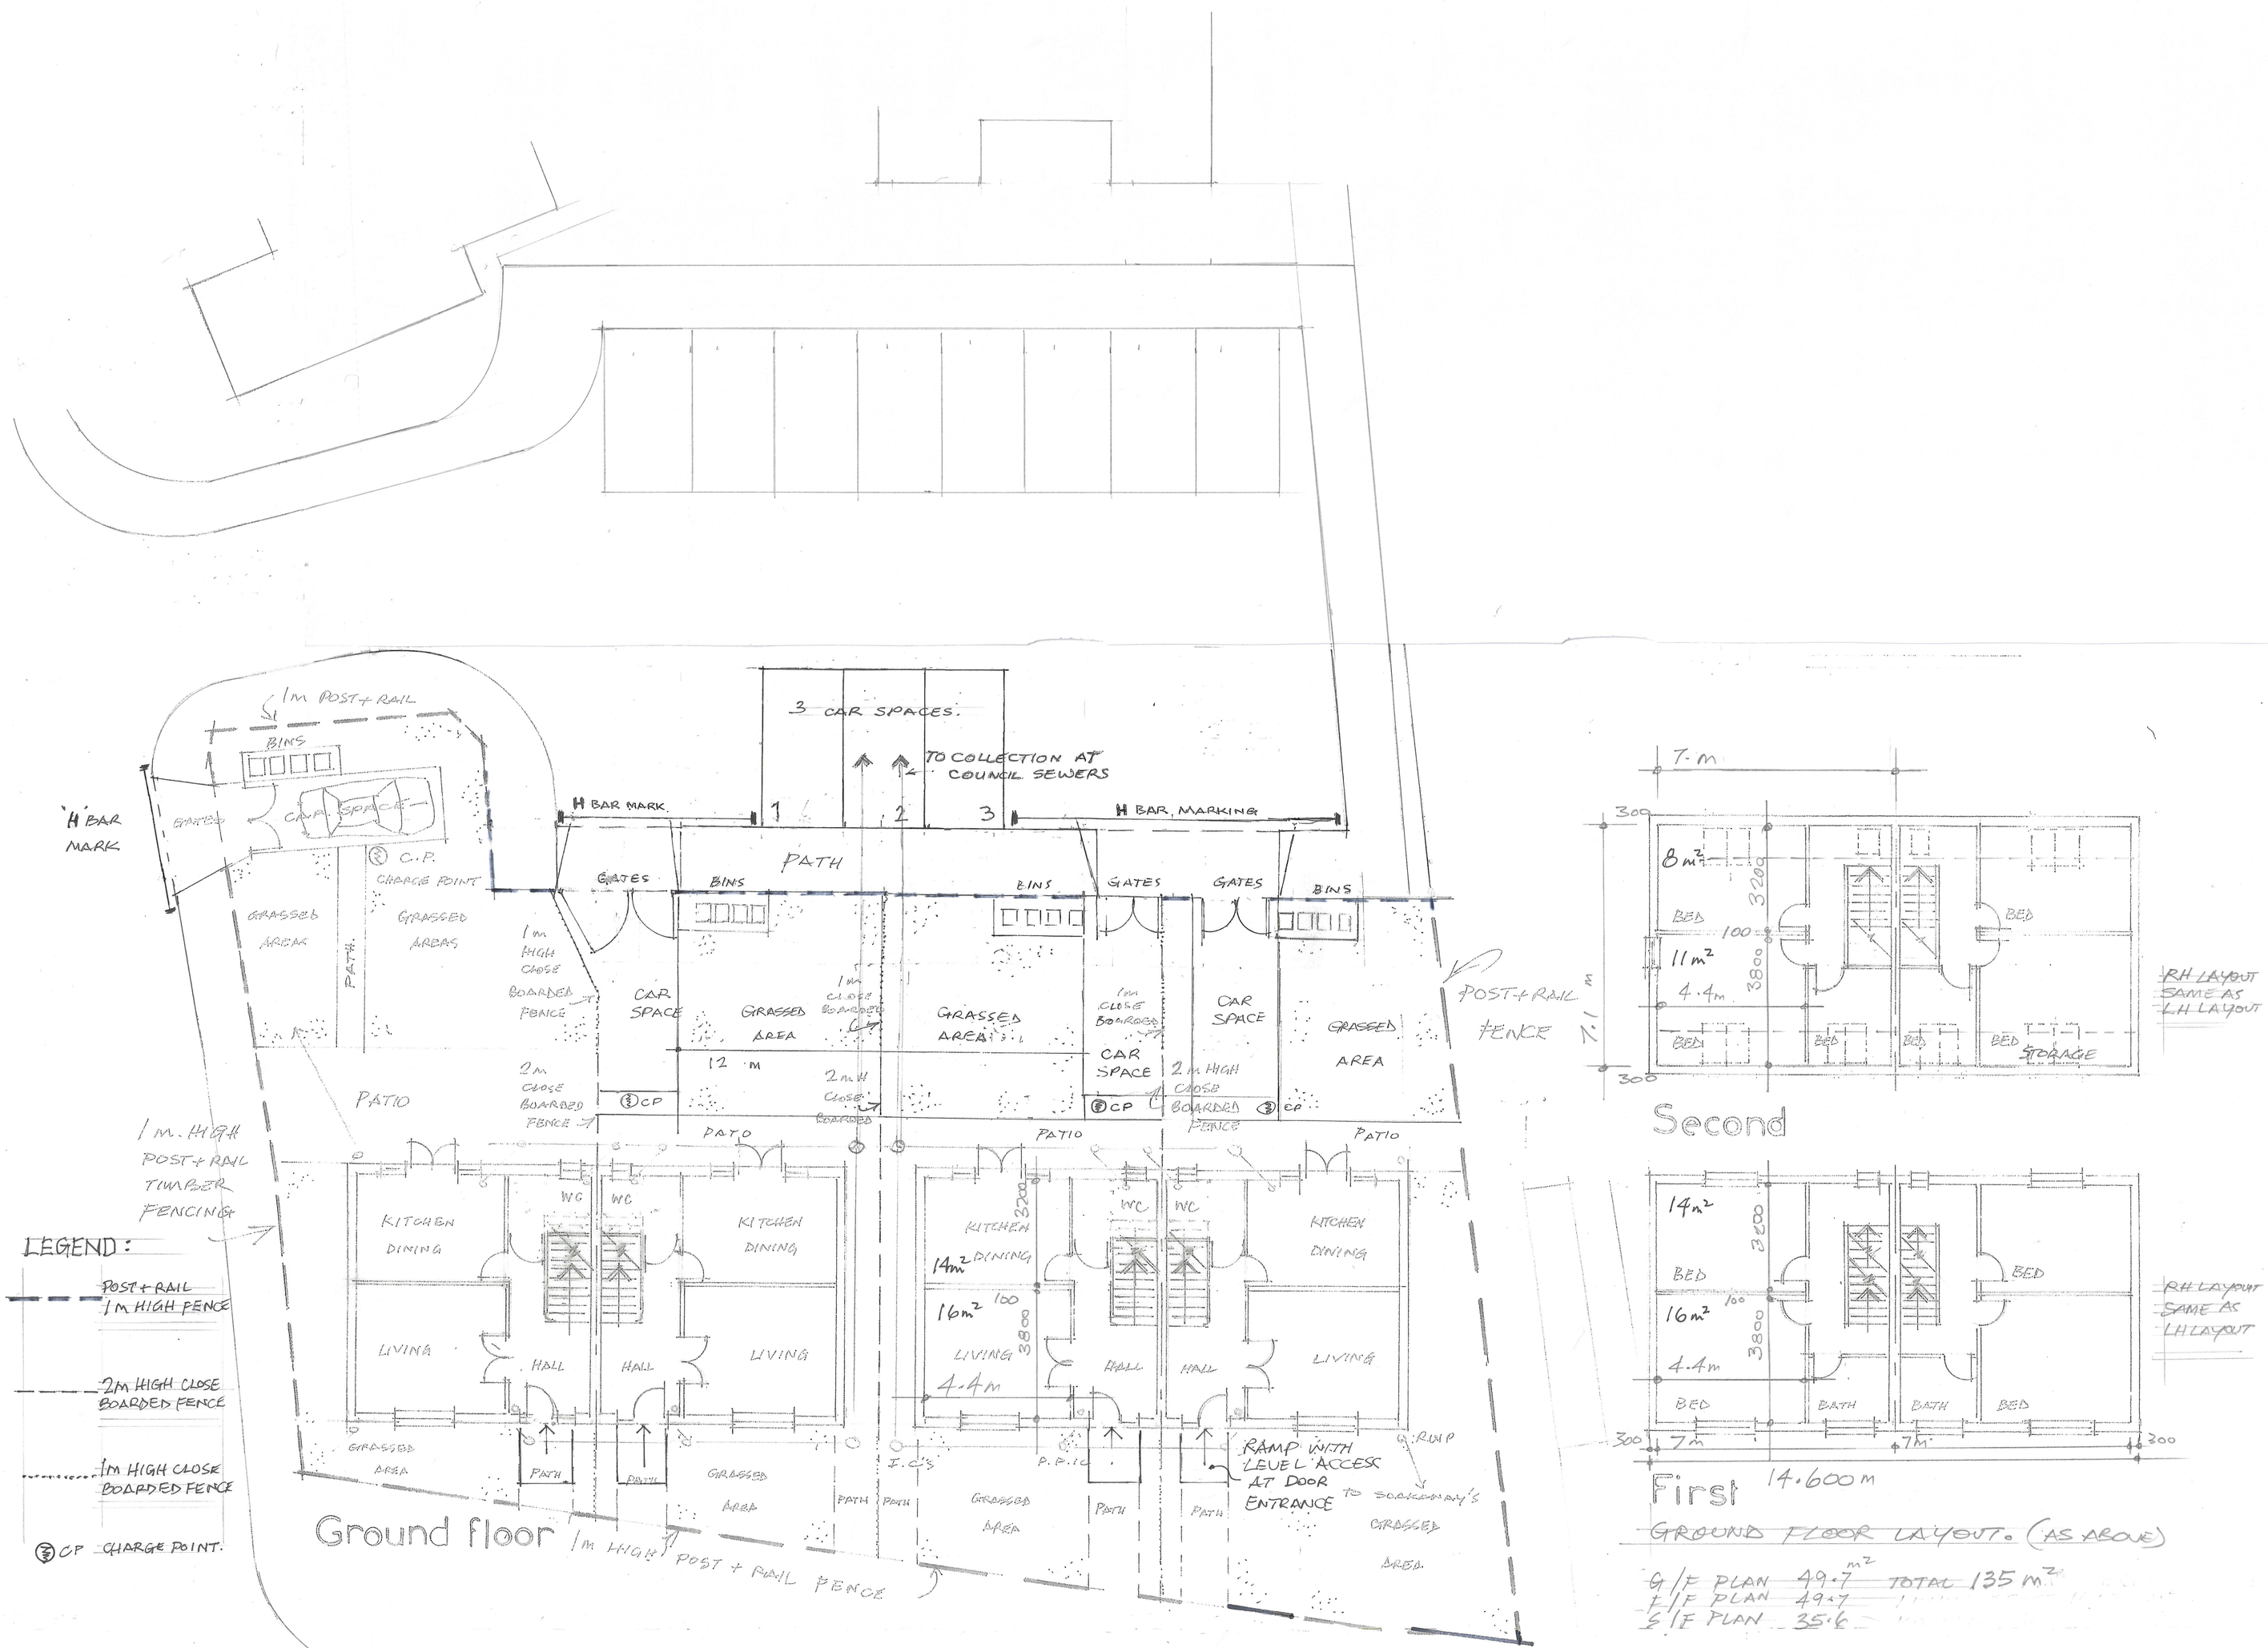


GROUND FLOOR LAYOUT. (AS ABOVE)

G/F PLAN 49.7 m² TOTAL 135 m²
F/F PLAN 49.7
S/F PLAN 35.6

~~G~~ UPDATED 23/10/24
~~F~~ UPDATED 27/9/24
E. UPDATED 19/6/24
D. UPDATED 21/10/23
C. AMELIORATED
~~B~~ UPDATED 5/9/22
~~A~~ UPDATED 21.7.22.

CLIENT
SHAH PROPERTY LTD
207 LIGHTBOWNE ROAD
MANCHESTER M40 9DD

JOB TITLE
PROPOSED 4no HOUSES at
WATERLOO ROAD
CHEETHAM M8 9AL

DRG. TITLE
SCHEME DRAWING

HOLBOROW ORMESHER + Limited
architectural & interior design
15 OVERTON CLOSE
MIDDLEWICH
CHESHIRE CW10 0PZ
phone: 07770 834939

ISSUE	ORIGINAL	1	2	3	4	5	6	7
REVISION		A	B	C	D	E		
DATE								
DRAWN								
CHECKED								
APPROVED								

SCALE 1:100 at A1

DRAWING NUMBER 2043/22/01 ~~A~~ ~~B~~ ~~C~~ D

GF ~~F~~ DØ