
31 BOOTH STREET, MANCHESTER

SECOND FLOOR - DECORATION LAYOUT

This drawing is the property of **bluesky** Design and must not be copied or otherwise reproduced. All dimensions must be checked on site before commencing work. This drawing was produced using AutoCAD 2025.

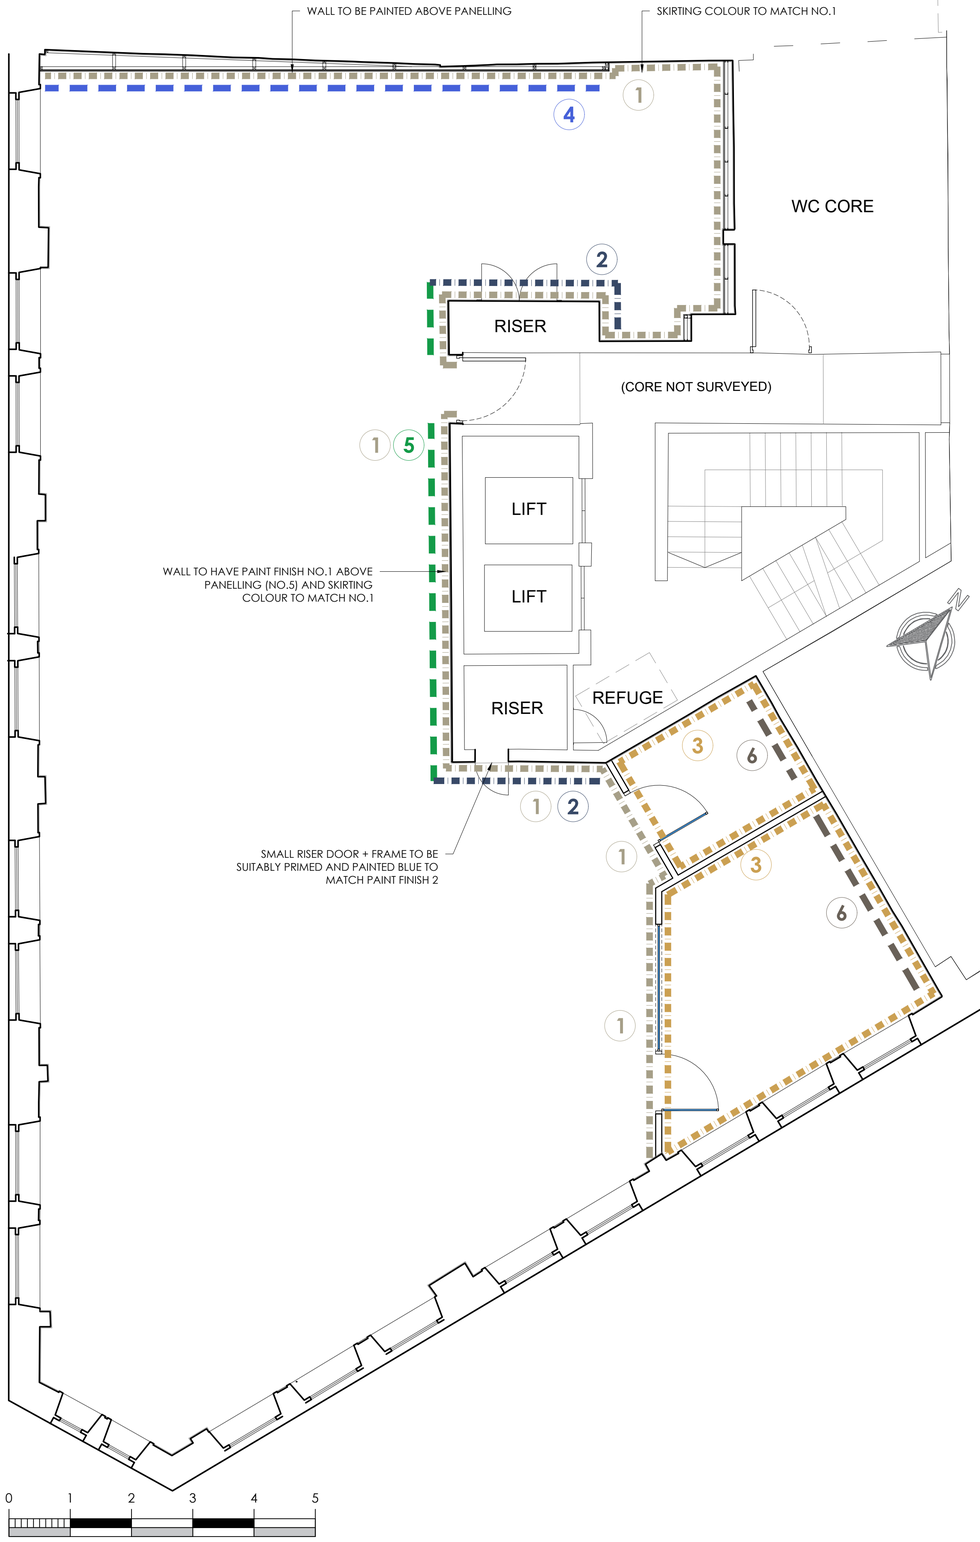

WALL FINISHES KEY

DECORATION NOTES

Existing painted ceiling sofit / bulkheads + plasterboard perimeter ceilings to receive Dulux Diamond Matt emulsion paint finish. Colour:- WHITE 9010 - TO MATCH EXISTING WALLS
LRV Value : 84

- Unless otherwise stated, all new & existing partitions to receive new Dulux Diamond Matt emulsion paint finish. Colour:- WHITE 9010 - TO MATCH EXISTING WALLS
- Unless otherwise stated, all new and existing skirtings to be sanded and prepared to receive eggshell paint finish. WHITE 9010 - TO MATCH EXISTING WALLS
- Existing architrave to entrance door and riser doors to be painted to match Farrow and Ball Shaded White
- Existing riser doors to be painted to match Farrow and Ball Shaded White
- Drawing to be read in conjunction with 1394-02-PE-01

All feature paint colours to be Dulux Diamond Matt Emusion to match paint colours as shown to be painted to partition head unless otherwise noted. Skirtings to match wall colours in eggshell paint finish.
Sample paint patch to all feature walls for design team to approve

1 — Paint finish - To be colour matched to Farrow and Ball Shaded White.
LRV Value: 66. To walls as shown and skirtings around core area only.
(See partition elevation drawing PT01 for details)

2 — Paint finish to align with Acupanel approx 2375mm from floor
Dulux 20BB 08/051 (to match blue colour of acupanel)

3 — Paint finish - to be colour matched to Farrow and Ball Cord [LRV Value: 54]
Skirtings to be RAL 9010 white [LRV value: 84]

4 — Wall panelling : to be eggshell paint finish to match Farrow & Ball Shaded White to frames.
Tektura BRUGES 20005 wallpaper to internal panels
[Contact Jenny Grimshaw *JGrimshaw@tektura.com +44 7803 079476*]
See 1394-02-JN-01 for details.

5 — Slatted timber wall finish to 2375mm high to align with entrance door recess
Manufacturer : Acupanel
Product : Contemporary Blue Wrapped Acoustic Wall Panels
Panel size: H2400 x W600mm - cut to dimensions as per elevations
Colour: 'Contemporary Blue' with Black felt backing
Matching end caps to be provided to exposed edges
Available from The Wood Veneer Hub *www.thewoodveneerhub.co.uk*

6 — Acoustic wall panelling to finish 2375mm from floor - to match height of glazing to rooms
Manufacturer: Autex
Product: Lanes
Style: Plane
Colour: Opera
Channels required from manufacturer to create air gaps to enhance acoustic performance, see installation guidelines
To be installed in line with manufacturer's guidelines
See 1394-02-PE-01 for setting out

NOTES:

CAT A Suite has recently been refurbished - decorations may be limited to feature key only depending on project budget. Project manager to advise.
READ IN CONJUNCTION WITH 1394-02-PE-01

Rev	Date	Description	Initials
A	22.10.2024	Heritage issue	FLC

FOR APPROVAL

Client:
VISTA TRUST CORPORATION (UK) LTD - JLL

Project:
OFFICE FIT-OUT

Address:
31 BOOTH STREET MANCHESTER M2 4AF

Drawing Title:
SECOND FLOOR DECORATION LAYOUT

Date:	18.10.2024
Project Number:	1394
Scale:	1:50@A1
Drawn by:	CEB
Drawing Number:	**1394-02-DC-01 (A)**

bluesky Design
INTERIORS LIMITED
Studio 1, 169 High Street, Boston Spa, Leeds LS23 6BH
Tel: 01937 845 399 *www.blueskydesigninteriors.co.uk*