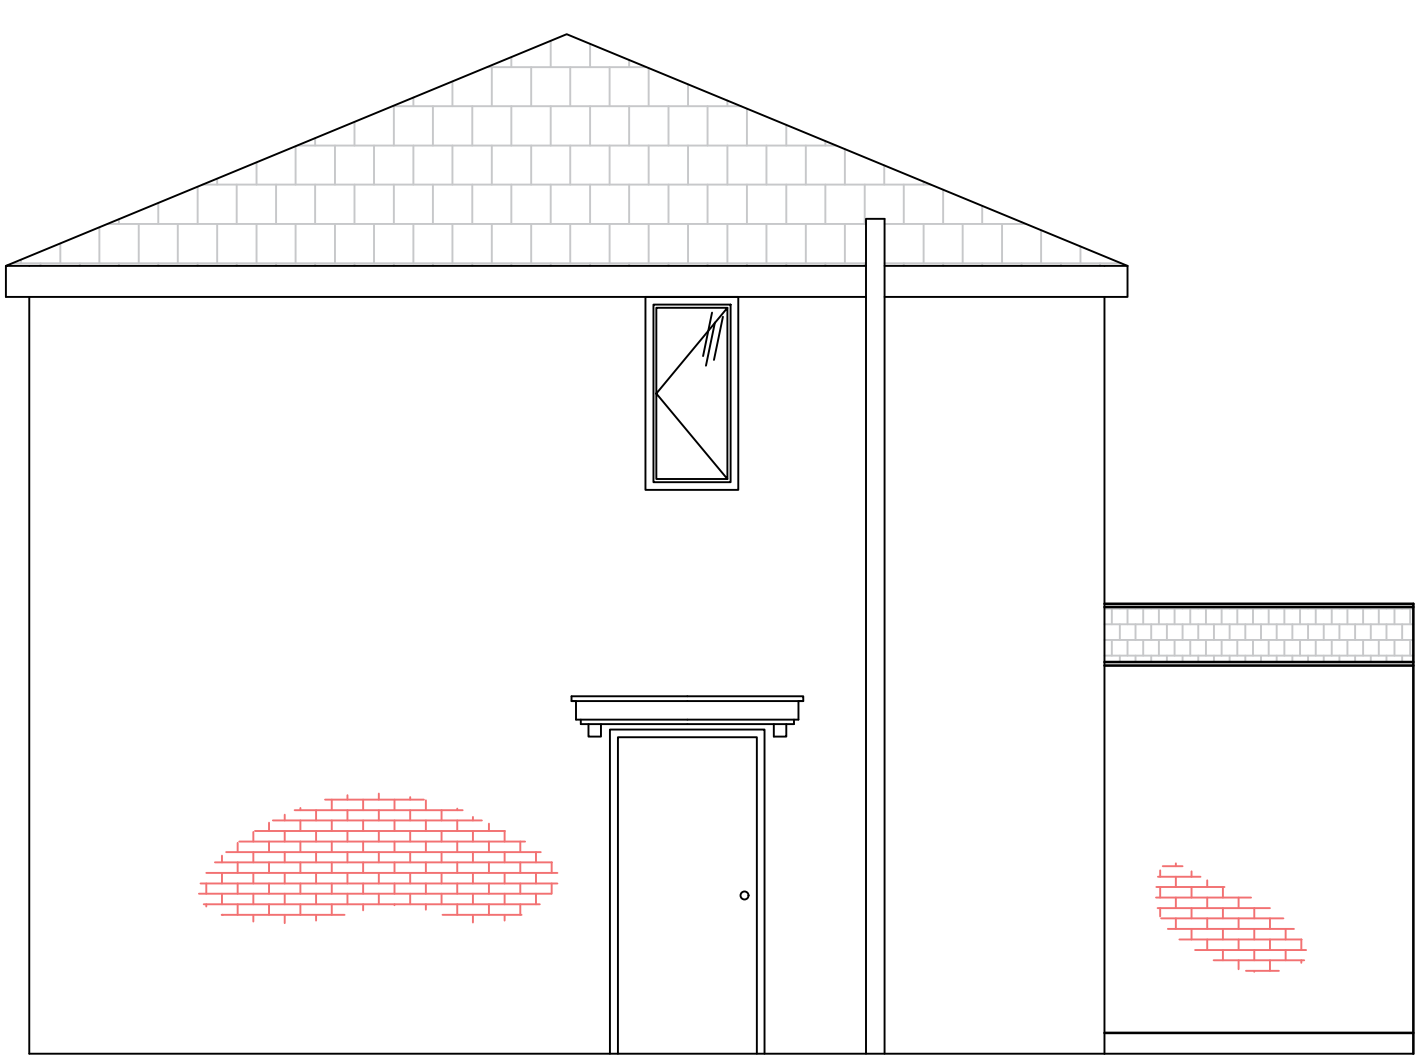


Proposed Side Elevation

	Address: 45 Scotland Hall Road M40 2RE	
	Proposal : Proposed Right Side Elevation	
	Surveyed By: KSm	
	Scale: 1:50	Date: October 2024