

0m 1m 2m 3m 4m 5m

VISUAL SCALE 1:100 @ A3

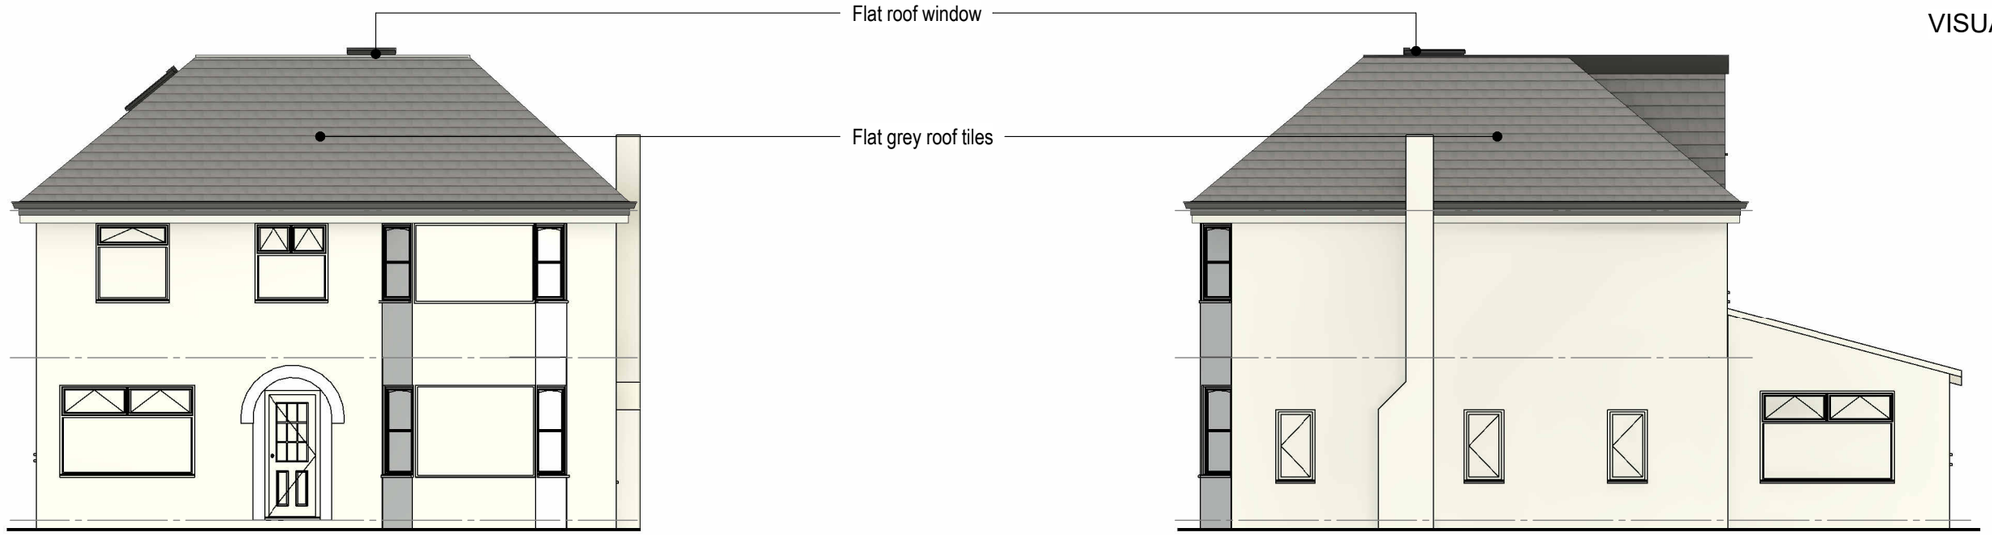

01_P-Elevation
1 : 100

02_P-Elevation
1 : 100

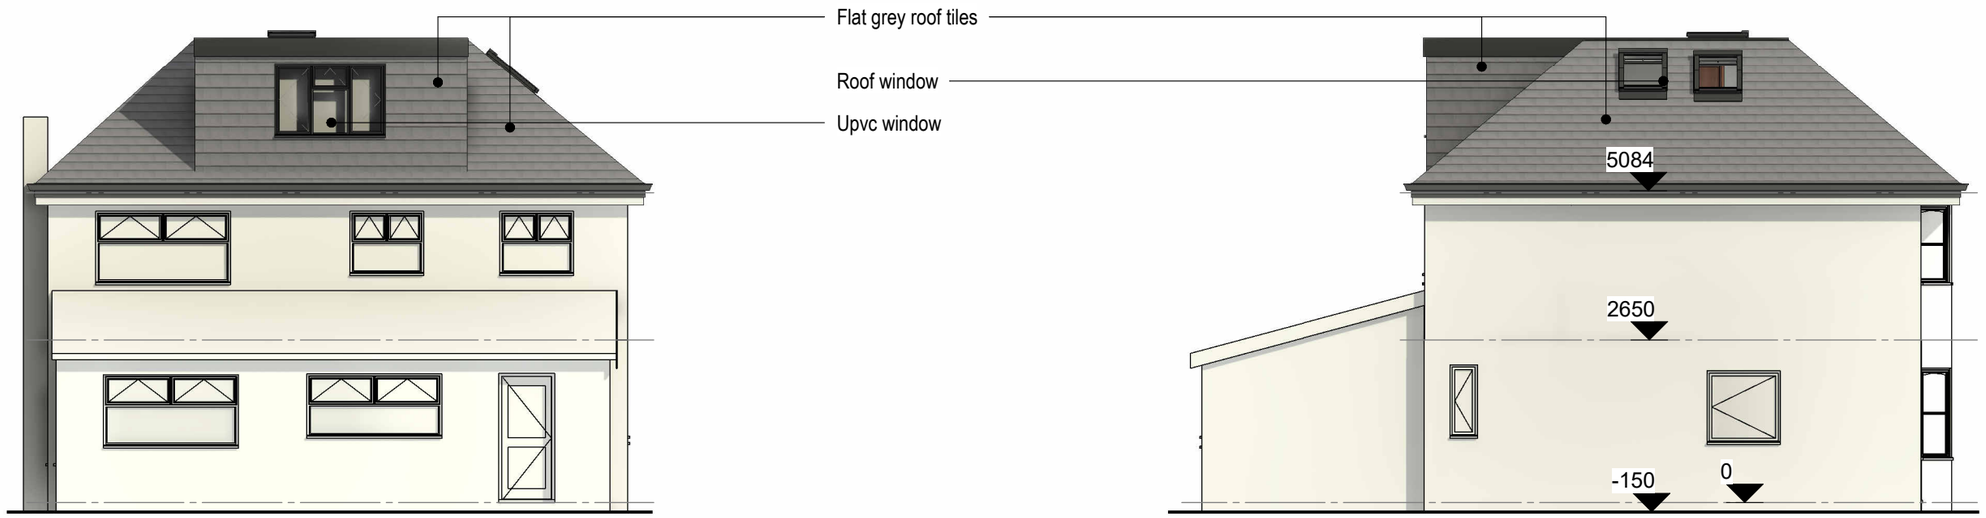

03_P-Elevation
1 : 100

04_P-Elevation
1 : 100

COPYRIGHT © ALL RIGHTS RESERVED BY VIKAS ALYAS LTD. DO NOT SCALE FROM DRAWING. DRAWING INDICATES DESIGN INTENT ONLY. REPORT ANY DISCREPANCIES TO CLIENT / VA LTD. NOT TO BE USED FOR CONSTRUCTION UNLESS STATED SO. TO BE READ IN CONJUCTION WITH OTHER DRAWINGS OR SPECIFICATION WHERE PROVIDED.

ARCHITEK
BUILDING DESIGN CONSULTANCY
0161 511 8479
vikas@architek.uk
916 Stockport Road, Levenshulme, Manchester, M19 3AB

No.	Description	Date
P1	Issue to Planning	15.07.2024
P2	Updates to the Planners advice	25.09.2024
P3	Updates to main roof as per the Planners advice	09.10.2024

PROJECT
Loft Dormer Roof Extension and Remodel

ADDRESS
1274_16 Holwood Dr
Whalley Range M16 8WS

CLIENT
Murtaza Hussain

MANCHESTER CITY COUNCIL

PURPOSE OF ISSUE
PLANNING

SHEET
Proposed Elevations

Date	Project number	Scale (@ A3)
07.06.2024	1274	1 : 100
Drawn by: VA	DRAWING NUMBER: A105	REV: P3
Checked by: VA		