




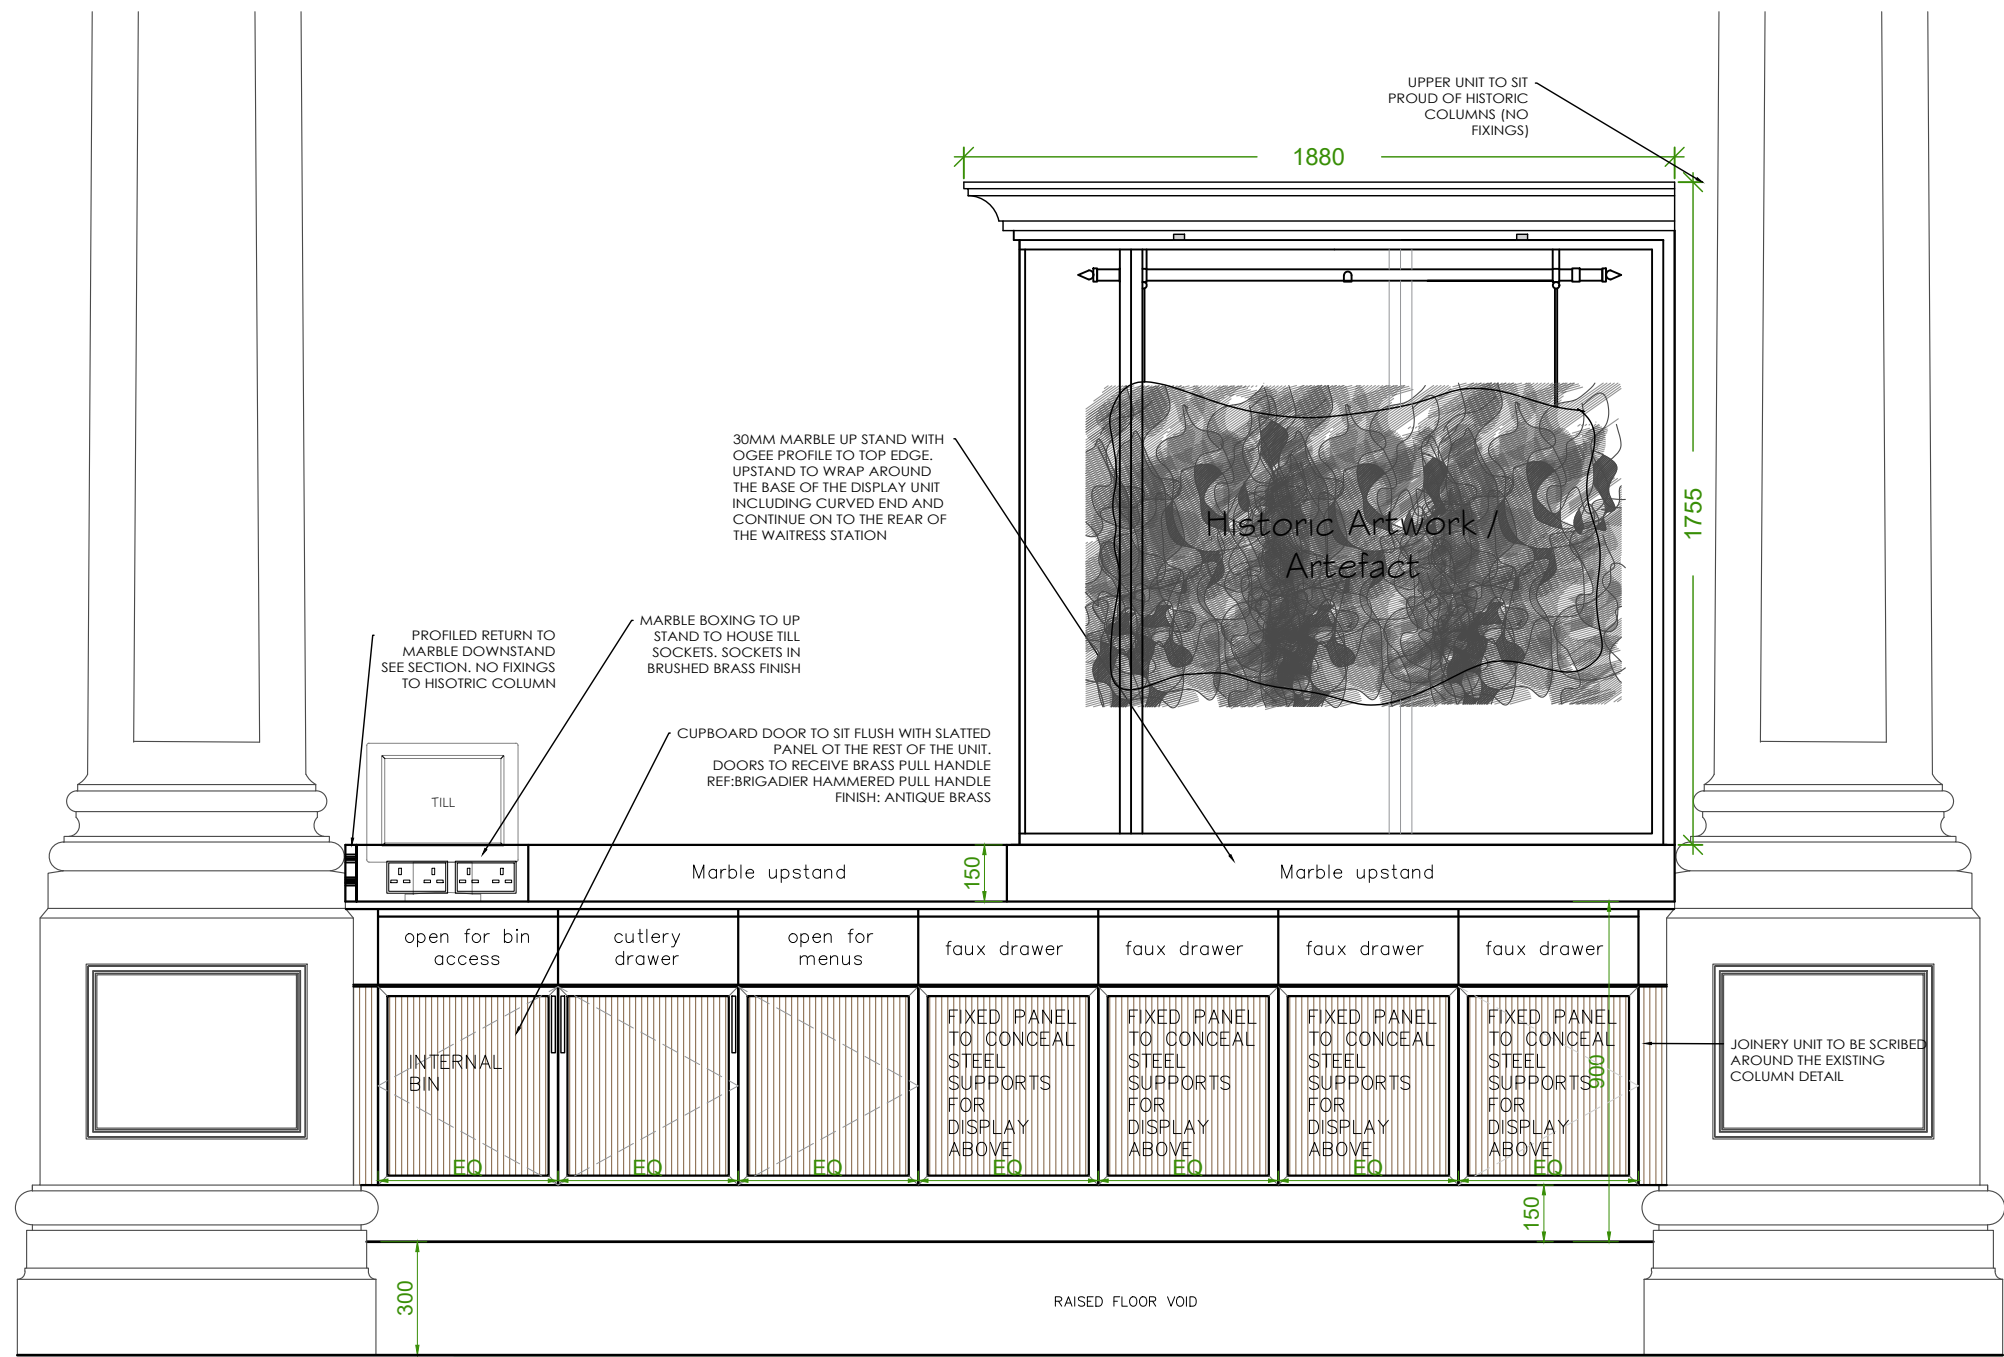

RAISED DINING DISPLAY AND WAITER STATION - ELEVATION A
Scale 1:20

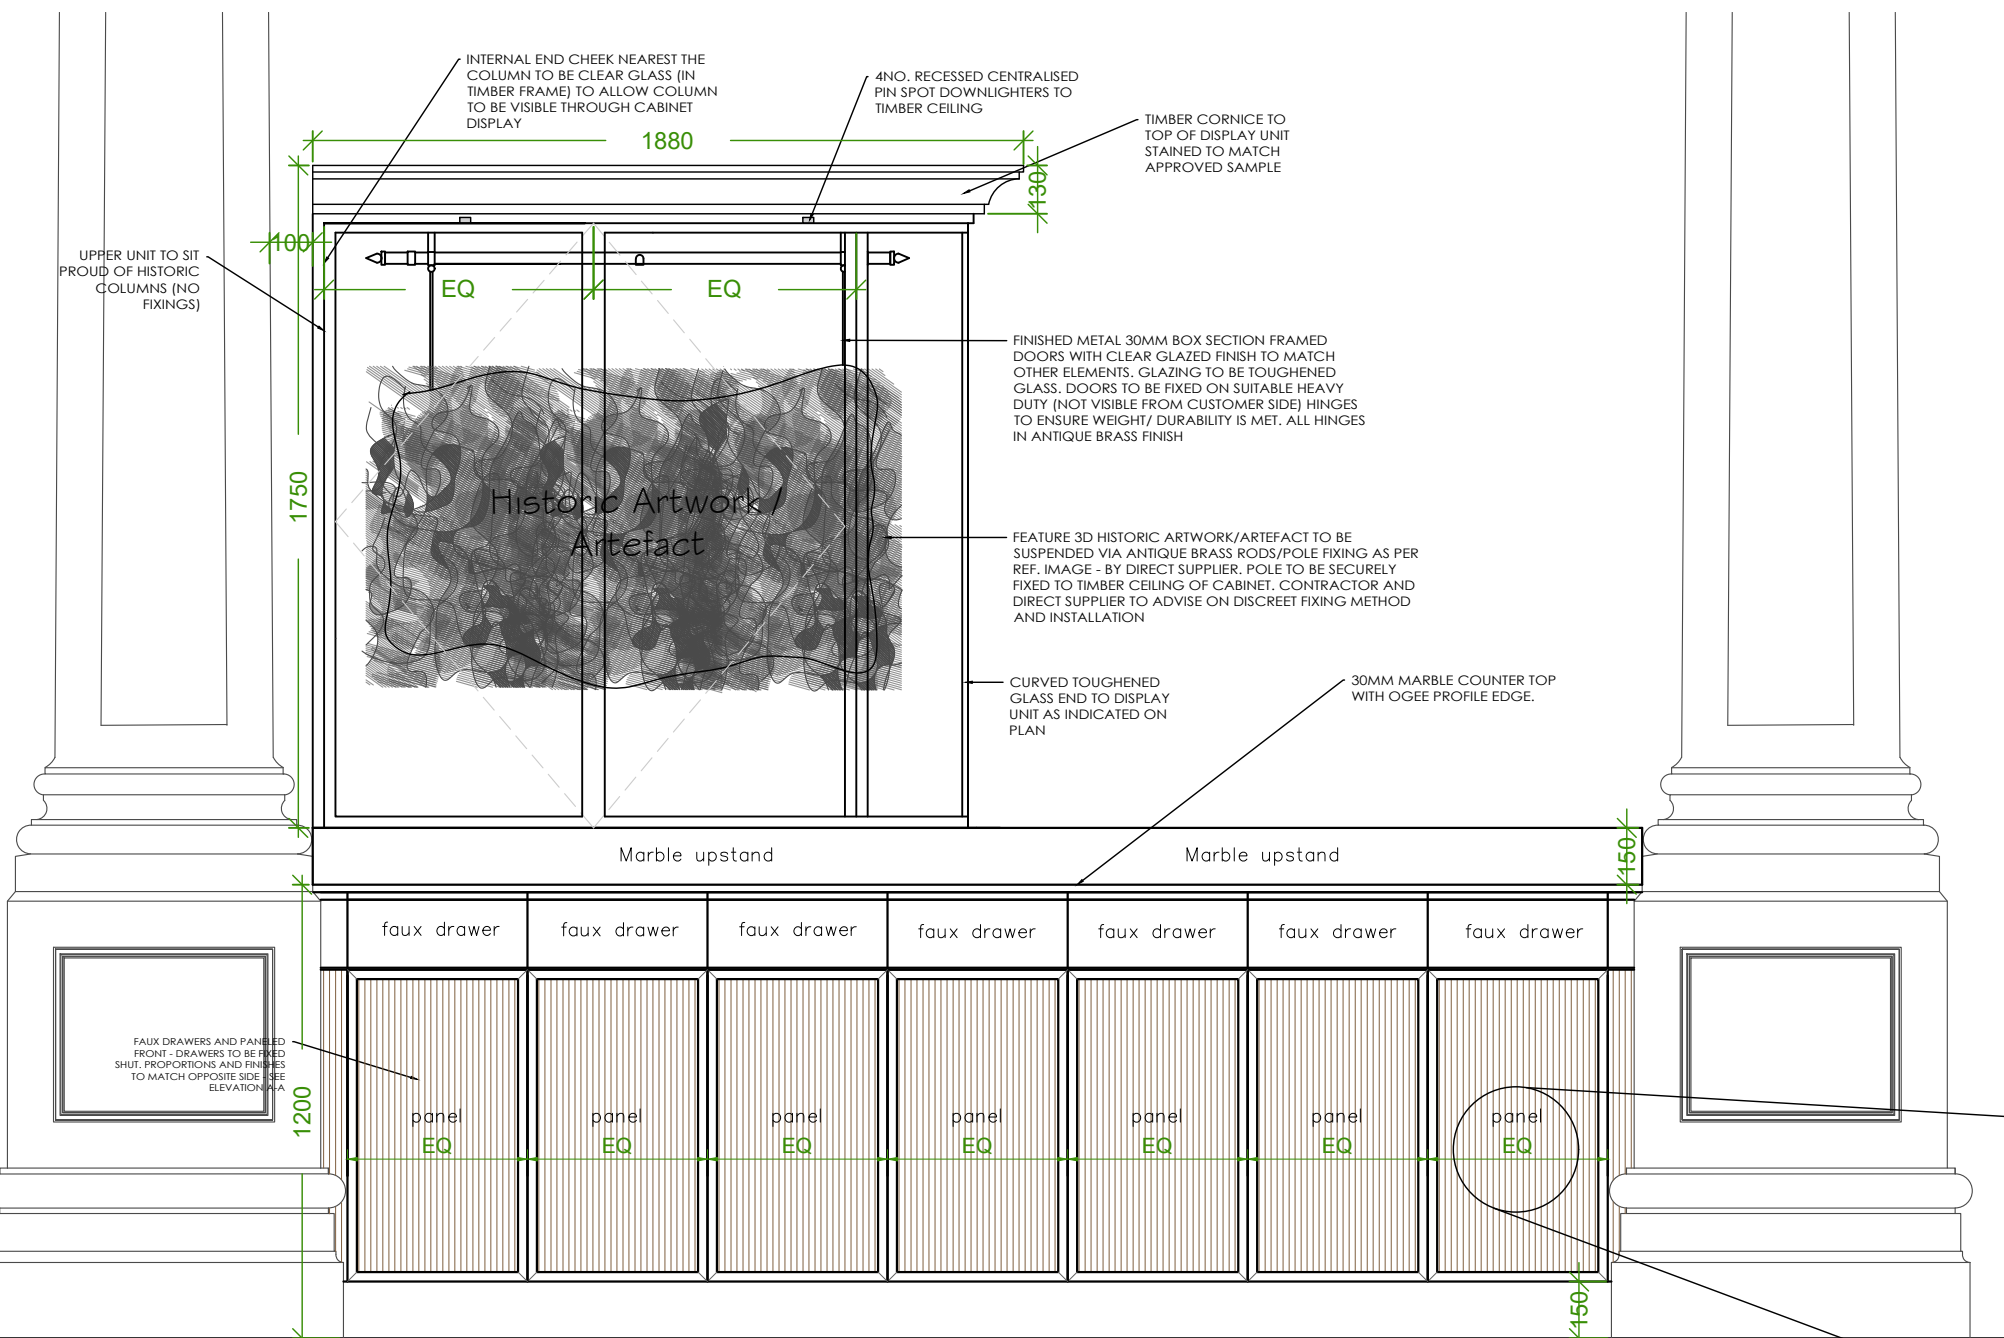

RAISED DINING DISPLAY AND WAITER STATION - ELEVATION C
Scale 1:20

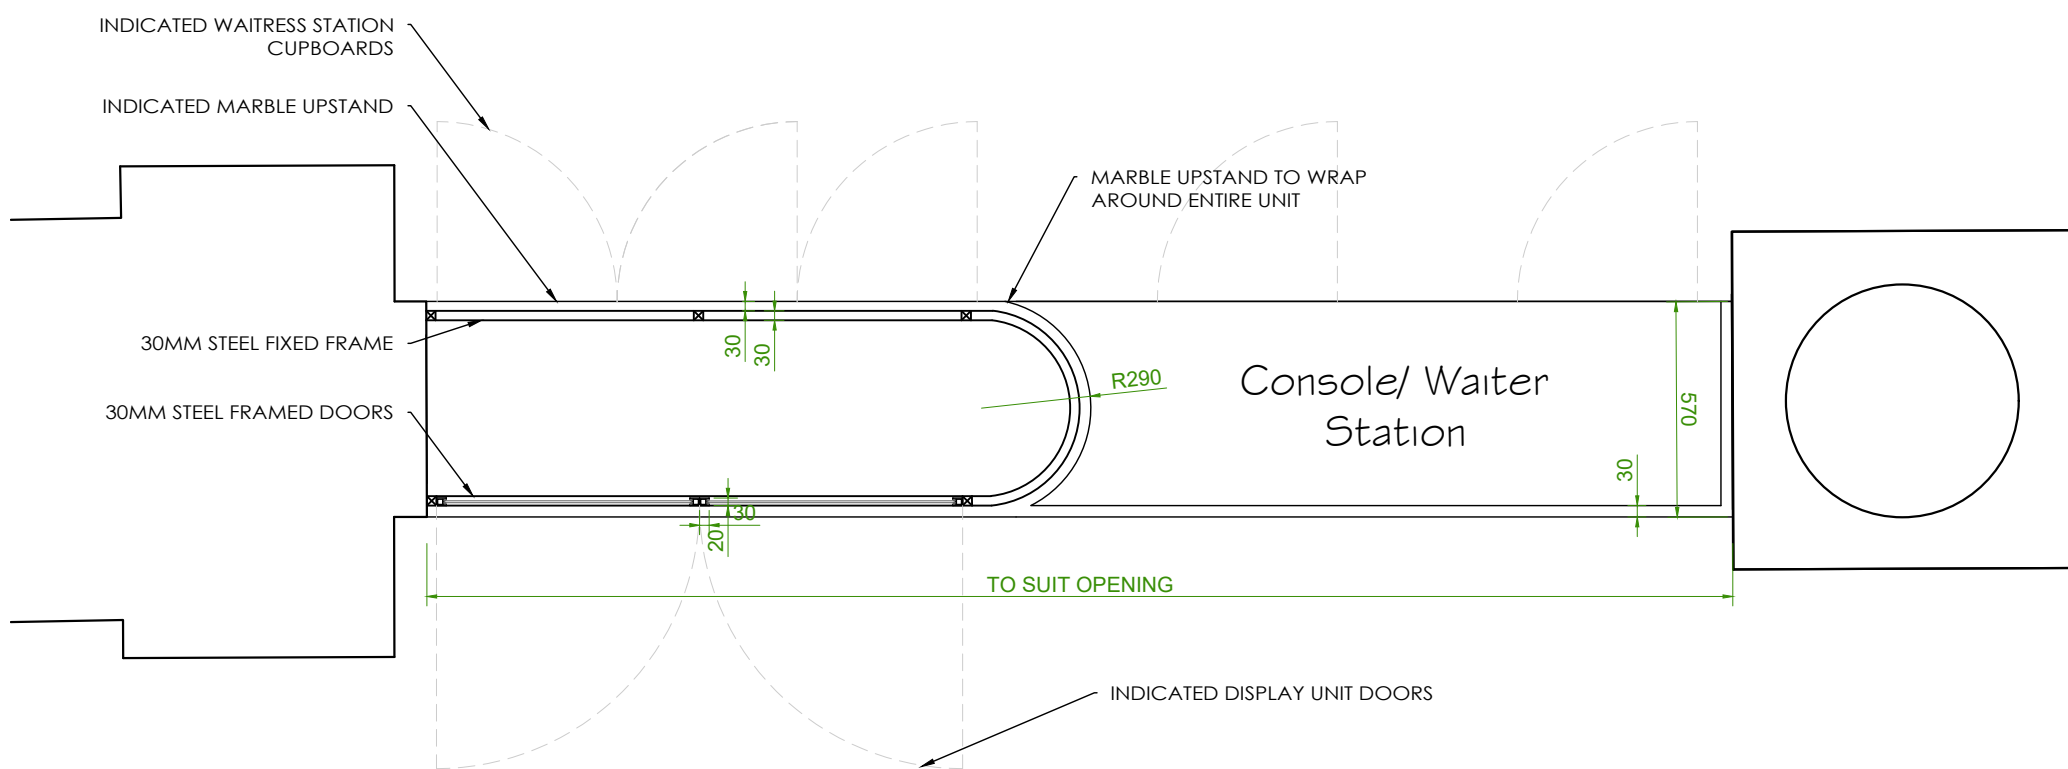


RAISED DINING DISPLAY AND WAITER STATION - PLAN
Scale 1:20



FUSION WOW MARBLE REF. IMAGE





SLATTED TIMBER PANEL REF. IMAGE

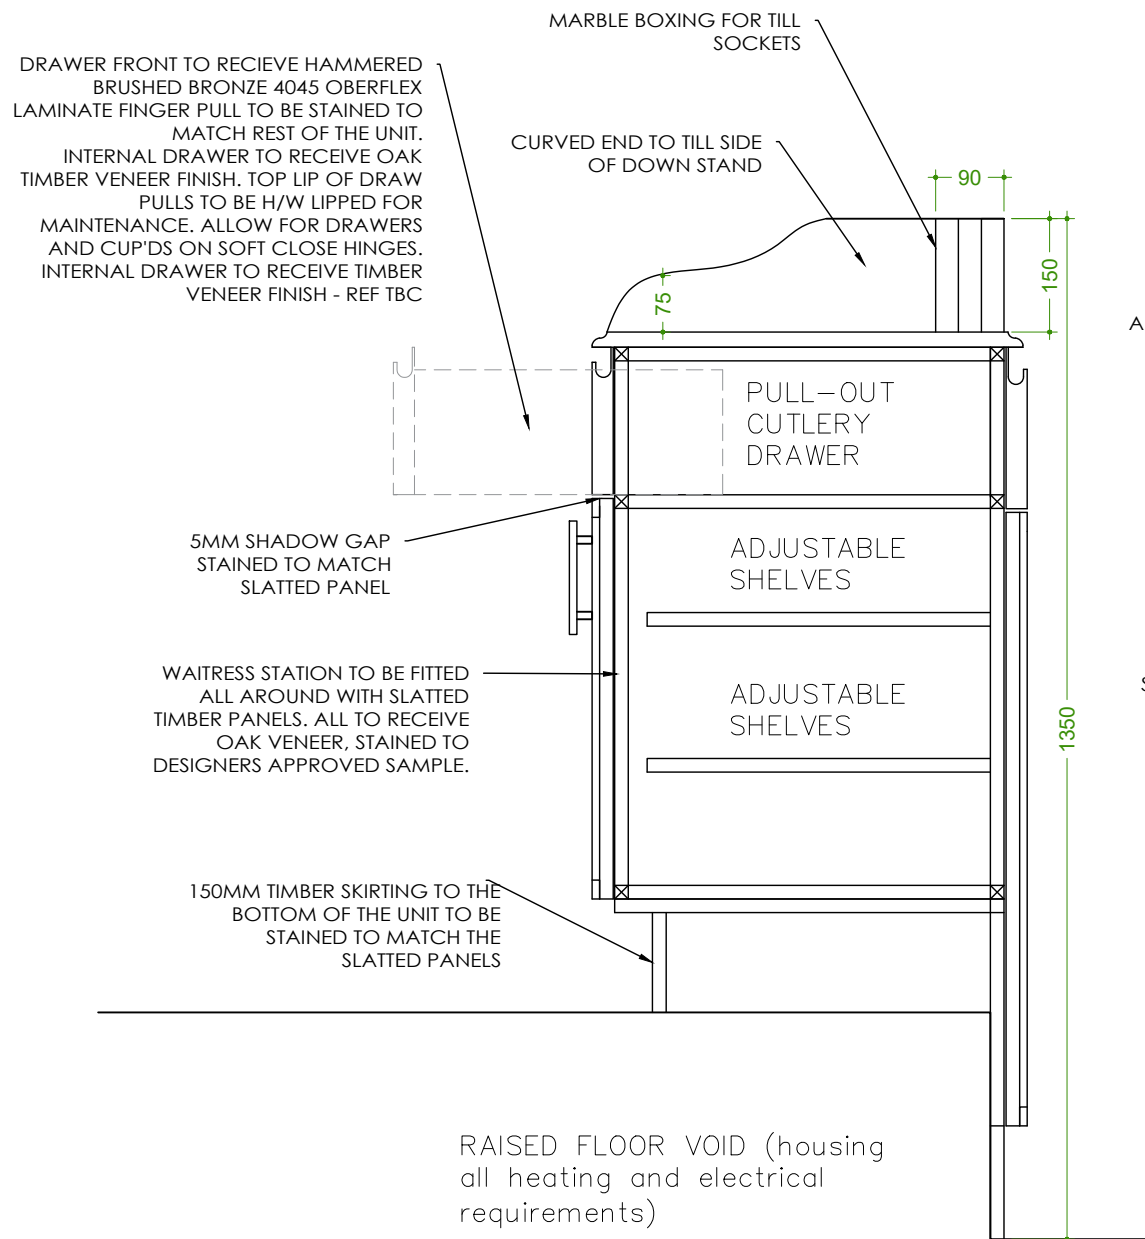


WAITER STATION SECTION THRU'
Scale 1:10

SLAT DETAIL
Scale 1:5

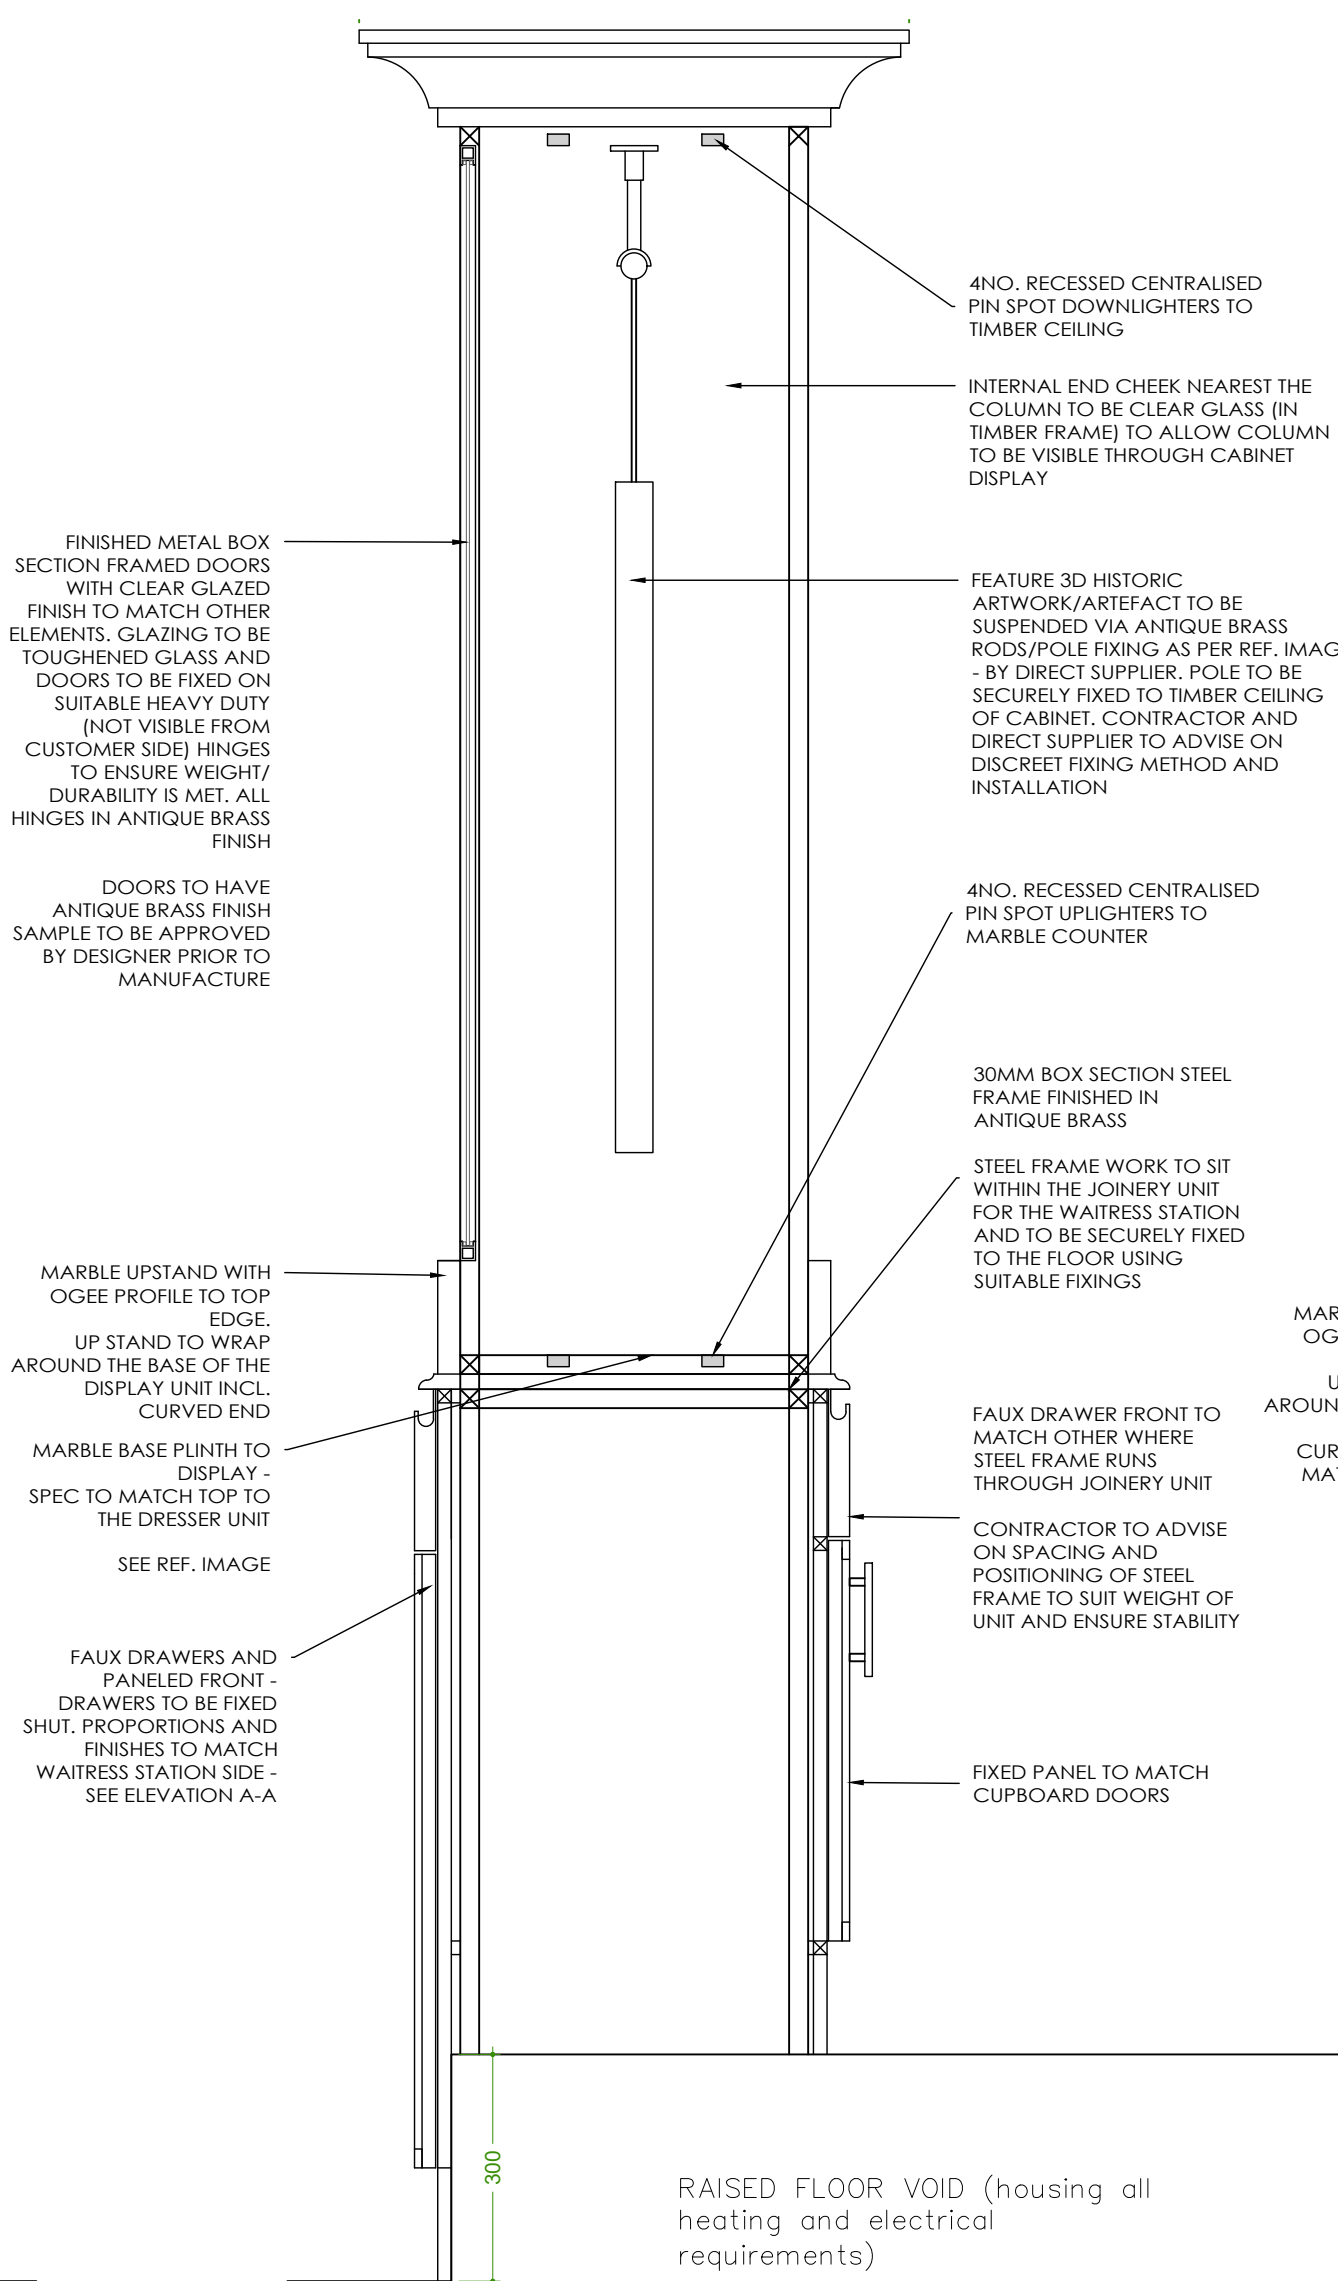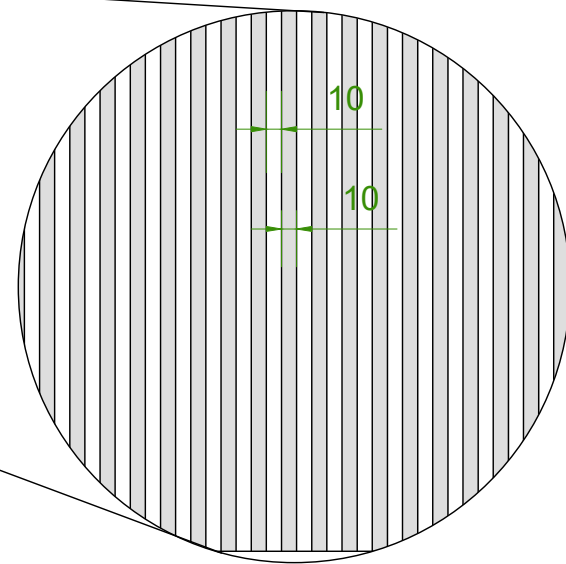


DISPLAY CABINET SECTION THRU' - SHOWING STRUCTURAL SUPPORTS
Scale 1:10

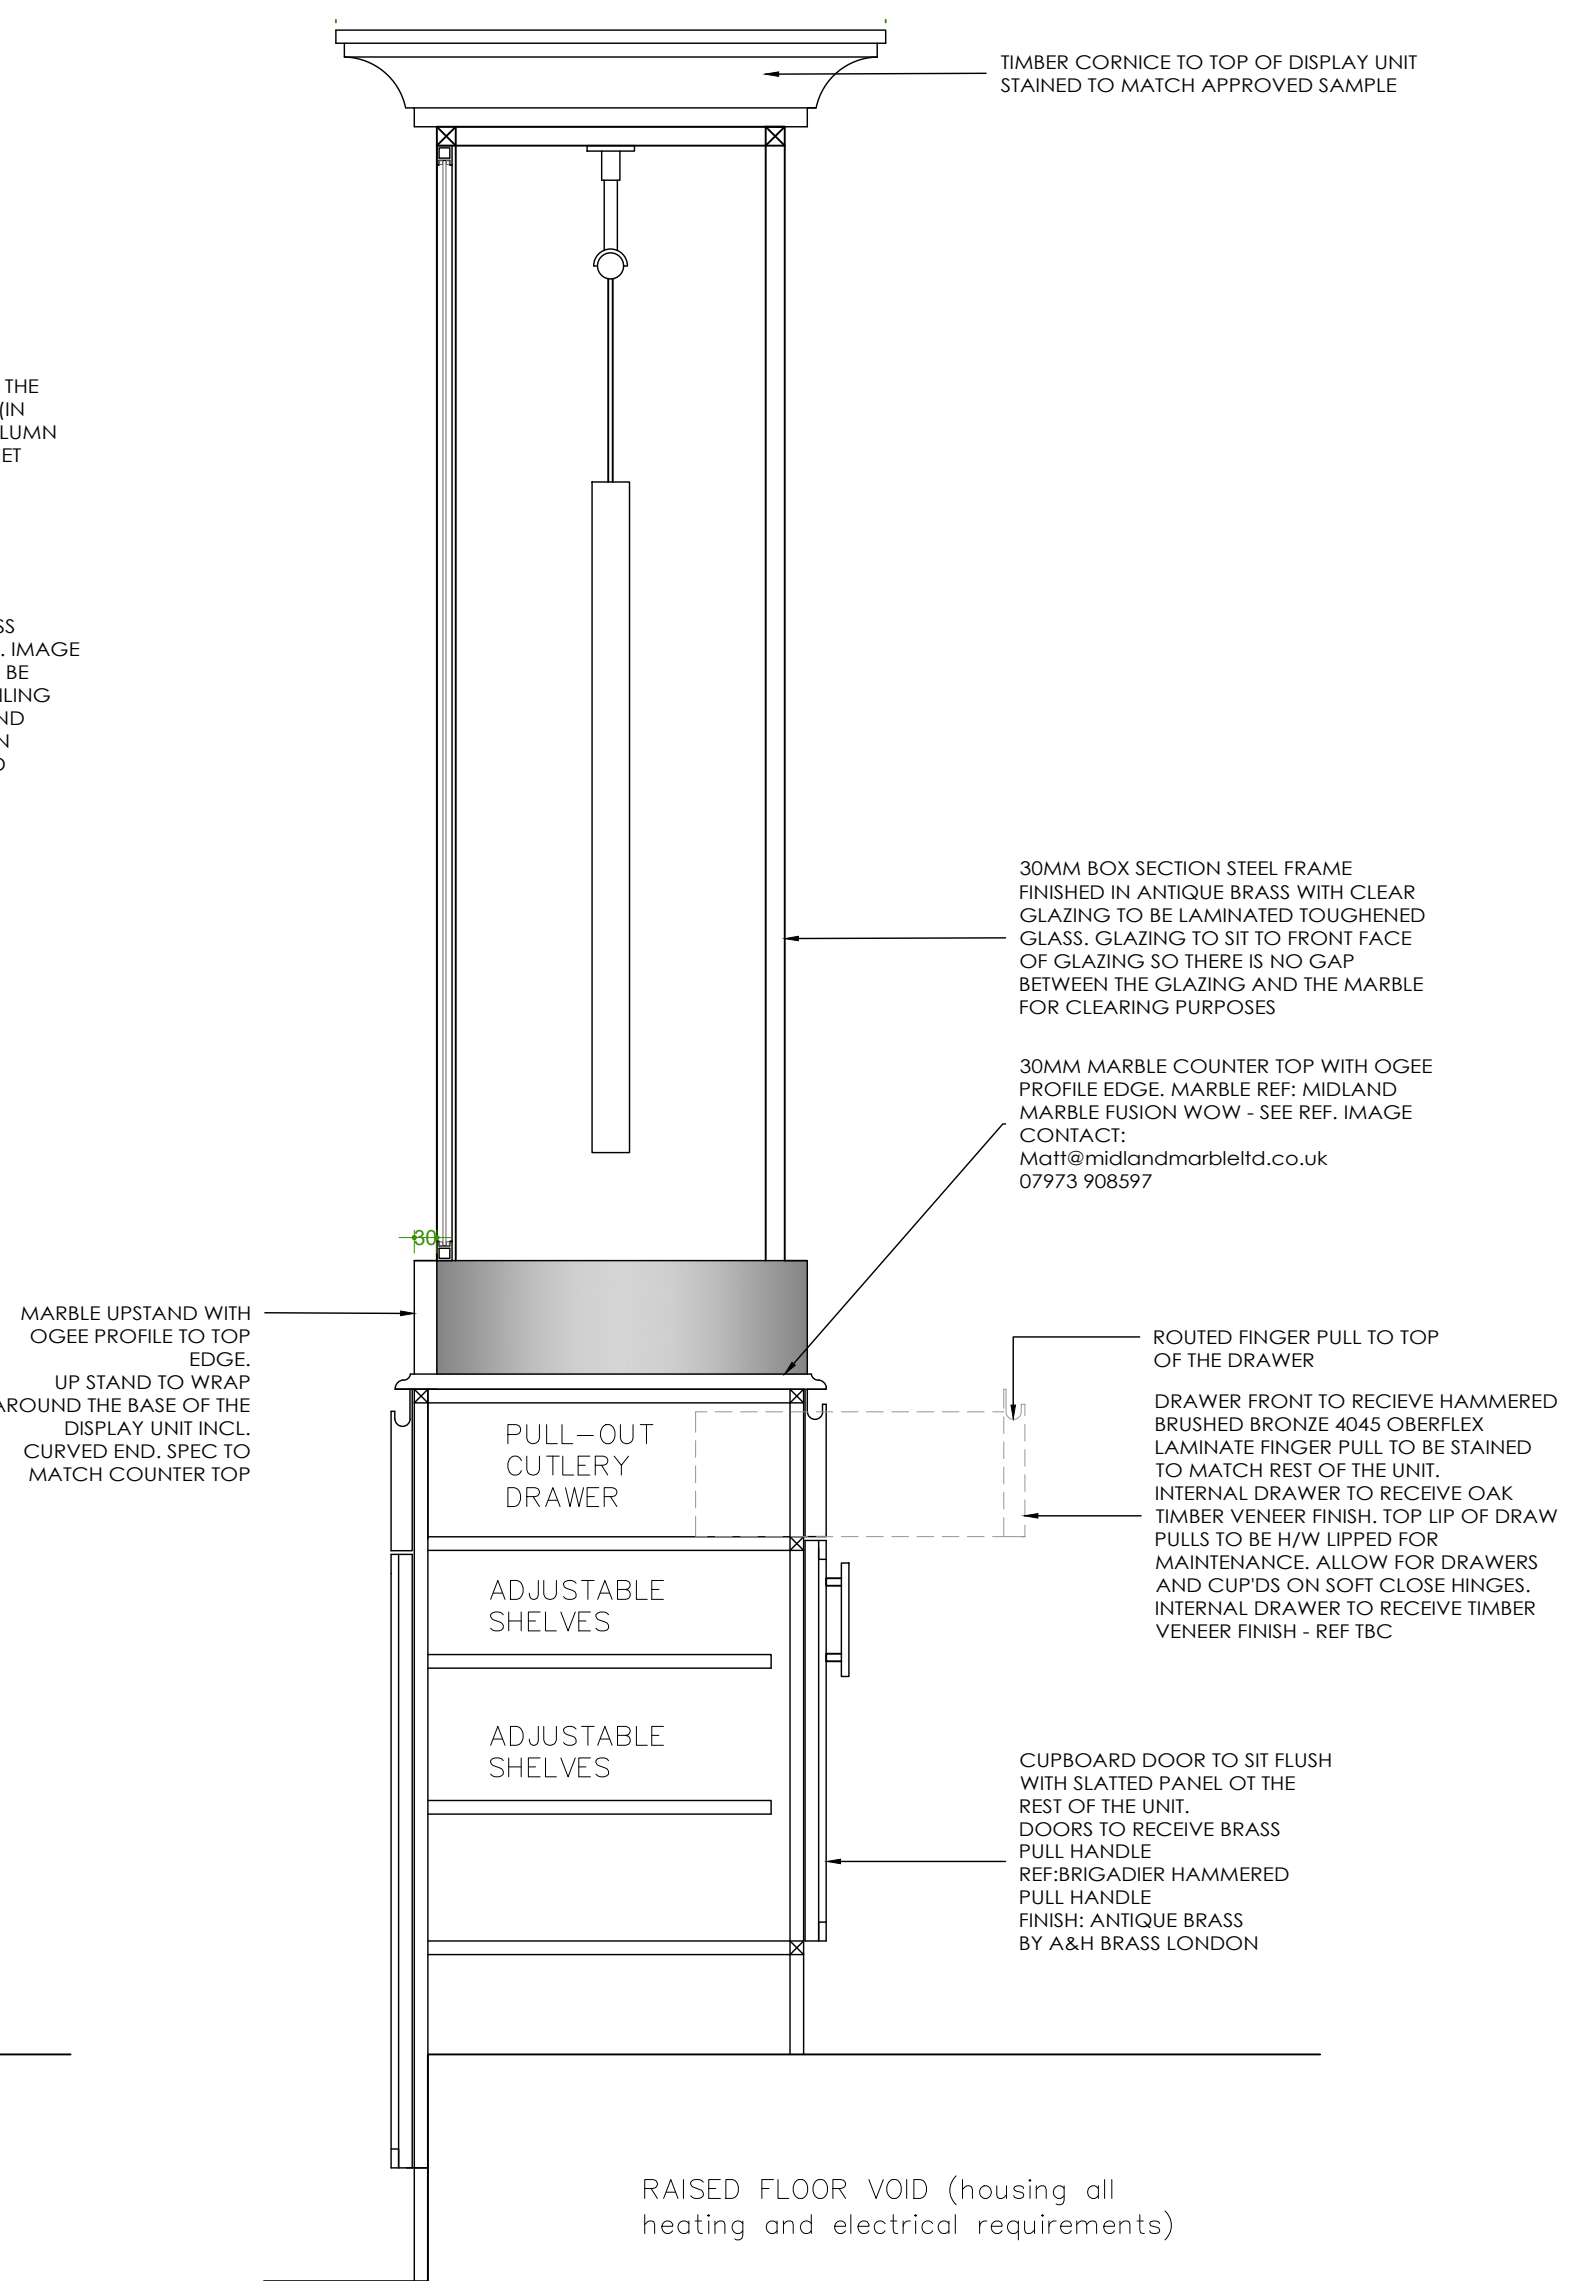


WAITER STATION SECTION THRU' (elevation of display cabinet)
Scale 1:10



HAMMERED BRASS REF. IMAGE

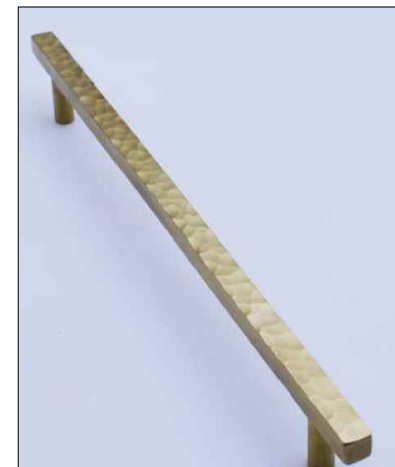

HAMMERED BRASS HANDLE REF. IMAGE

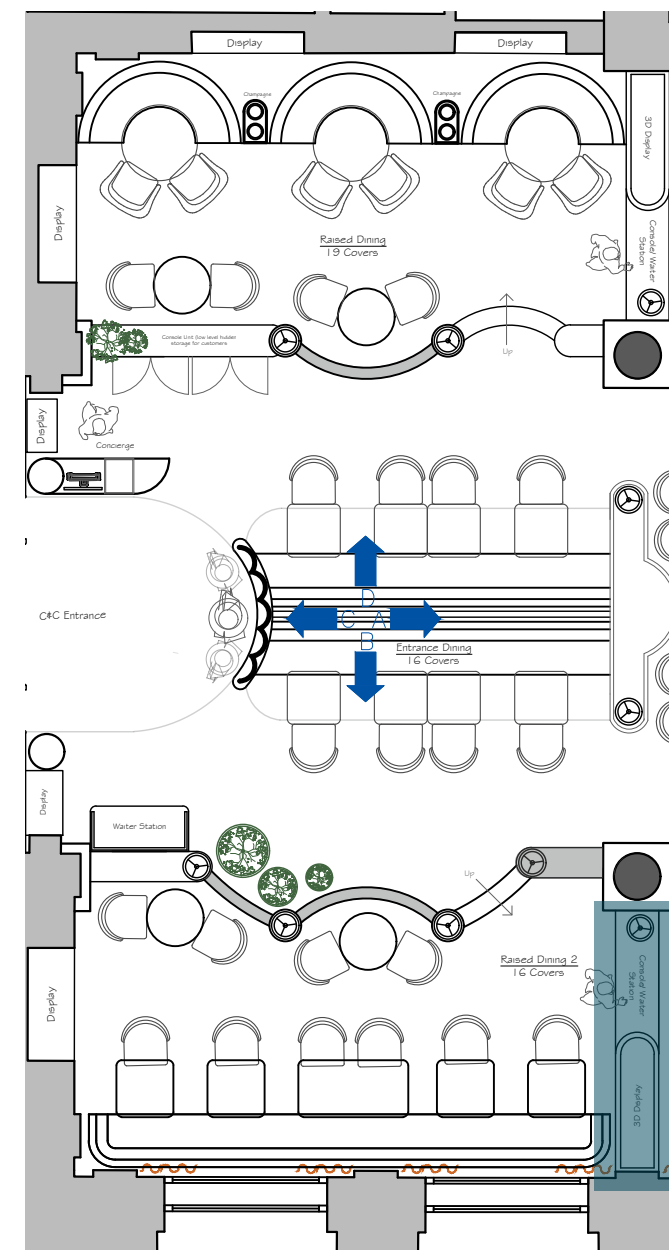

Location Plan - Ground Floor
Scale 1:100

A	SIDE OF DISPLAY CABINETS CHANGED TO CLEAR GLASS TO ALLOW FULL VISUAL OF HISTORIC COLUMNS THROUGH DISPLAY AS PER PLANNERS COMMENTS. SPACING OF 100MM FROM EDGE OF COLUMN TO HIGHLIGHT PHYSICAL GAP	18.09.24	ZCW
STUDIO TWO			
JOB TITLE			
Cut & Craft Manchester			
DRAWING TITLE			
Raised Dining Area Display and Waiter Station			
SCALE VARIES @ A1		DRAWING No	
DATE May 2024		AC 23- P40A	
DO NOT SCALE. ALL DIMENSIONS TO BE CHECKED ON SITE BY CONTRACTOR. ALL MEASUREMENTS ARE IN MM UNLESS OTHERWISE SPECIFIED. WRITTEN DIMENSIONS TO BE USED IN PREFERENCE TO SCALED DIMENSIONS & ALL DISCREPANCIES TO BE REPORTED TO STUDIO TWO. THE DESIGN SHOWN ON THIS DRAWING IS THE PROPERTY OF STUDIO TWO AND IS NOT TO BE USED OR ITS CONTENTS COPIED, COMMUNICATED OR DISCLOSED, IN WHOLE OR IN PART.			