


SYMBOLS

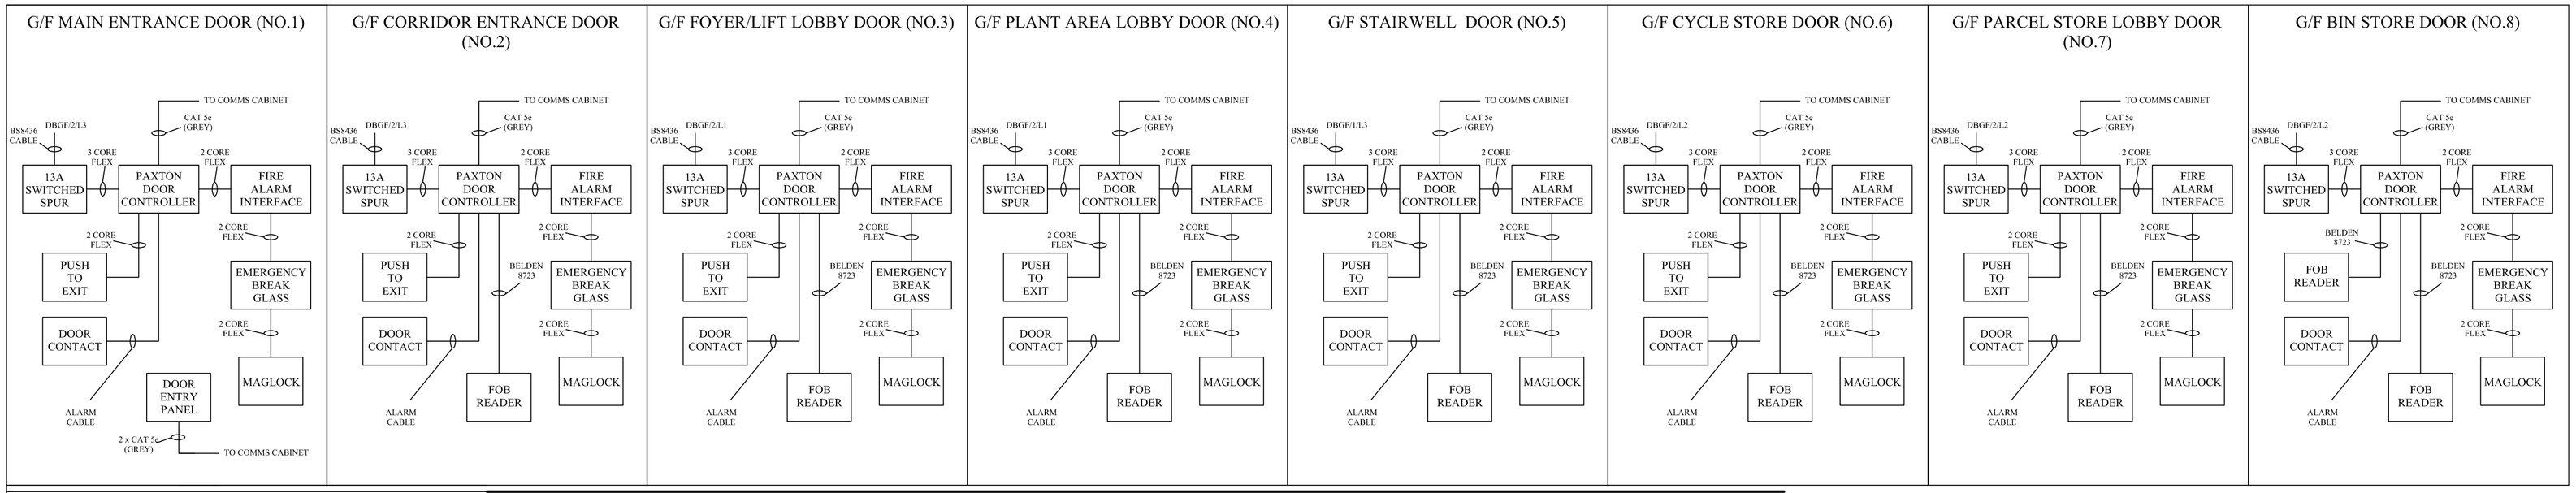

OPENREACH FIBRE SCHEMATIC

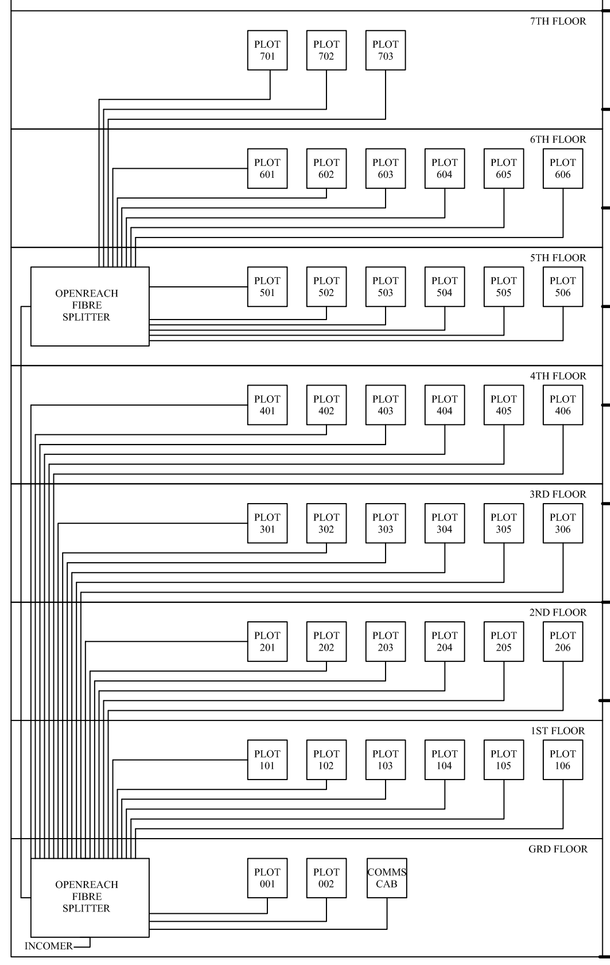

DATA - CAT5e CABLING SCHEMATICS (CAMERAS ORANGE - DOOR ENTRY HANDSETS BLUE - DOOR CONTROLLERS GREY)

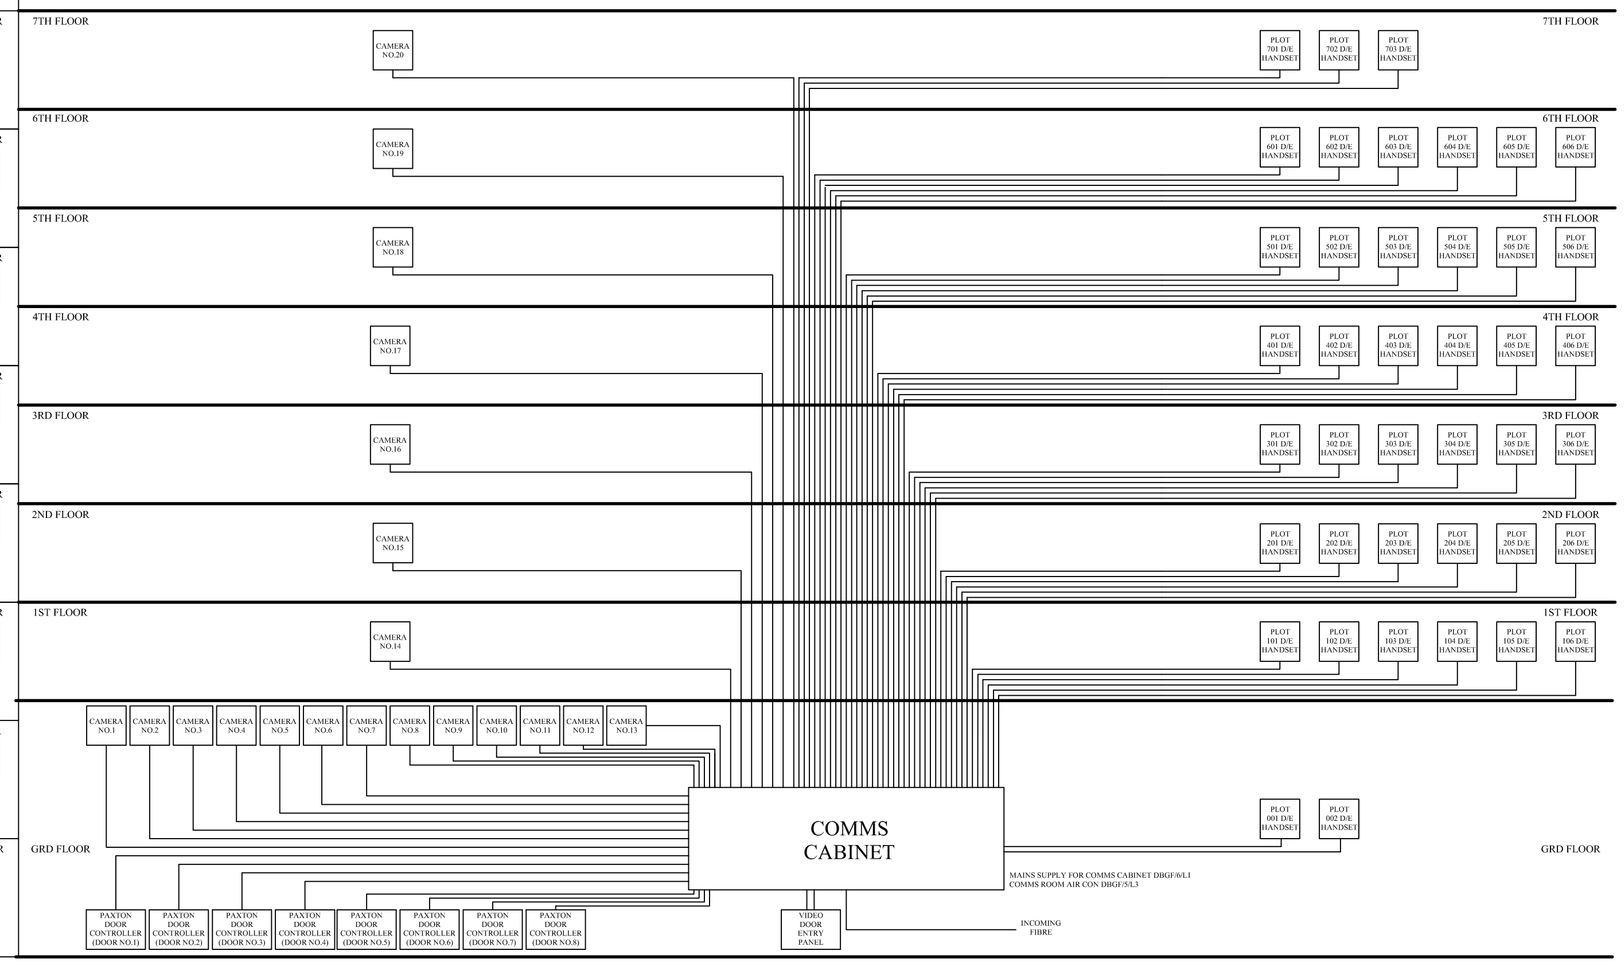

CCTV CAMERA LOCATIONS:-

1 - GROUND FLOOR EXTERNAL TO ACCESSIBLE CAR PARKING
2 - GROUND FLOOR EXTERNAL TO CONCIERGE
3 - GROUND FLOOR EXTERNAL TO BIN STORE
4 - GROUND FLOOR EXTERNAL TO COMMS ROOM
5 - GROUND FLOOR CONCIERGE LOBBY
6 - GROUND FLOOR CONCIERGE
7 - GROUND FLOOR MAIN LOBBY
8 - GROUND FLOOR CYCLE STORE
9 - GROUND FLOOR STAIRWELL
10 - GROUND FLOOR LIFT CORRIDOR
11 - GROUND FLOOR EXTERNAL TO PLOT 002
12 - GROUND FLOOR EXTERNAL TO PLOT 002
13 - GROUND FLOOR EXTERNAL TO PLOT 001
14 - 1ST FLOOR LIFT LOBBY
15 - 2ND FLOOR LIFT LOBBY
16 - 3RD FLOOR LIFT LOBBY
17 - 4TH FLOOR LIFT LOBBY
18 - 5TH FLOOR LIFT LOBBY
19 - 6TH FLOOR LIFT LOBBY
20 - 7TH FLOOR LIFT LOBBY

REVISIONS	DATE	SIG	No.

J & R ELECTRICAL (HALIFAX) LIMITED

UNIT 6, LEE BRIDGE INDUSTRIAL ESTATE,
LEE BRIDGE ROAD, SHROGGS ROAD,
HALIFAX, HX3 5AT.

TEL: 01422 321258
FAX: 01422 380904

Client
BIG RED CONSTRUCTION

Project
41 NEW BUILD APARTMENTS
DUCIE STREET, MANCHESTER

Title
CCTV, DOOR ENTRY, DOOR ACCESS, DATA CABLING & OPENREACH FIBRE SCHEMATICS

Drawn	CF	Scale	N.T.S.
Date	1.6.23		

Dwg.No. ELDUST016

Rev.