TYPE 5
Plots 1 - 32

Notes:

This drawing, design and concept are copyright of STEN Architecture.

All Dimensions are to be verified on site before any work commences. If any discrepancies, errors or emissions are noted, these are to be reported to STEN Architecture immediately.

If any other drawings are referenced within this layout, please refer to the specific detailed drawing for design, materials and specific working practices.

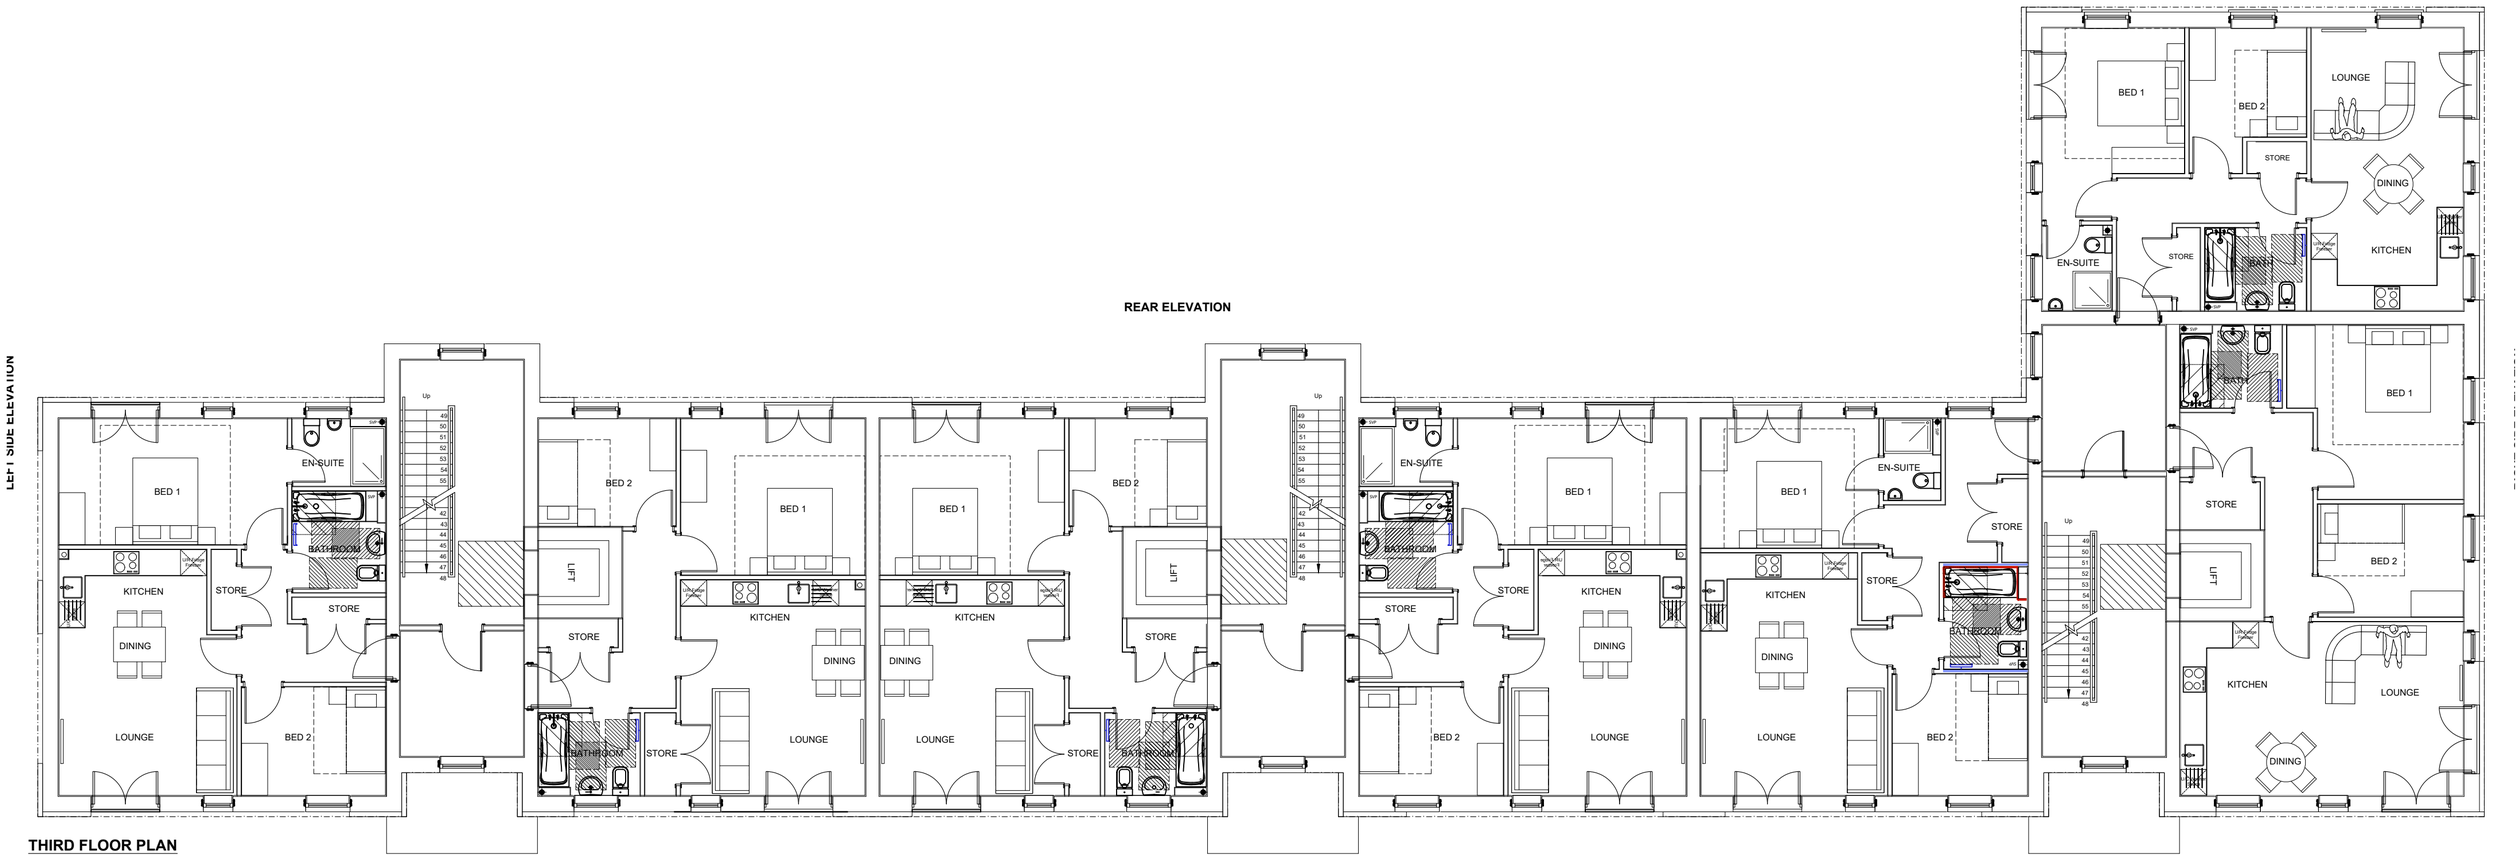

THIRD FLOOR PLAN

REV:	DESCRIPTION:	BY:	DATE:
X	X	X	X

STEN ARCHITECTURE

STEN Architecture Ltd
The Studio
Harrison Street
Wakefield
WF1 1PS

Tel: 01924 950985

Web: www.sten-architecture.co.uk
Twitter: @STEN_arch
Facebook: stenarchitectureltd
Linkedin: Sten Architecture

CLIENT: Triple Jersey Limited

SITE: Kingsway, Burnage

TITLE: TYPE 5
Ground Floor Plans

SCALE AT A2:	DATE:	DRAWN:	CHECKED:
1:100	June 24	SD	SSH

PROJECT NO:	DRAWING NO:	REVISION:
2425	2425.T5.08	