
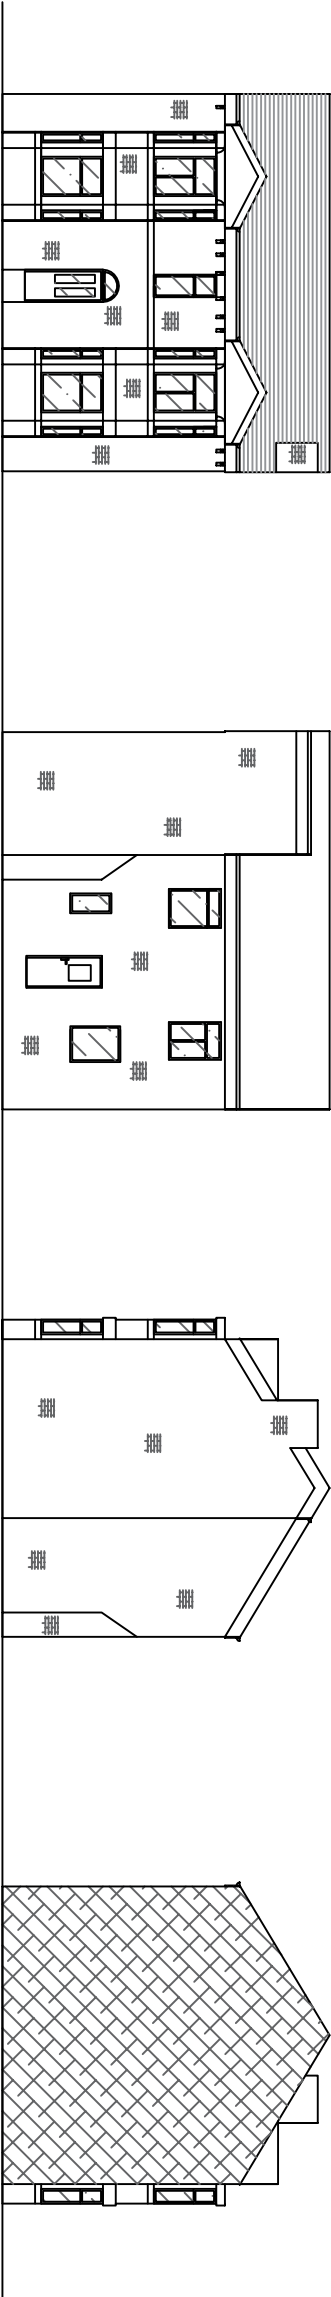


Do not scale this drawing. All Dimensions must be checked on site. This drawing and all details contained hereon are copyright and must not be reproduced without written permission from Extend Your Home.

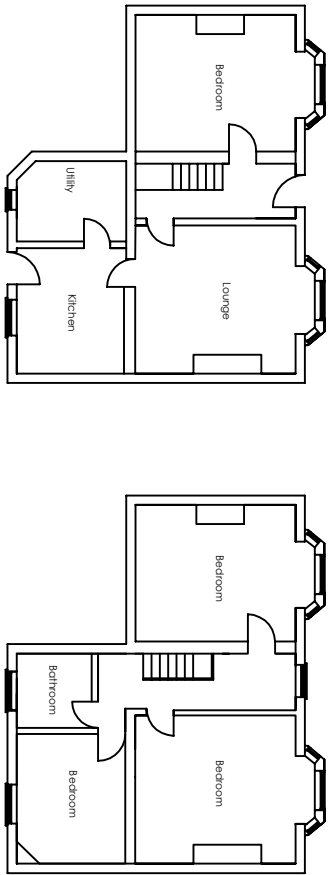

|     |             |      |      |   |
|-----|-------------|------|------|---|
|     | /           | /    | /    | / |
| REV | DESCRIPTION | AUTH | DATE |   |

EXTEND

YOUR HOME



Email: [extendyourhome@outlook.com](mailto:extendyourhome@outlook.com)

Address  
28 Blackwin Street  
Gorton  
Manchester  
M12 5LD

DESCRIPTION  
Single Storey Side Extension, Two  
Storey Rear Extension, Single  
Storey Rear Extension, Loft  
Conversion Dormer Extension  
DRAWING TITLE  
Existing Plans

|                   |            |
|-------------------|------------|
| DATE 01/03/2024   | DRAWN TC   |
| SCALE 1:200       | CLIENT BA  |
| DRAWING NUMBER 02 | REVISION / |