

# 31 BOOTH STREET, MANCHESTER

## SECOND FLOOR - COORDINATED CEILING & PARTITION LAYOUT

This drawing is the property of **bluesky** Design and must not be copied or otherwise reproduced. All dimensions must be checked on site before commencing work. This drawing was produced using AutoCAD 2025.

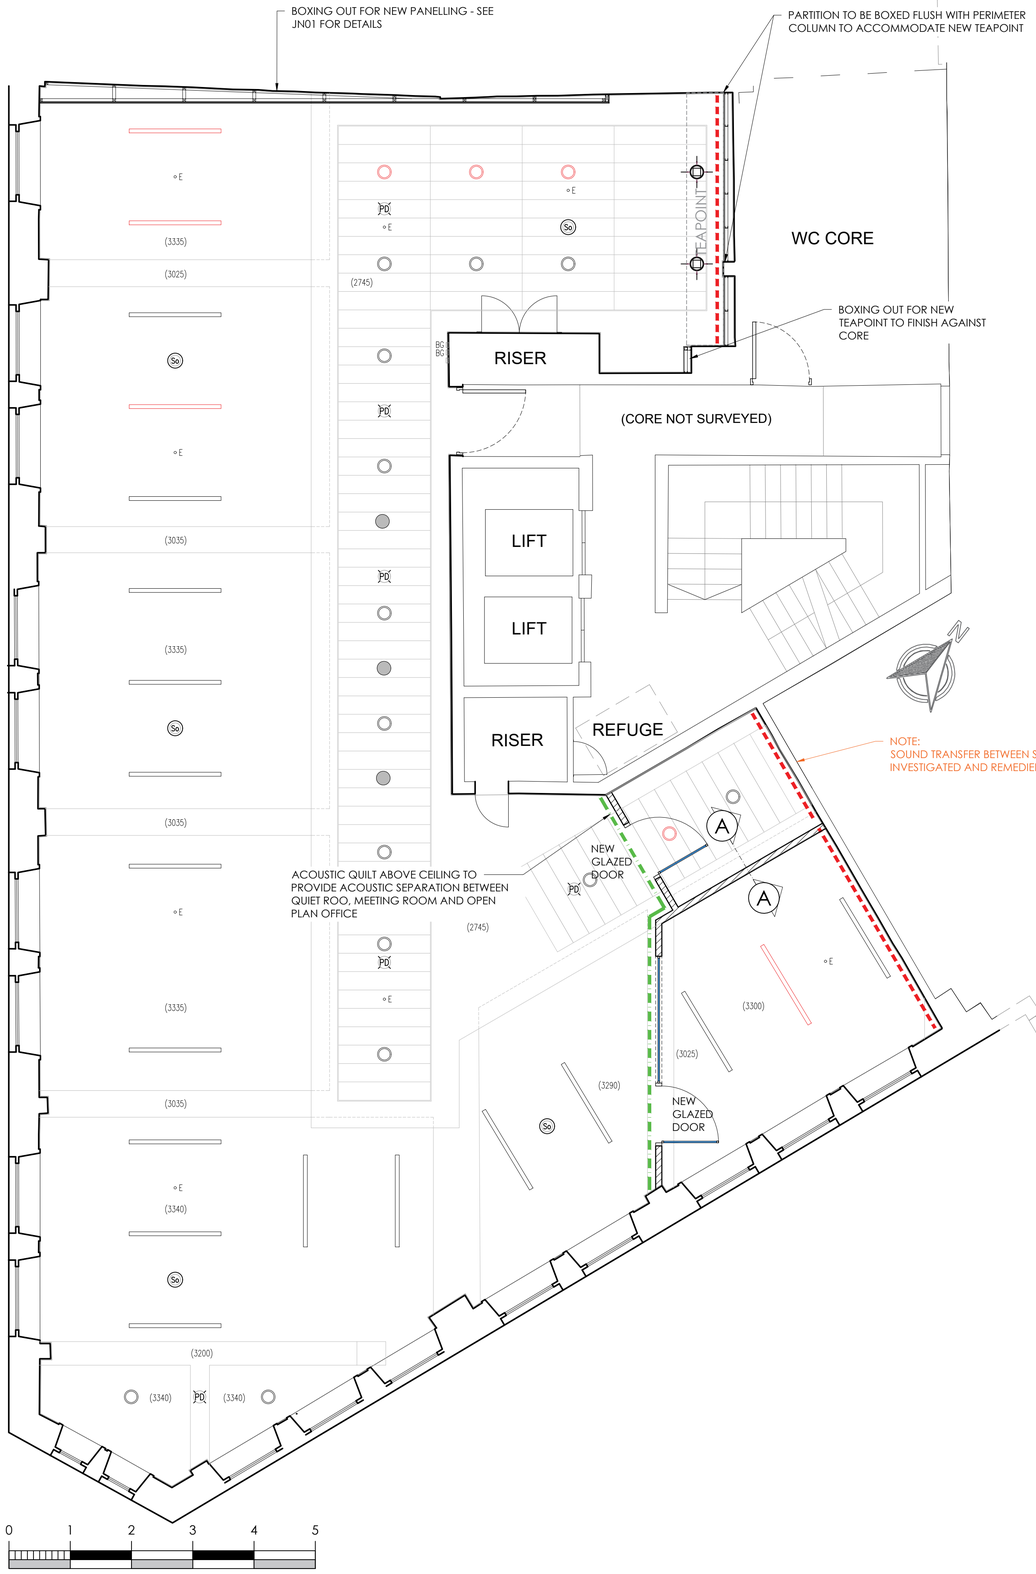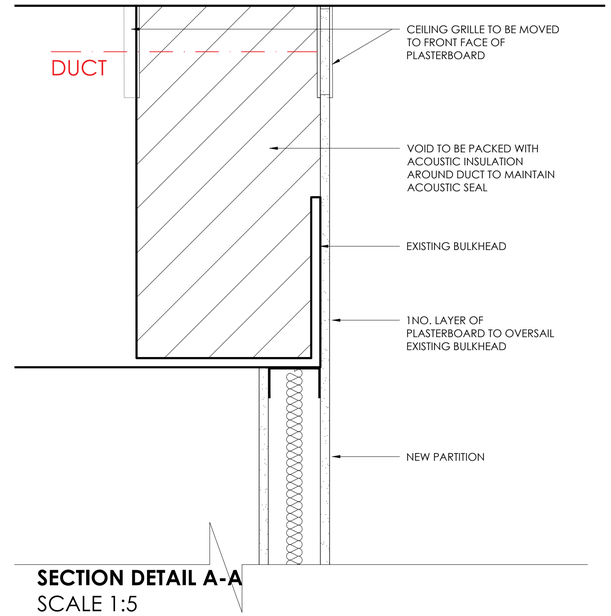


**SECTION DETAIL A-A**
SCALE 1:5

| Rev | Date | Description | Initials |
|---|---|---|---|
| A | 22.10.2024 | Heritage issue | FLC |

FOR APPROVAL

Client:
**VISTA TRUST CORPORATION (UK) LTD - JLL**

Project:
**OFFICE FIT-OUT**

Address:
**31 BOOTH STREET MANCHESTER M2 4AF**

Drawing Title:
**SECOND FLOOR COORDINATED CEILING / PARTITION LAYOUT**

| | |
|---|---|
| Date: | 18.10.2024 |
| Project Number: | 1394 |
| Scale: | 1:50@A1 |
| Drawn by: | CEB |
| Drawing Number: | **1394-02-PT-02 (A)** |

**bluesky** Design
INTERIORS LIMITED
Studio 1, 169 High Street, Boston Spa, Leeds LS23 6BH
Tel: 01937 845 399 www.blueskydesigninteriors.co.uk