
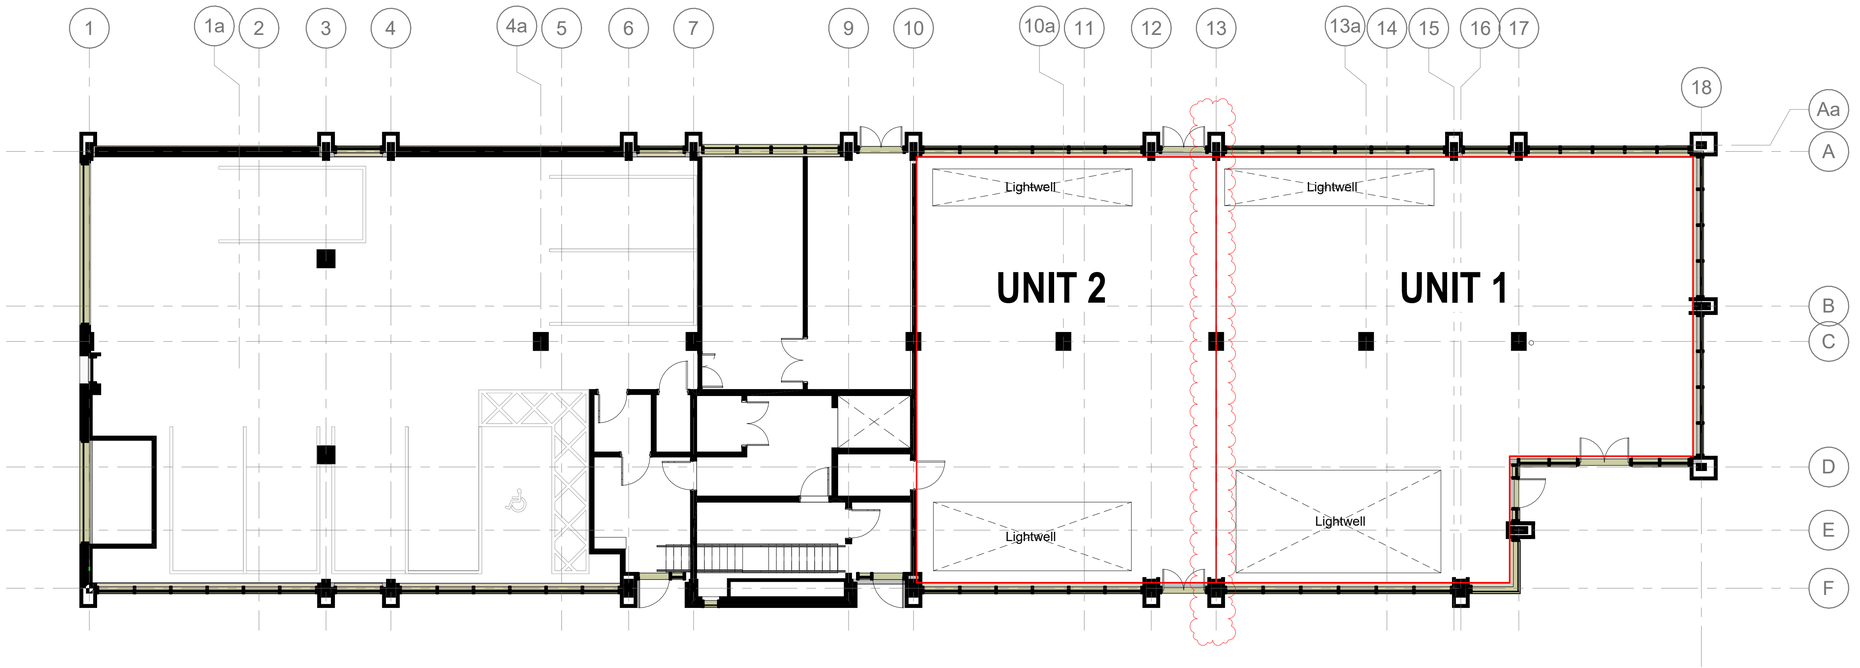


1 Comparison 1 GF
1 : 100

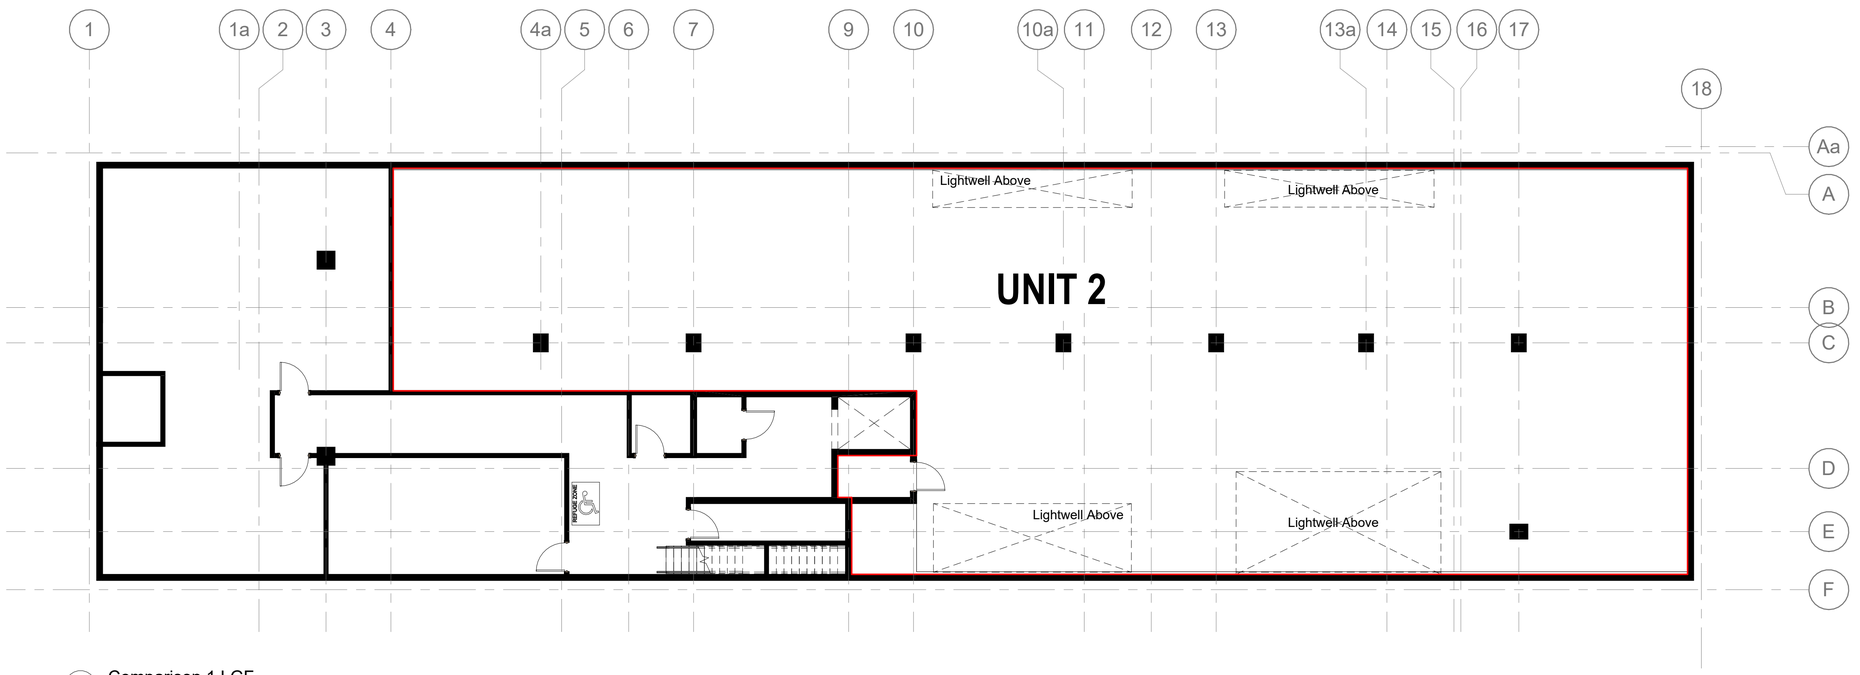

2 Comparison 1 LGF
1 : 100

GENERAL NOTES

1. Do not scale off this drawing unless a scale bar is provided
2. Any ambiguities, omissions and errors on this drawing should be notified immediately to the Architect before the commencement of works on site
3. Dimensions are in millimetres unless otherwise stated
4. Dimensions, unless otherwise indicated, are to the face of unfinished block walls or to the finished plaster face of stud partitions
5. Dimensions are to be checked on site. Discrepancies are to be notified immediately to the Architect before the commencement of works on site
6. All levels are in meters unless otherwise stated
7. This drawing is to be read in conjunction with all other relevant drawings and specifications for this project

CDM REGULATIONS

Denotes a significant hazard or difficult to manage procedure. Please refer to Designer Hazard Register for further information regarding mitigation of hazards.

REVISION NOTES

Rev	Date	Description	Issuer	Checker
P1	2024-10-10	First Issue	IB	MJB

PROJECT PARTNERS

FRANKLIN ELLIS ARCHITECTS
Architecture / Landscape / Interiors / Graphics / Project Management

The Old Pumphouse
5 The Ropewalk Nottingham NG1 5DU

T 0115 9418475
E enquiry@franklinellis.co.uk
W www.franklinellis.co.uk

PARTNER/ASSOCIATE: Ben Dudley
PROJECT LEAD: Ian Burgess

PROJECT NAME: Oldham Street, Manchester
PROJECT No.: 21-0005

PROJECT ADDRESS
Land Off Oldham Street & Spear Street
Manchester
M4 1LF

CLIENT / USER NAME
Kempton Homes Ltd

VOLUME: Block B

SHEET NAME
Comparison 1

FULL DOCUMENT REFERENCE

Identification / Location					Sheet Number			
Project Code	Originator Code	Volume /Zone	Level/ Location		Doc Type	Role /Dis	Number	
OSM-FEA-PL-A-1209								

Renumbered from:

REVISION DATE: 2024-10-10
REVISION: P1
STATUS

SHEET SIZE: A1 L
SCALE: 1 : 100

Franklin Ellis LLP Registered in England No. OC340080

FEA-Titles-Standard-A1-Landscape-BlockRight-BS1192 Deltek DLM version 2018-05-15 © copyright

Autodesk Docs://21-0005-OSM-Oldham Street/OSM-FEA-B2-XX-M3-A-0102-ArchMaster-Block B.rvt