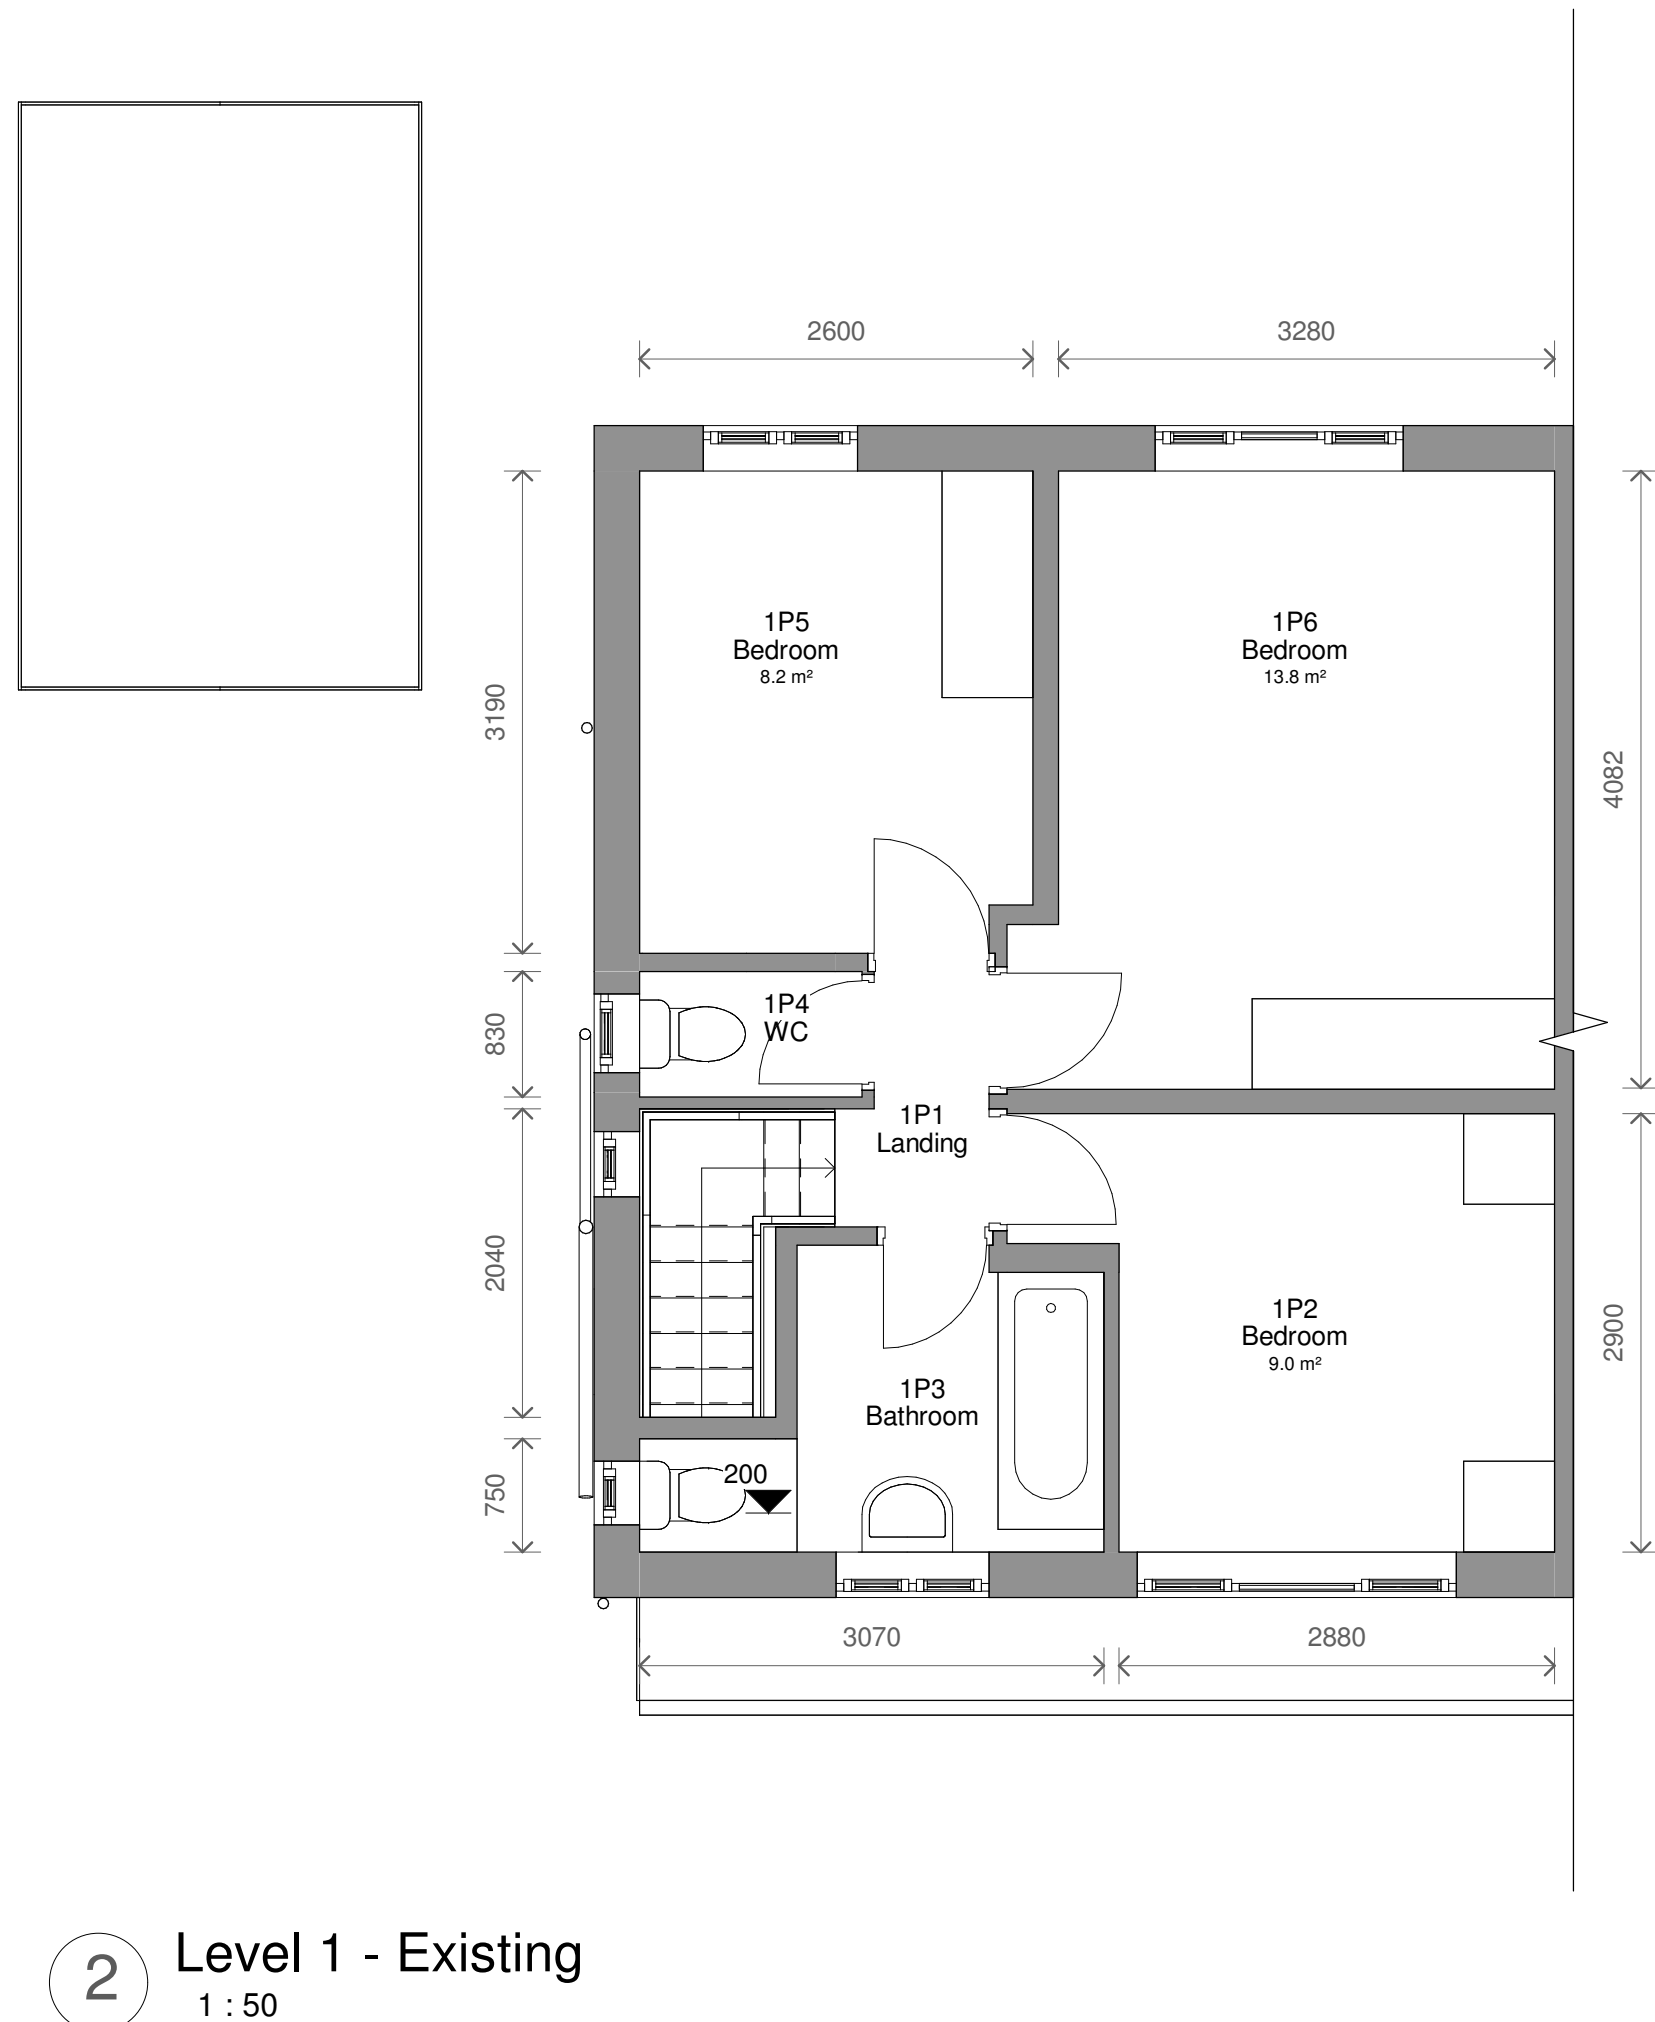
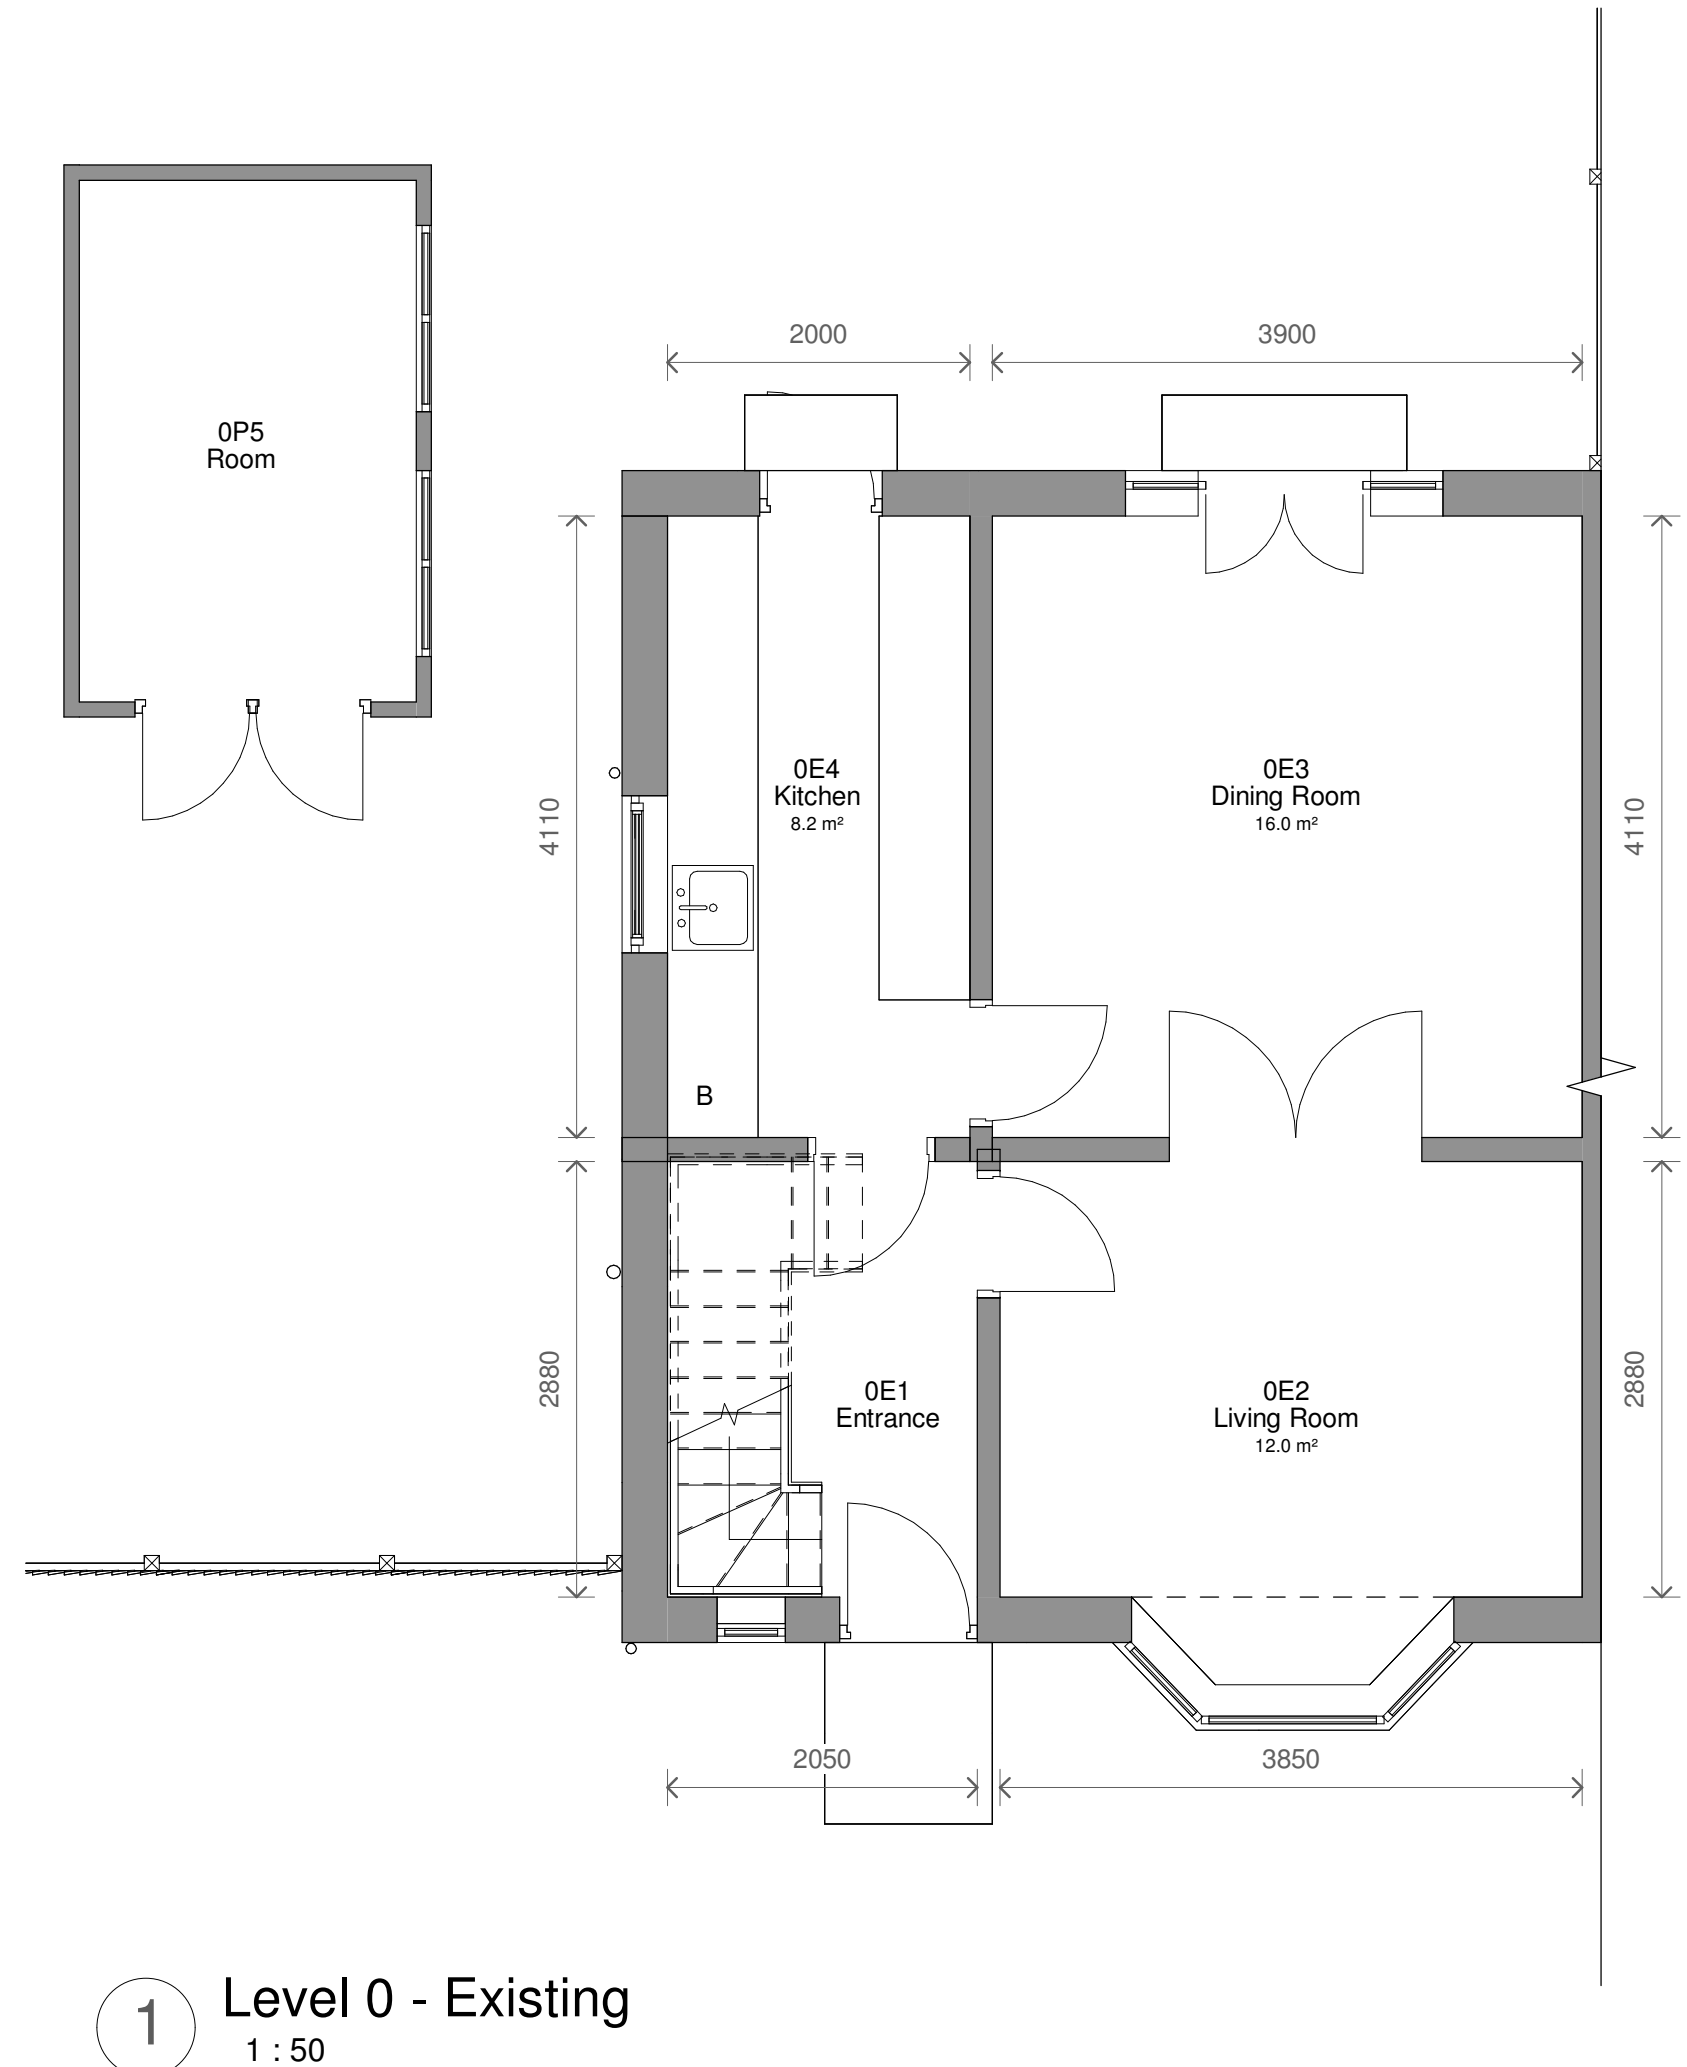
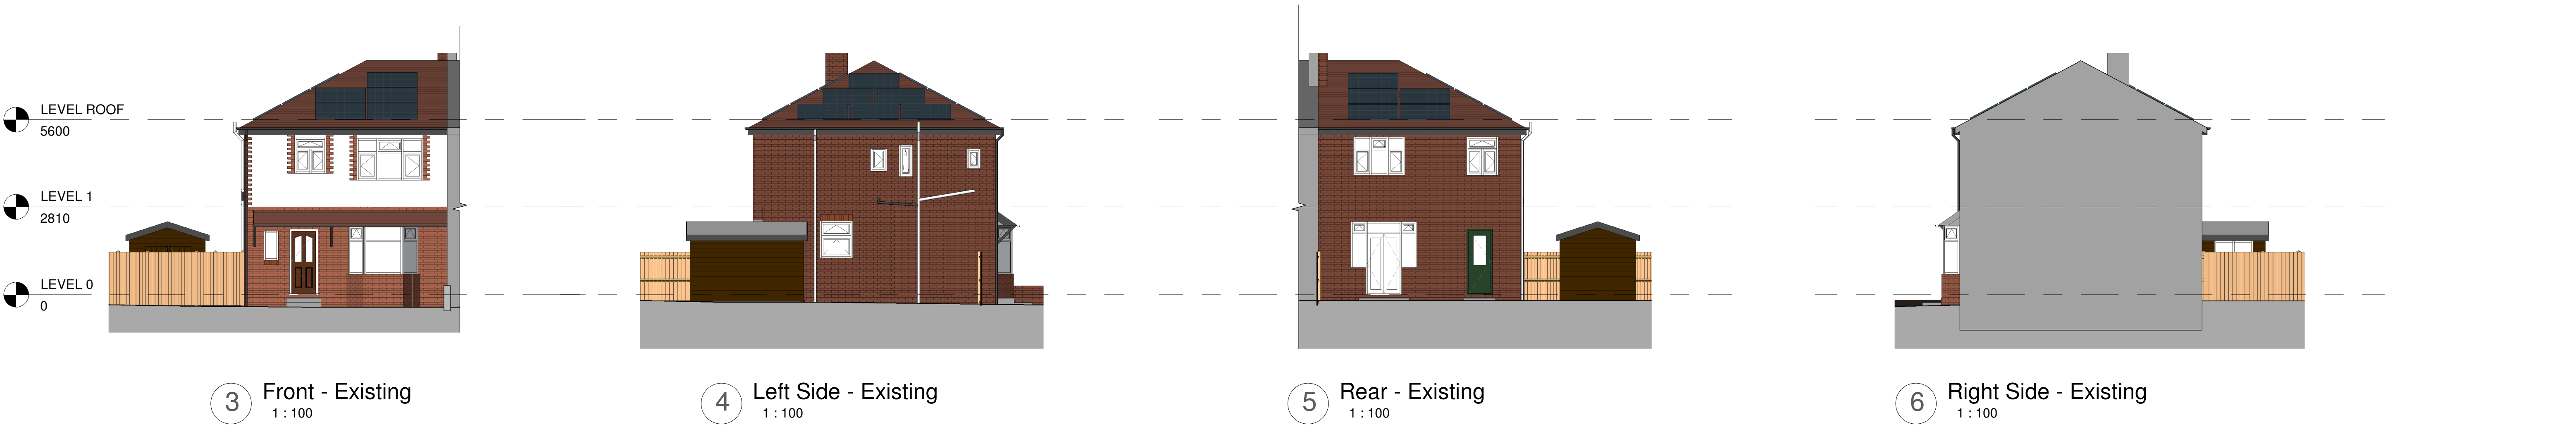


1	Planning	10/10/2024	CB
No.	Description	Date	Initial

PROJECT		33 Cedric Road	
TITLE			
Existing Plans and Elevations			
STATUS			
DESIGN			
DRAWN BY		DATE	SCALE (@@ A1)
JB		09/07/2024	As indicated
PROJECT NUMBER		DRAWING NUMBER	REV
GSS24097		002	1
GOLD SKETCH			
S T U D I O S			
www.goldsketch.co.uk		info@goldsketch.co.uk	0161 792 9595
NOTES			
COPYRIGHT: ALL RIGHTS RESERVED.			
DISCLAIMER: MUST NOT BE REPRODUCED WITHOUT PRIOR WRITTEN CONSENT.			
DRAWING TO BE USED FOR THE STATUS INDICATED ONLY. ANY DISCREPANCIES TO BE REPORTED TO THE			
ALL DIMENSIONS ARE SET FACING DIMENSIONS UNLESS OTHERWISE SPECIFIED.			
ALL WORK ARE INTENDED TO BE IN ACCORDANCE WITH CURRENT ENGLISH			
LEGISLATION, RELEVANT CODES OF PRACTICE AND BRITISH STANDARDS. ALL DIMENSIONS ON THIS DRAWING ARE IN MILLIMETRES (UNLESS			
OTHERWISE STATED).			