




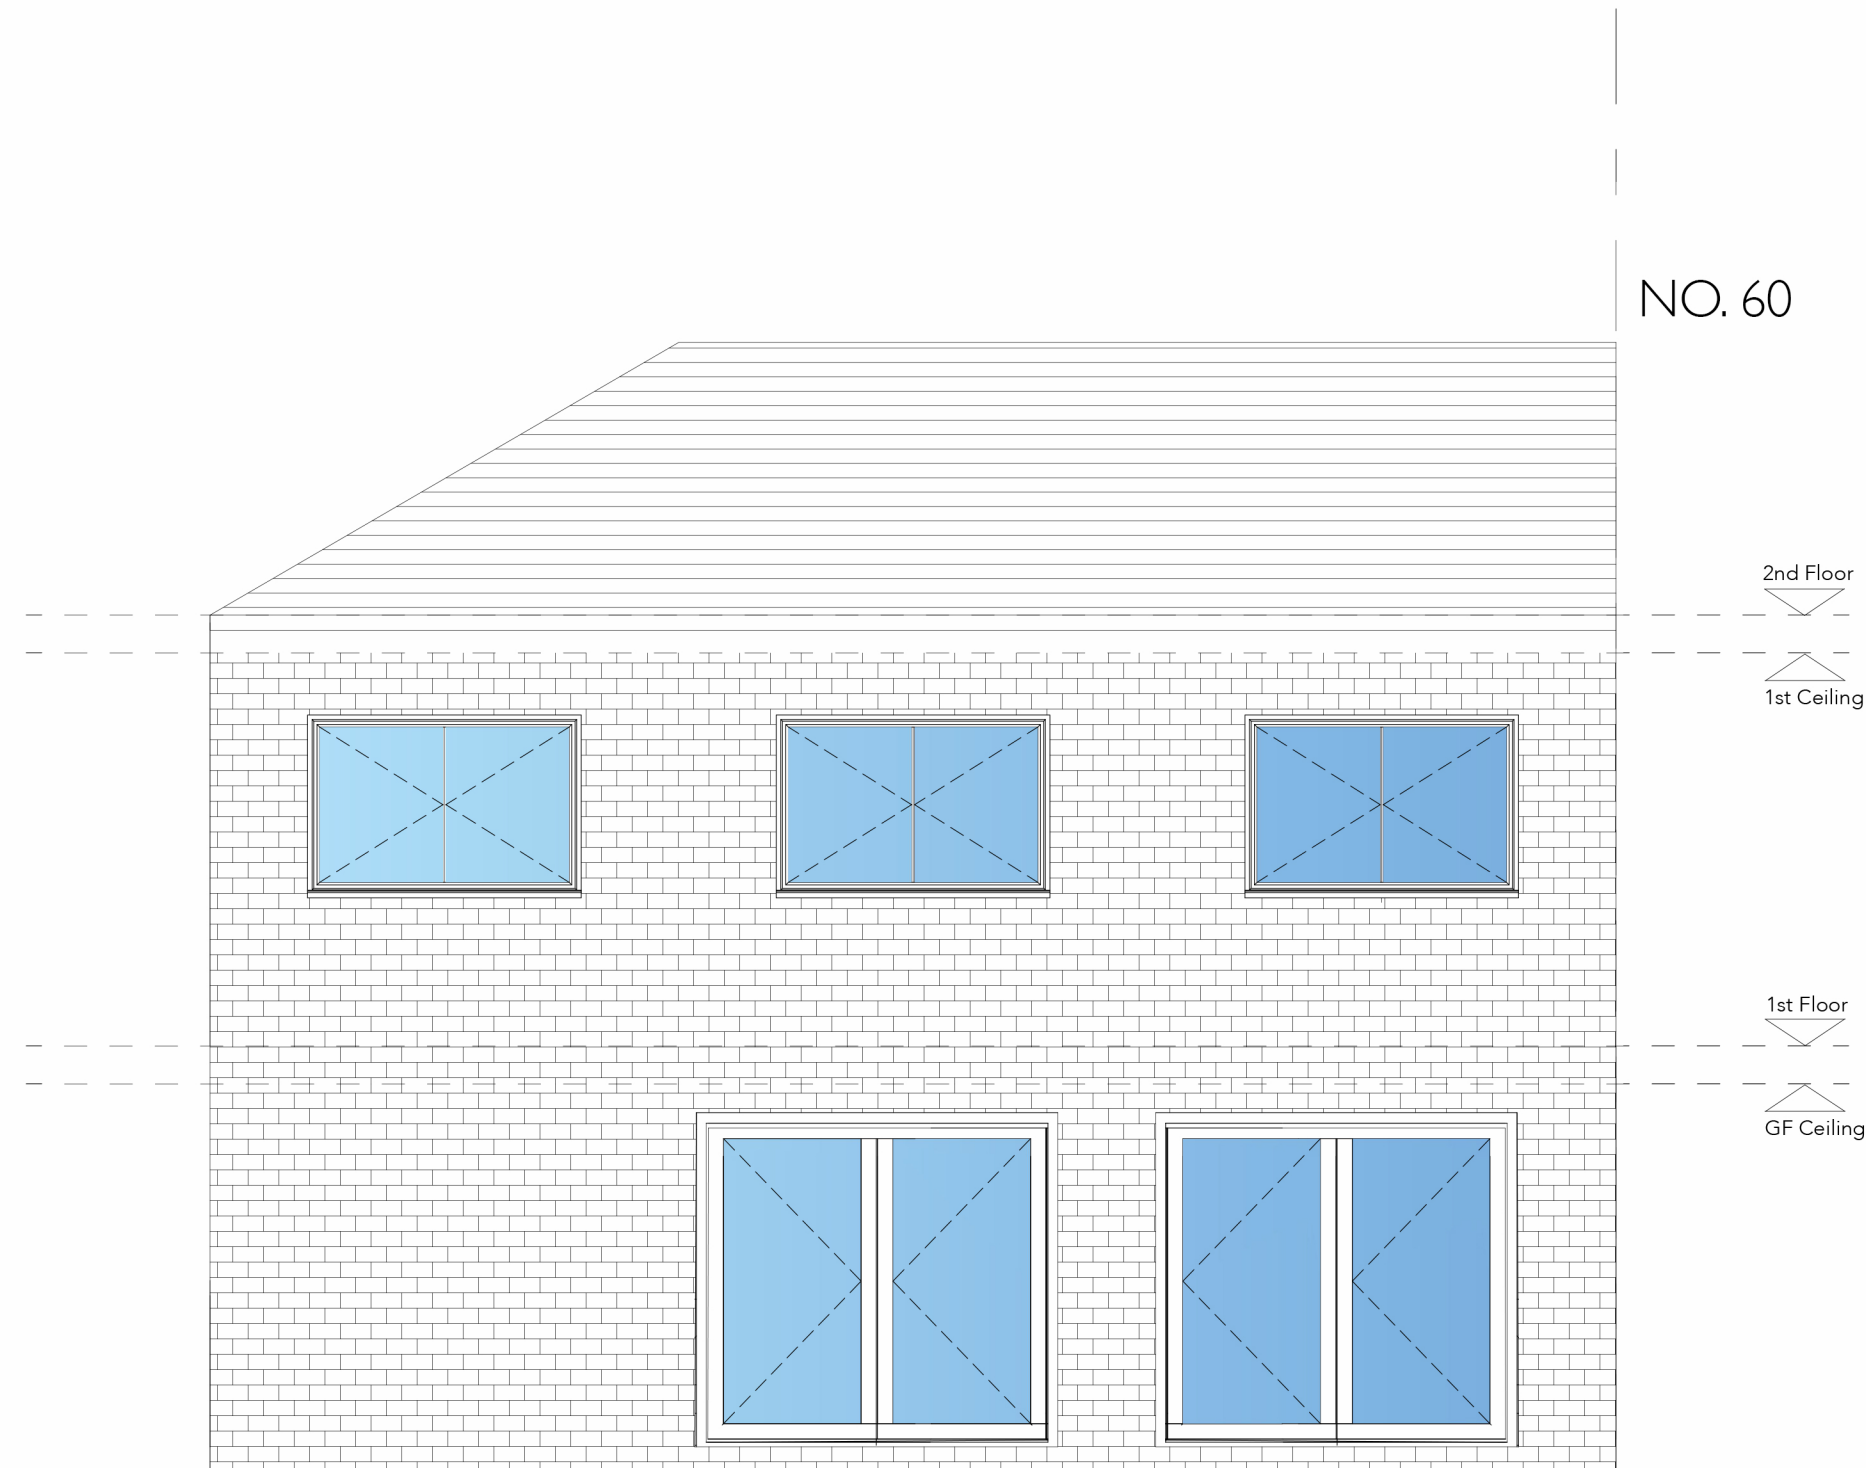


REAR ELEVATION

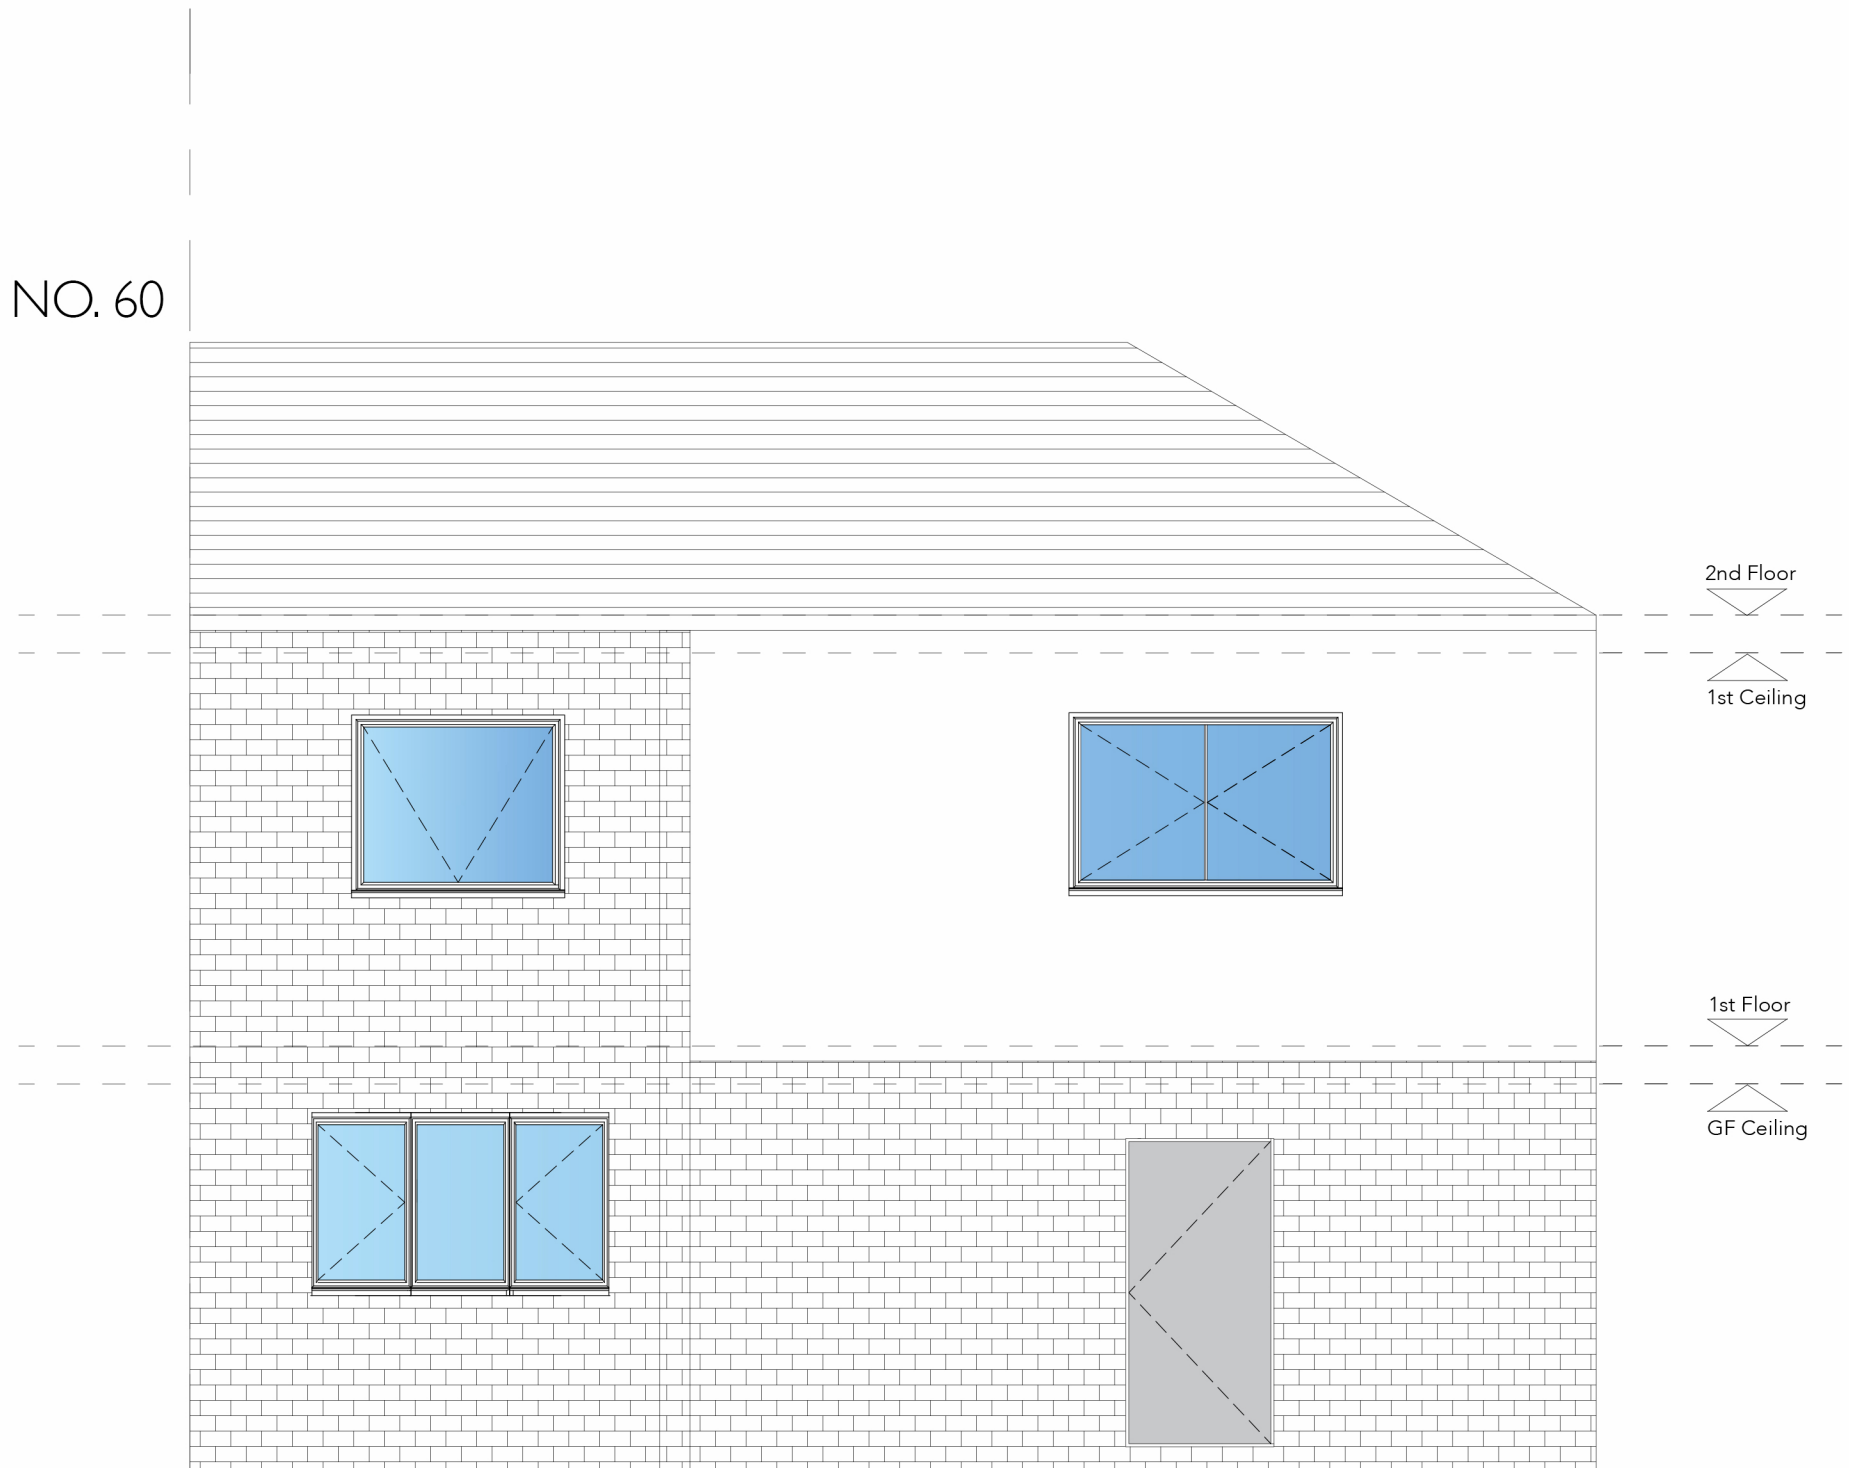


FRONT ELEVATION

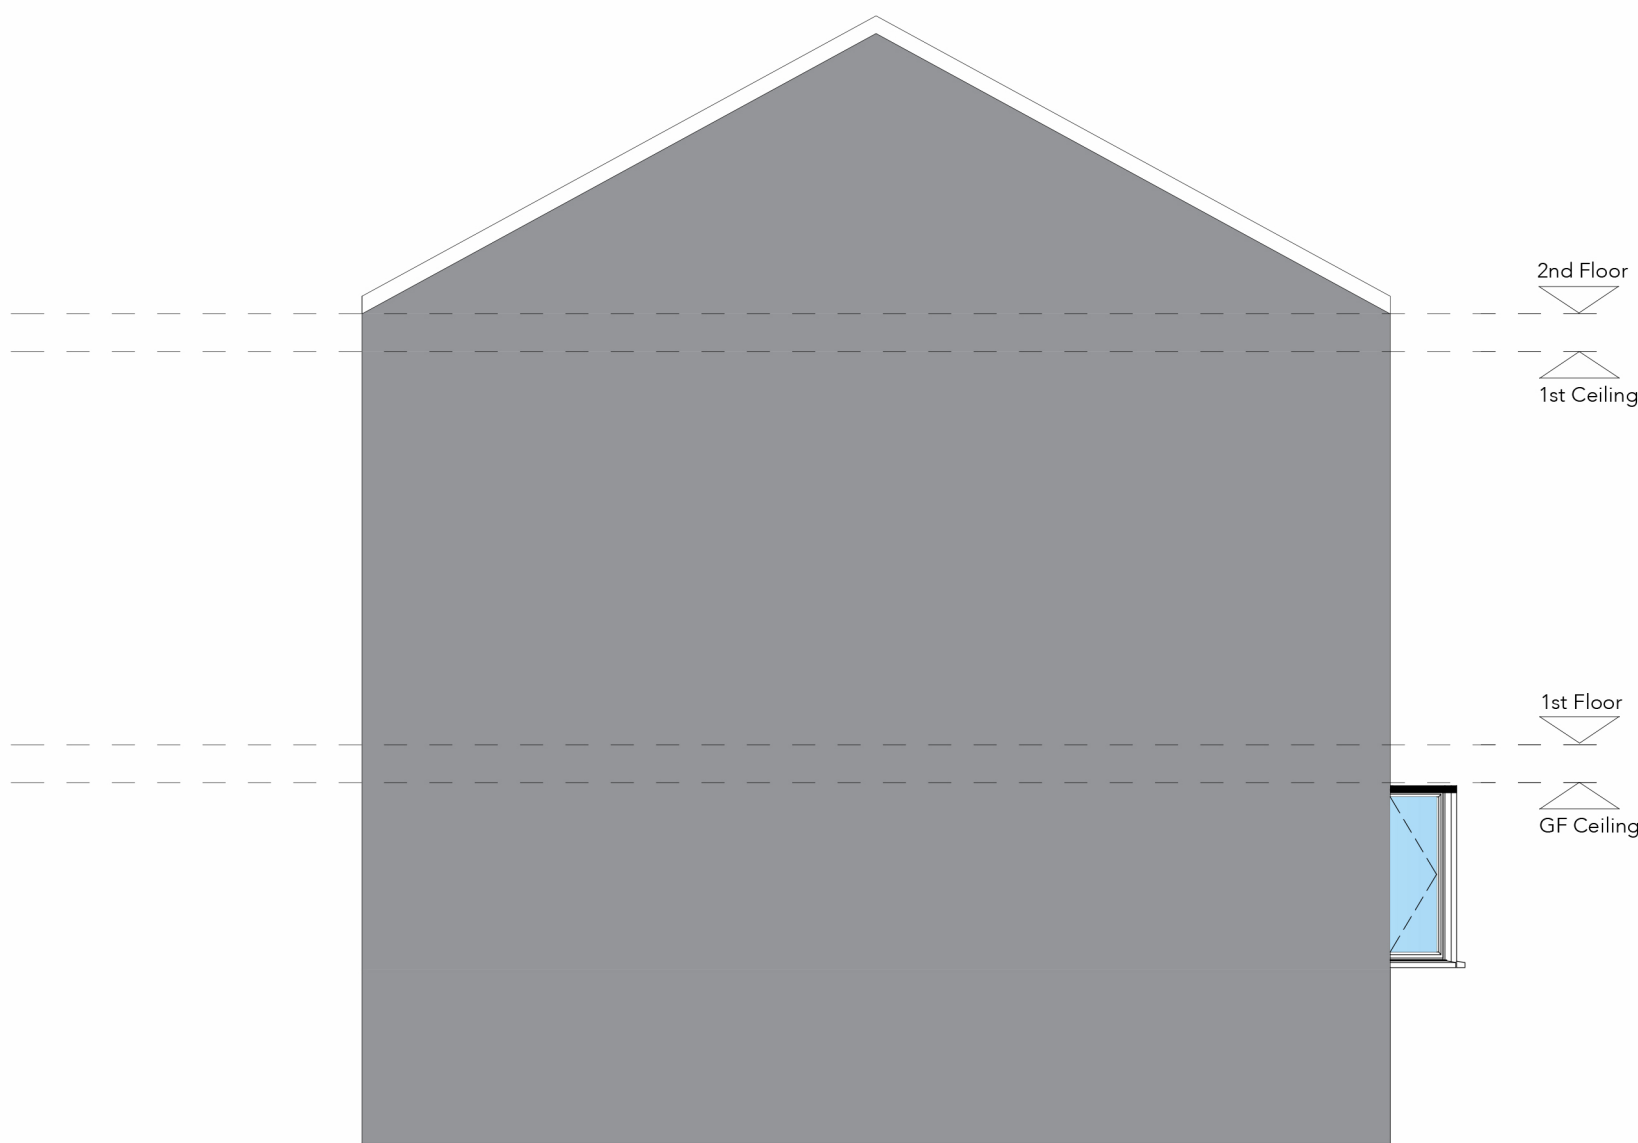

SIDE ELEVATION 1

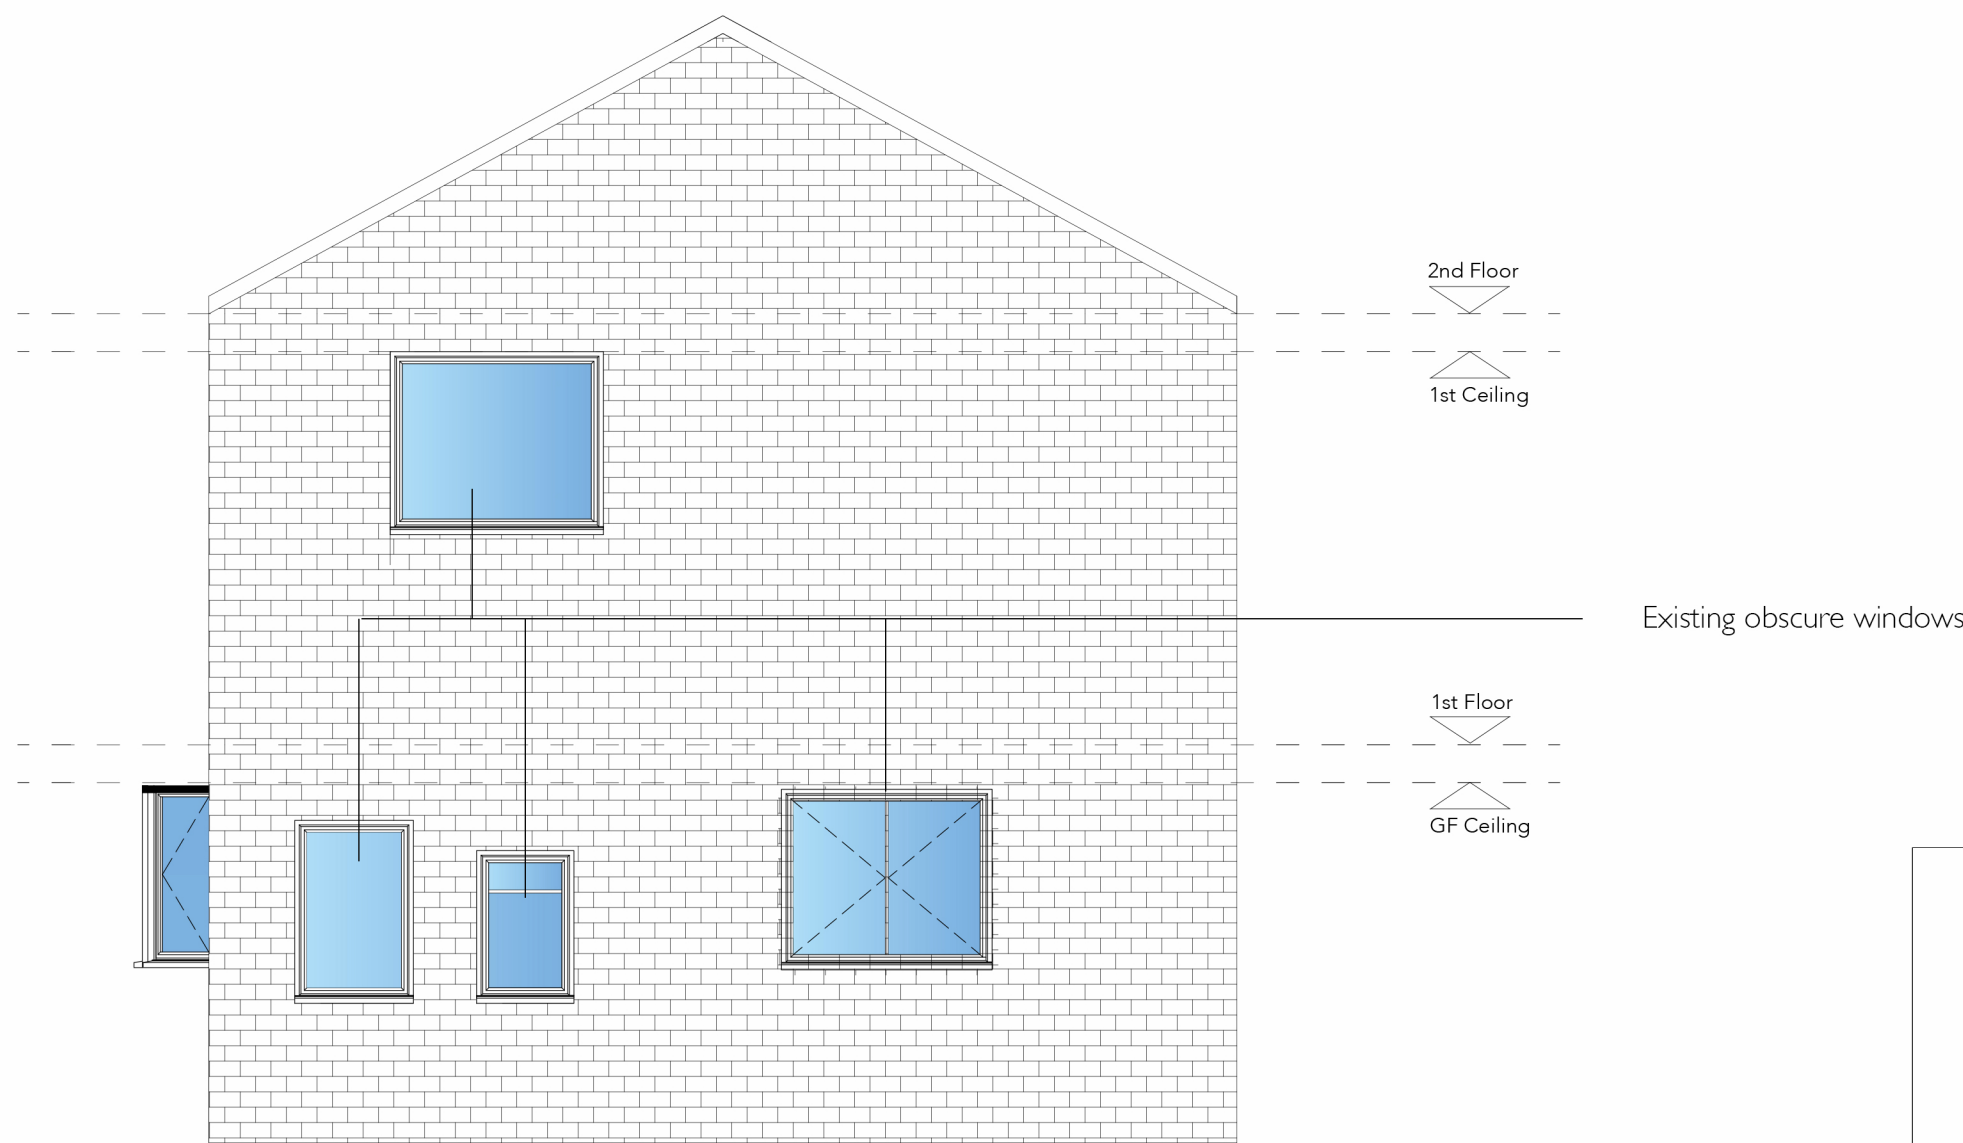

SIDE ELEVATION 2

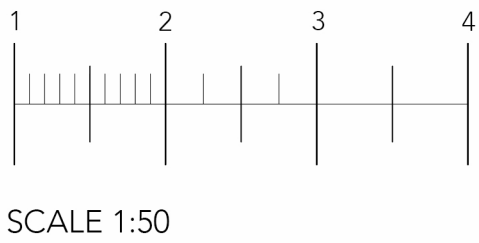

PROJECT	58 Bradgate Close Manchester M22 4LX
DRAWING	Revised Existing Elevations
DATE	19/09/2024
SCALE	1:50 @ A1
CLIENT	Mr Quang Hieu Nguyen