
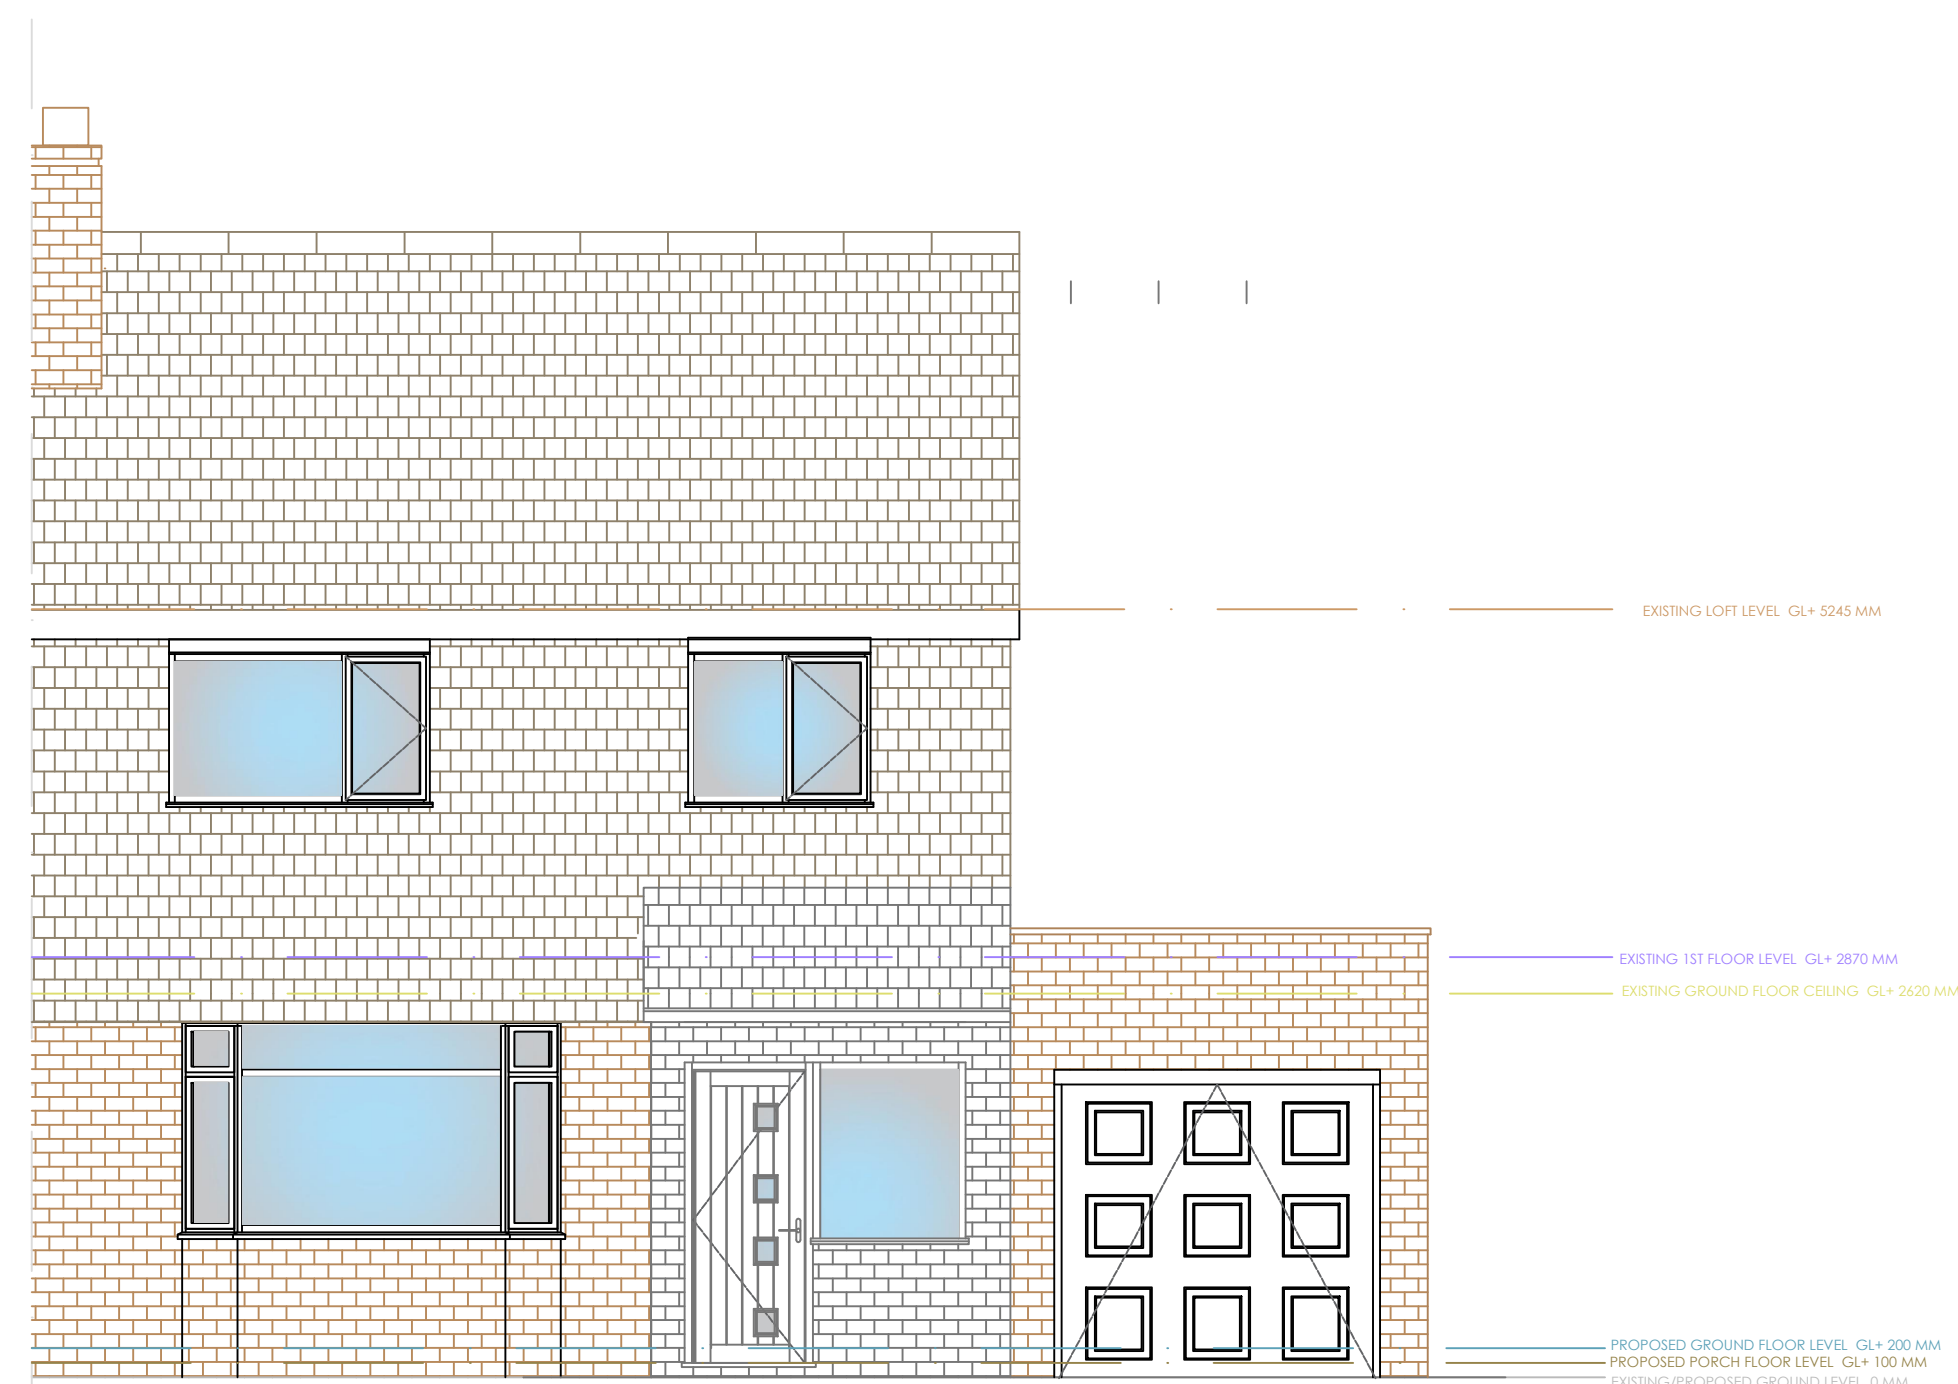
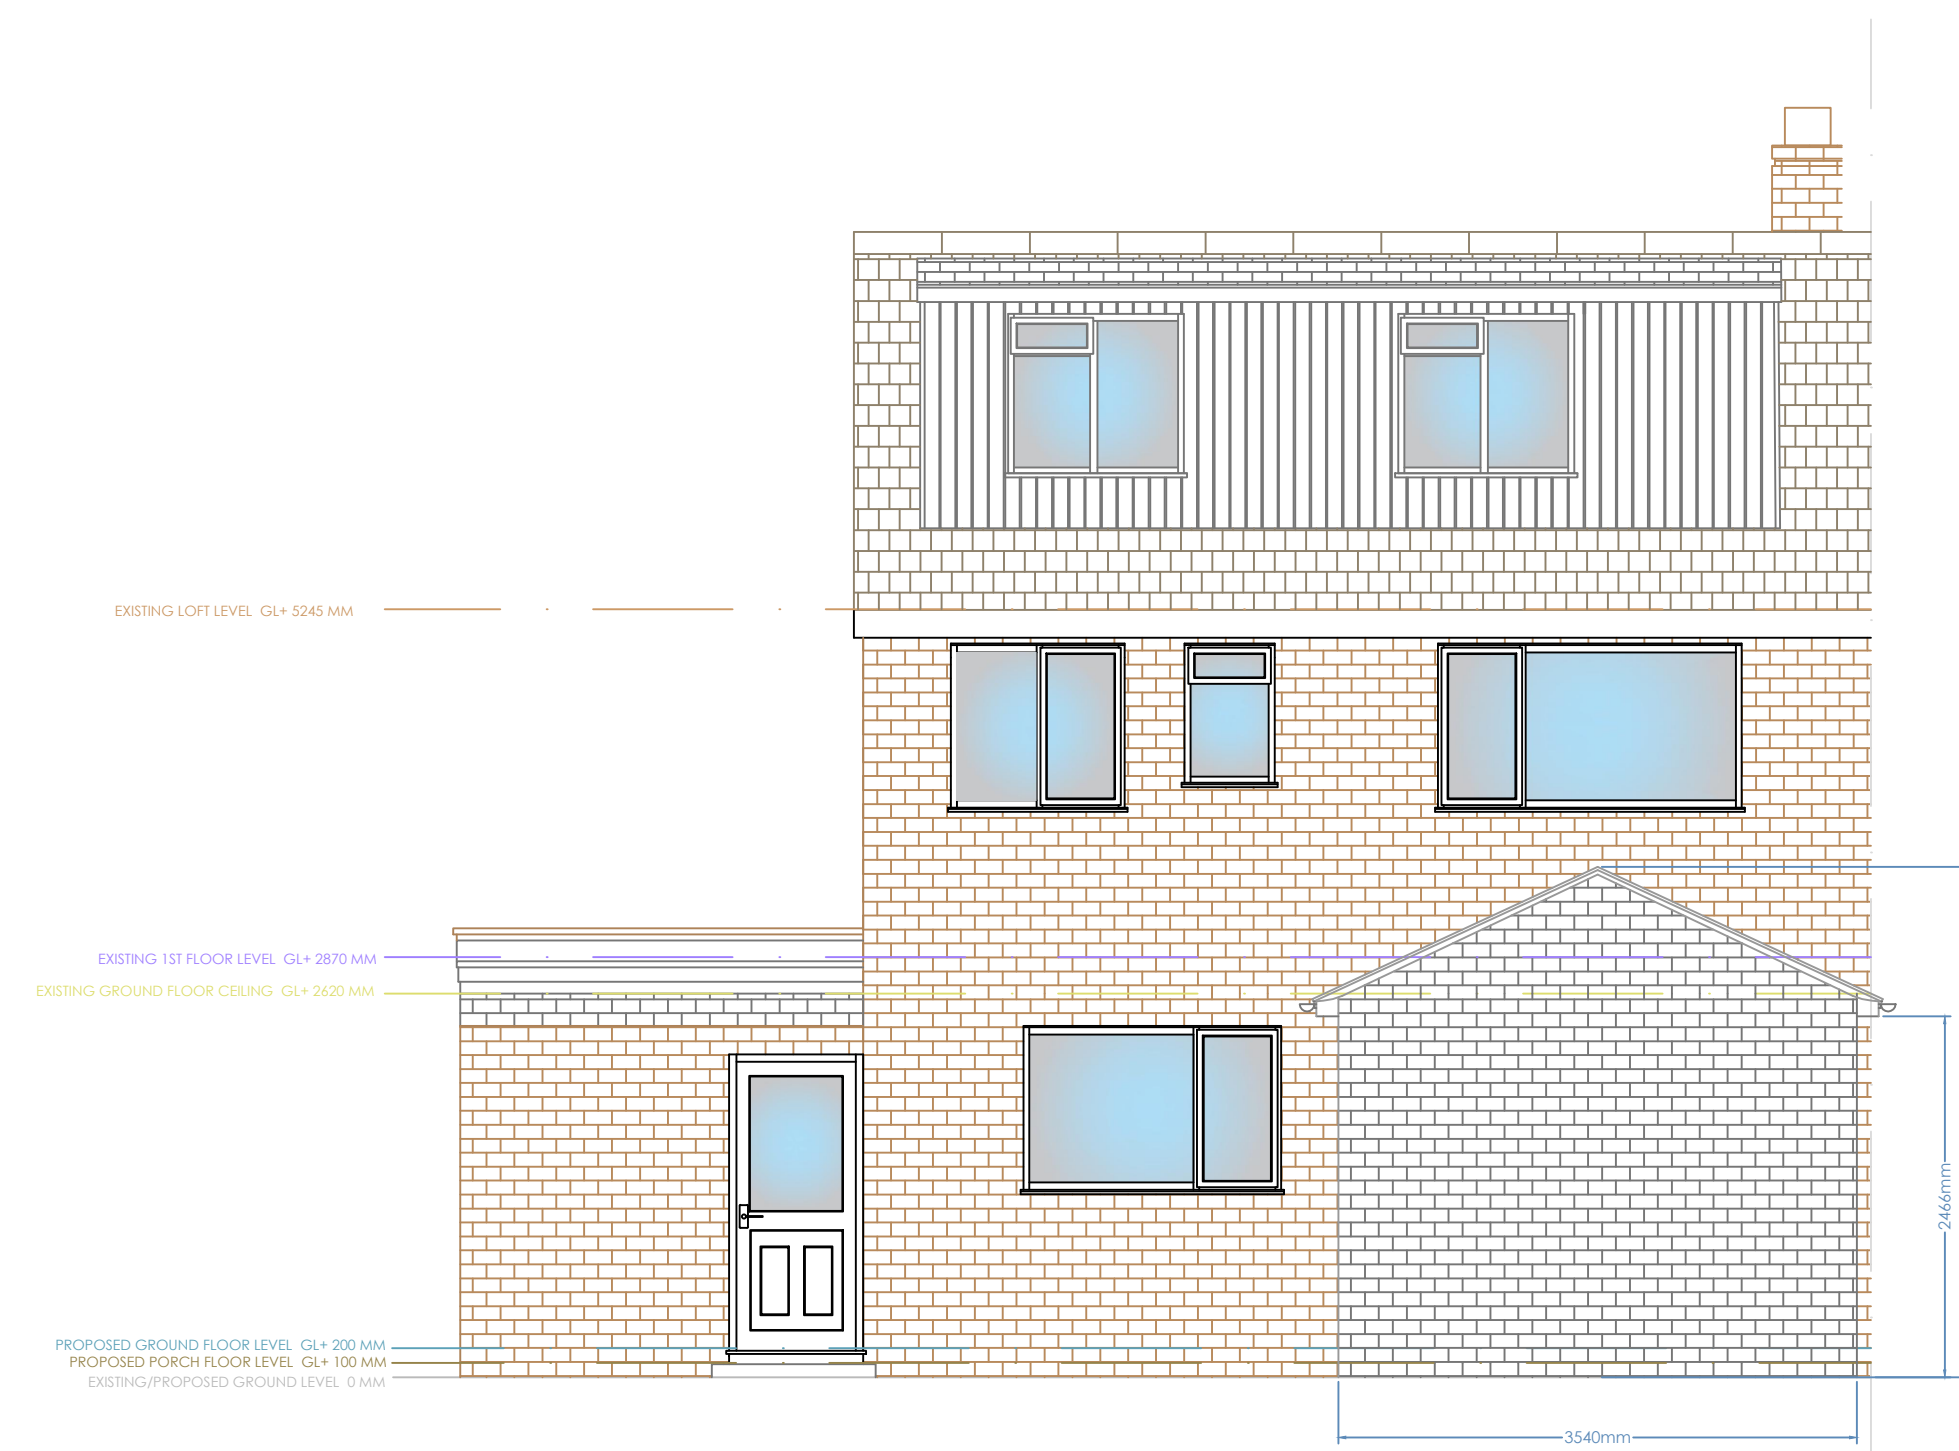
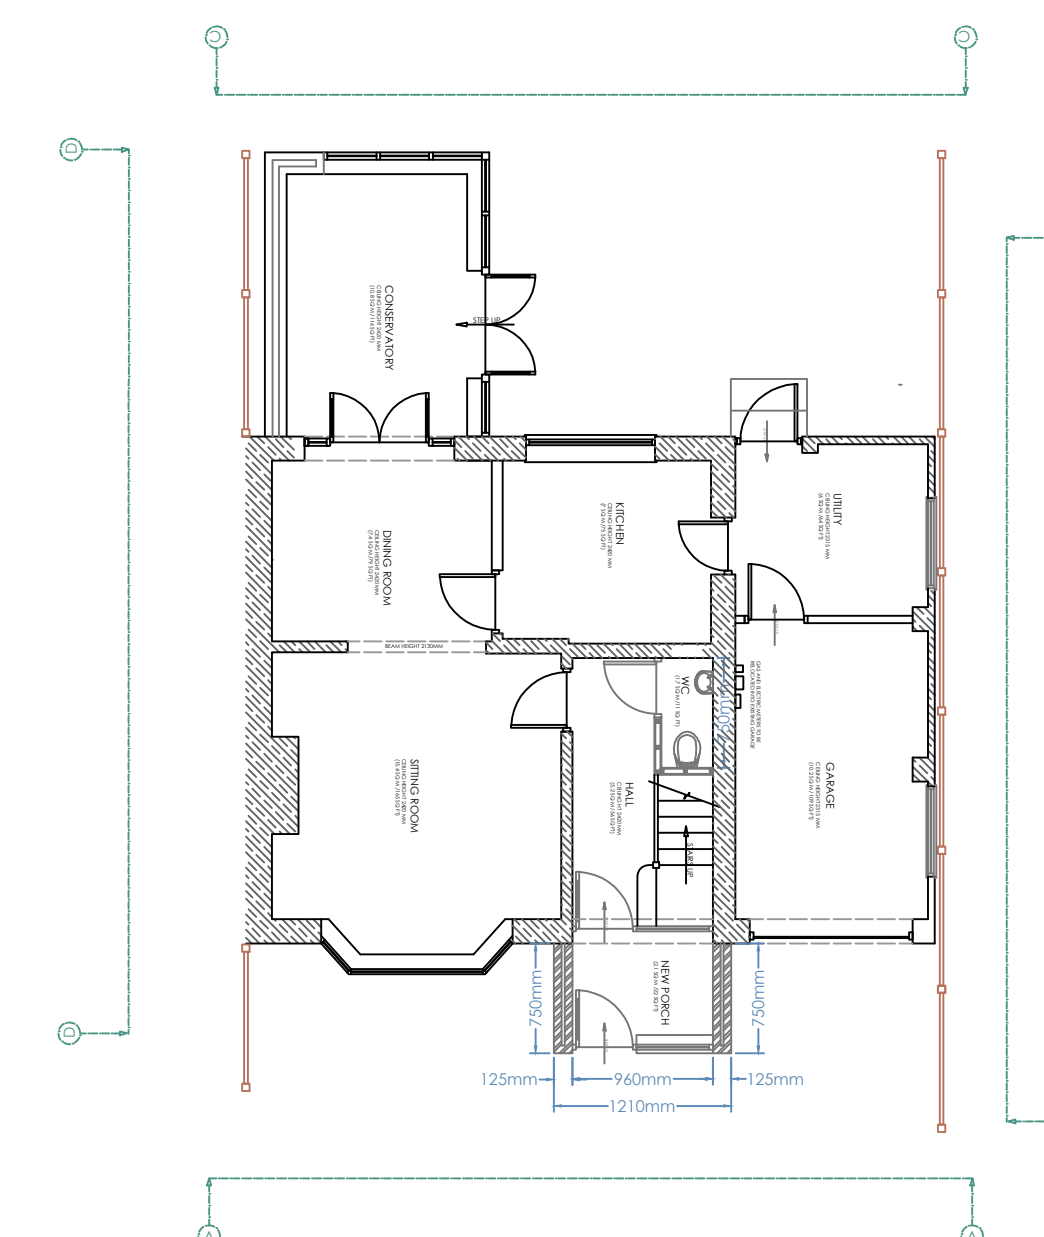
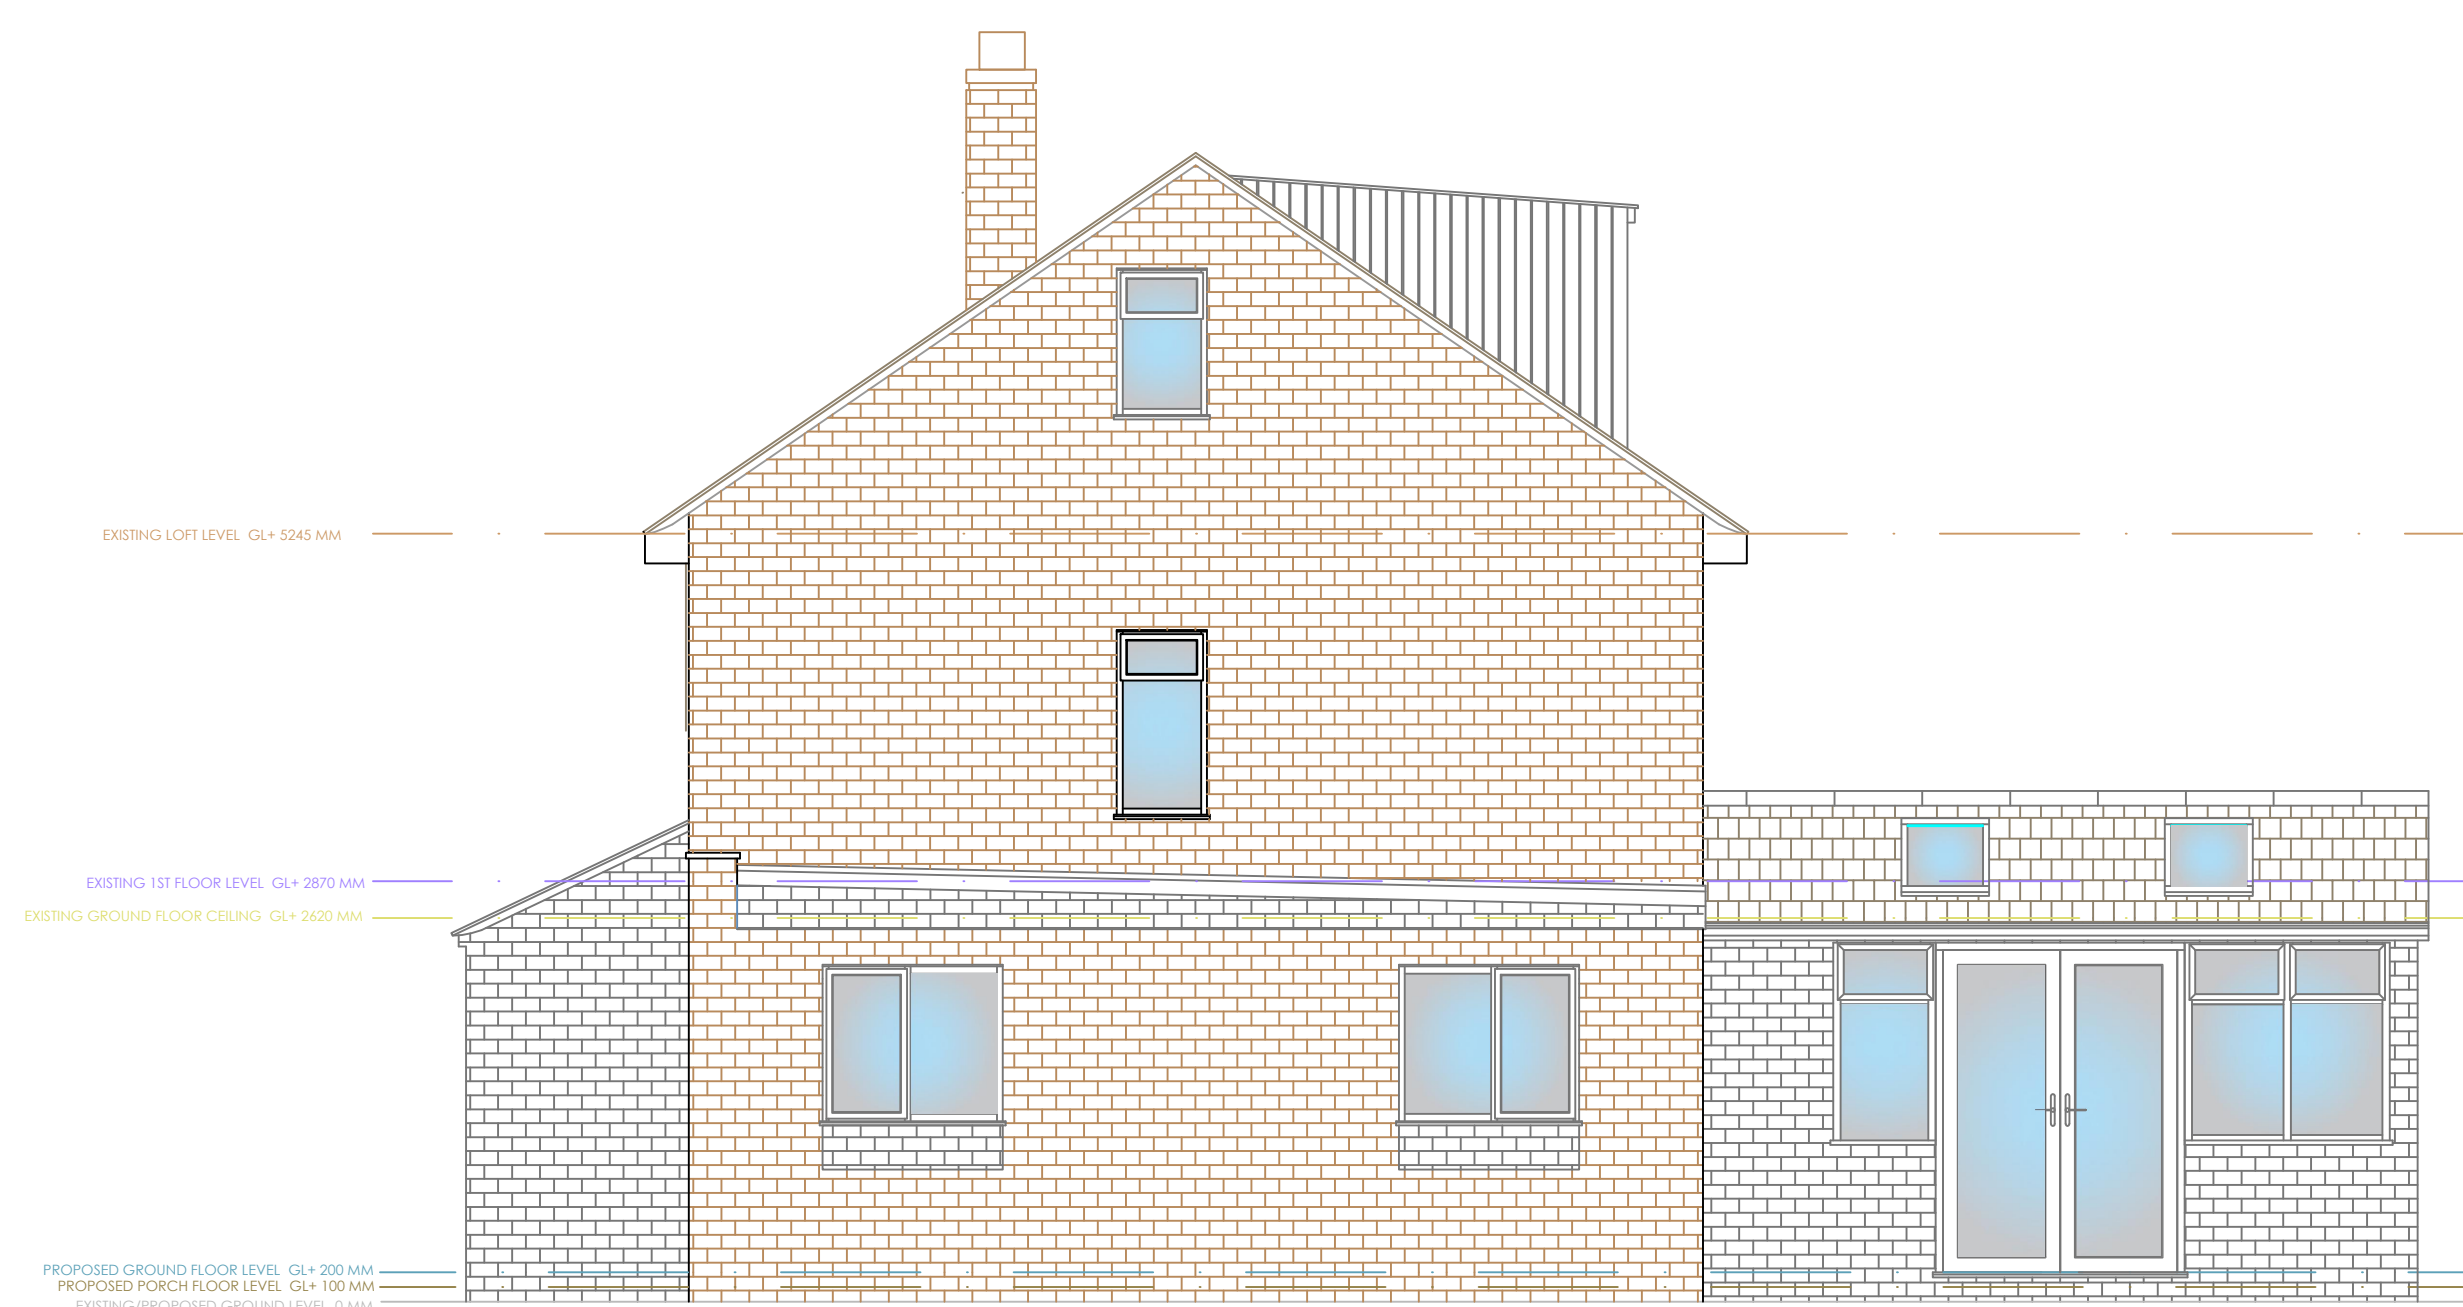


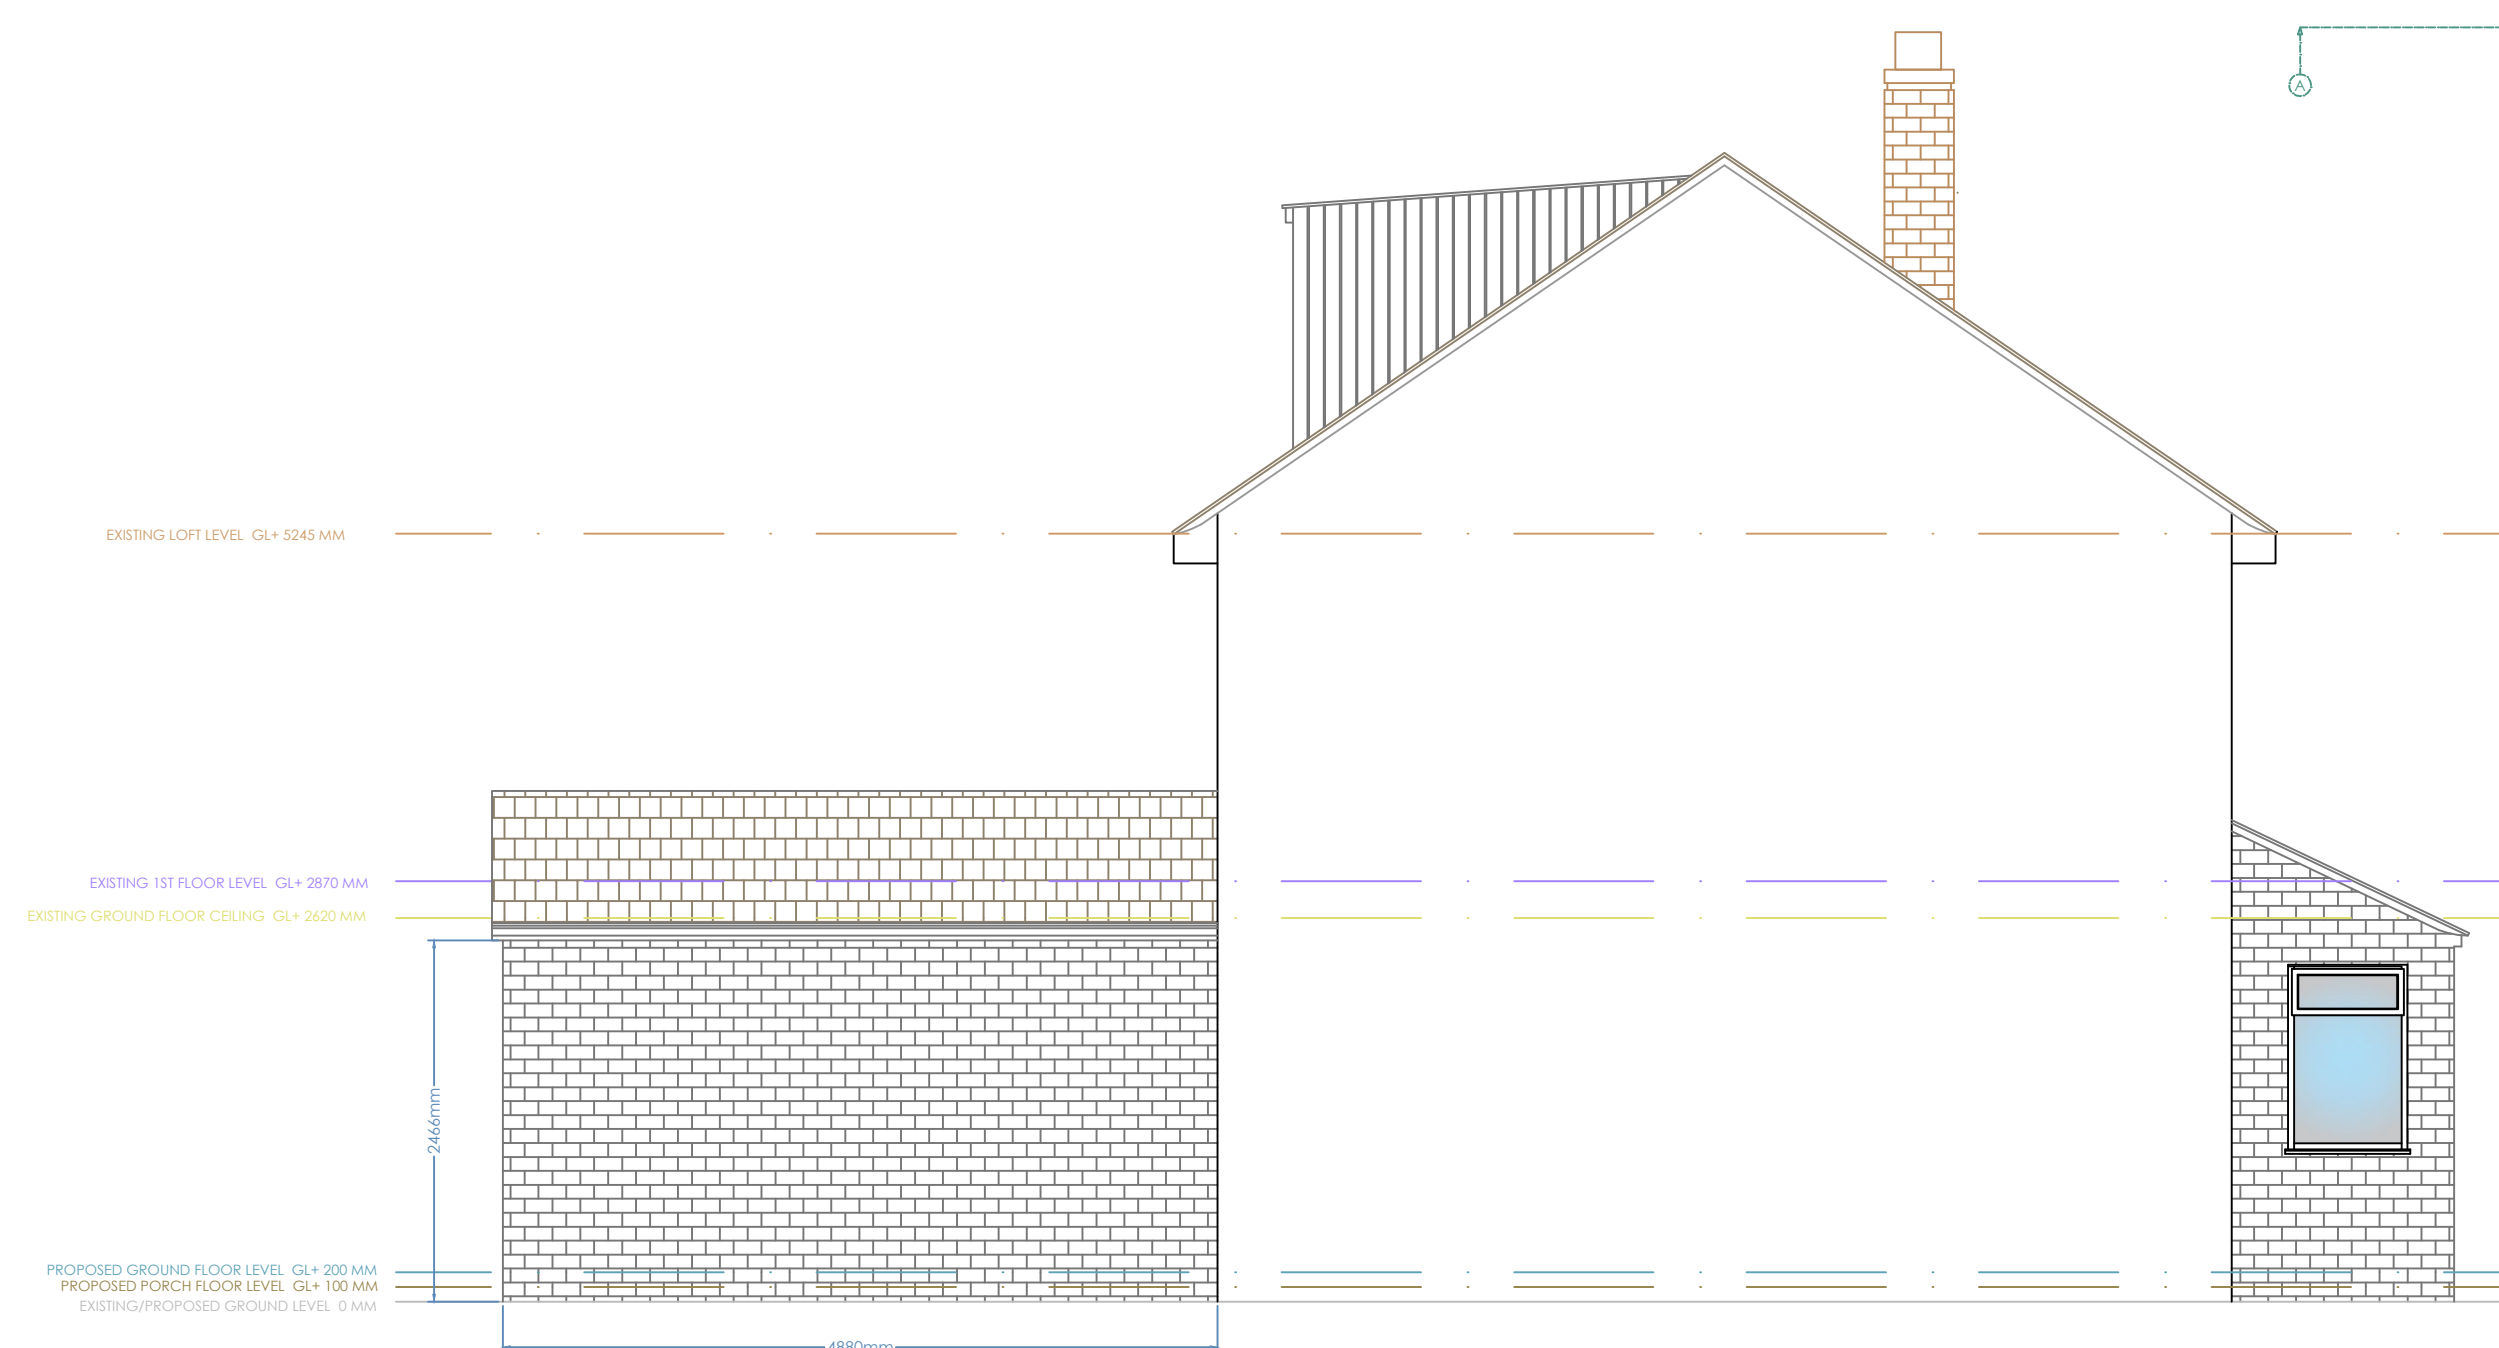

PROPOSED SIDE ELEVATION C-C

PROPOSED SIDE ELEVATION D-D

Cameron Wilson
Project Services

Cameron Wilson Project Services
Lodge Drive
Moulton
Northwich
Cheshire
CW9 8RQ

Tel: 07976-446772
Email: enquiries@cameronwilsonprojectservices.co.uk
WEB: www.cameronwilsonprojectservices.co.uk

CLIENT : MR CHRIS SIDEBOTTOM

PROJECT : _____

ADDRESS : 82 BANKSIDE ROAD
EAST DIDSBURY
MANCHESTER
M20 5DG

AREAS	
-------	--

TOTAL	
RETAIL	
BOH	
STORAGE	
OTHER	

DRAWING TITLE
PROPOSED EXTERNAL ELEVATIONS

Dwg No : CS/ED/PRO/EL/0223	SCALE : 1: 50 @ A1
-------------------------------	-----------------------

REVISION : F	DRAWN : APW
--------------	-------------

Rev	Date	By	Description
A	21-03-23	APW	LOFT SPACE STAIRCASE ADDED FLOOR LAYOUTS ADJUSTED
B	19-04-23	APW	GENERAL LAYOUT CHANGES AND NOTES AMENDED
C	11-02-23	APW	VARIOUS LAYOUT CHANGES WITH EXISTING WALLS & DOORS ETC TO BE KEPT IN PLACE
D	08-09-23	APW	FLOOR LEVELS INDICATED AND ELEVATION D-D ADDED
E	30-05-24	APW	LOFT ADDED AND REAR EXTENSION ADDED
F	10-06-24	APW	GENERAL AMENDMENTS

