
SCALE BAR 1:20



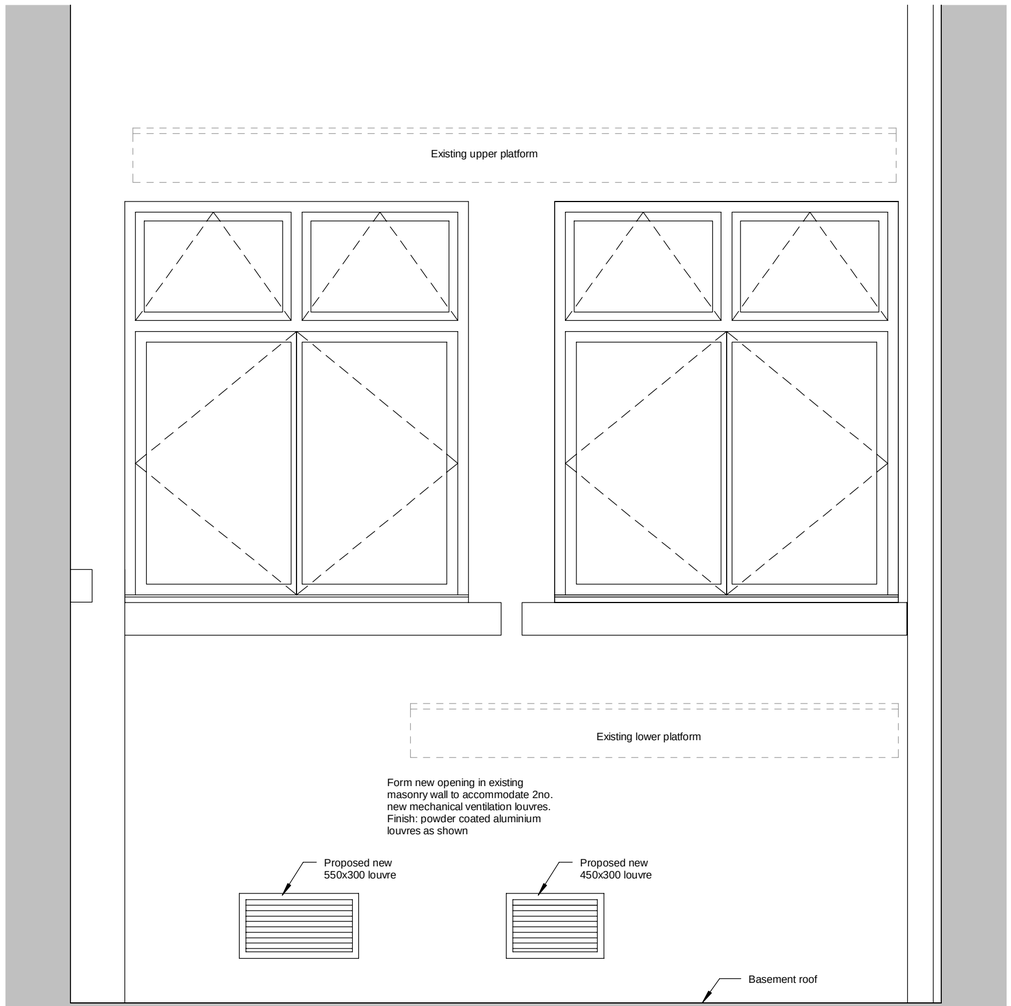

Proposed Lightwell Elevation

1 : 20

MWE ARCHITECTS

Unit One, Bearl Farm, Stocksfield, NE43 7AL
Telephone : (0191) 260 2299
Email : enquiries@mwearchitects.co.uk
Website : www.mwearchitects.co.uk

Rev.	By	Date	Description

Client: Newcastle Building Society	Job No: 24003	Dwg No: 30
Job Title: 74 King Street, Manchester M2 4NJ	Scale: 1 : 20	Rev.
	Date: March 2024	
Description: PROPOSED LIGHTWELL ELEVATION	Drawn by: GI	
	Paper size: A2	Date