



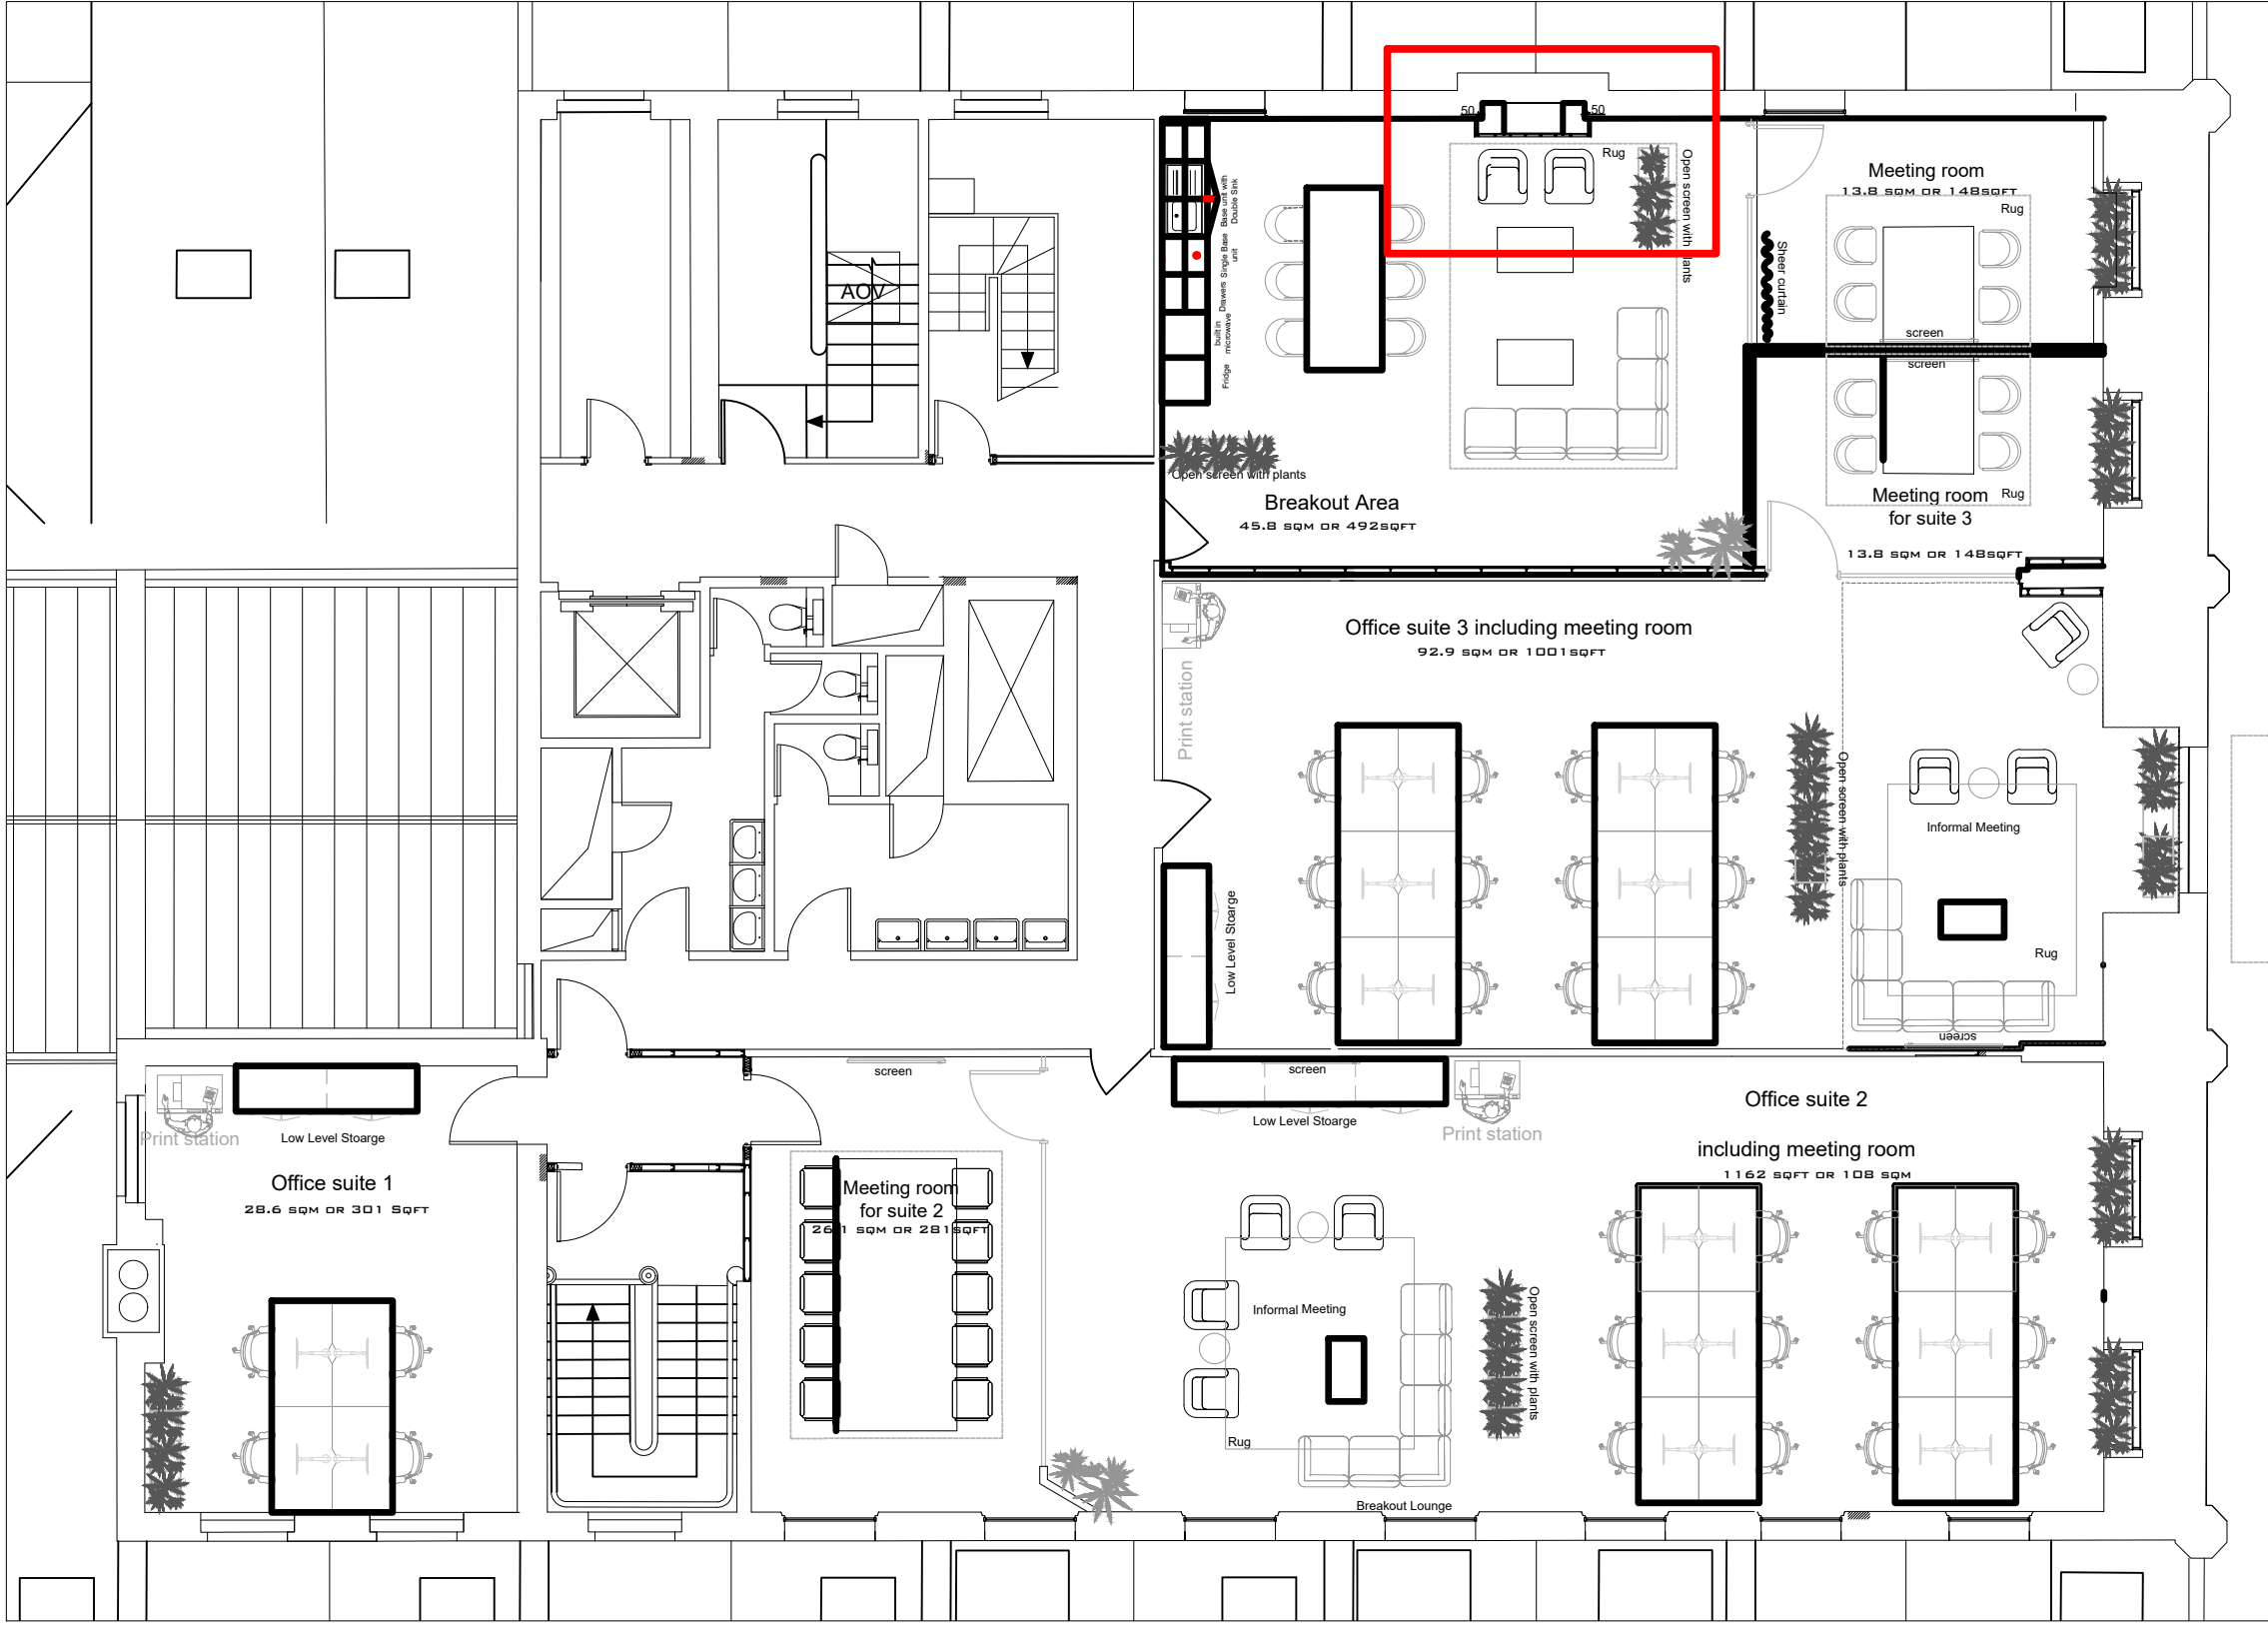


5th Floor - Location Plan
Scale: 1:100

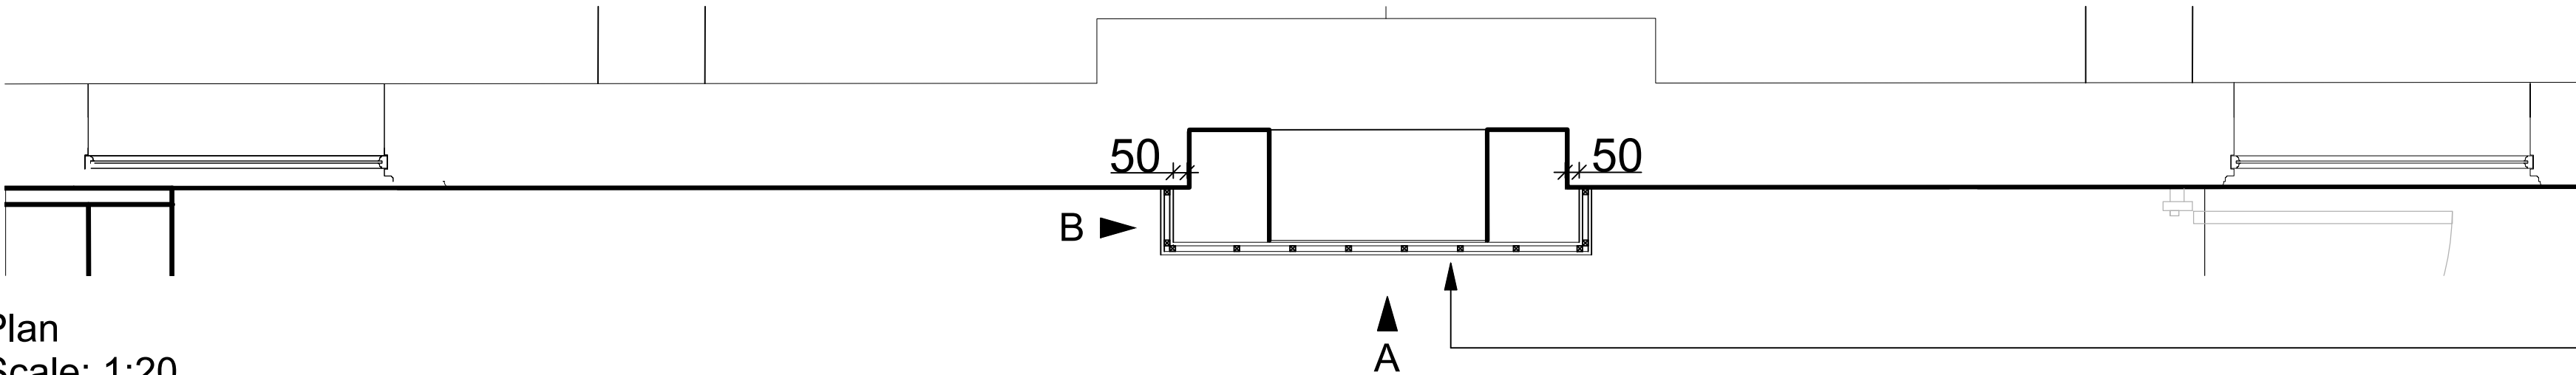

Plan
Scale: 1:20

Dimensions to be checked
on site. Plasterboard to
offset 50mm

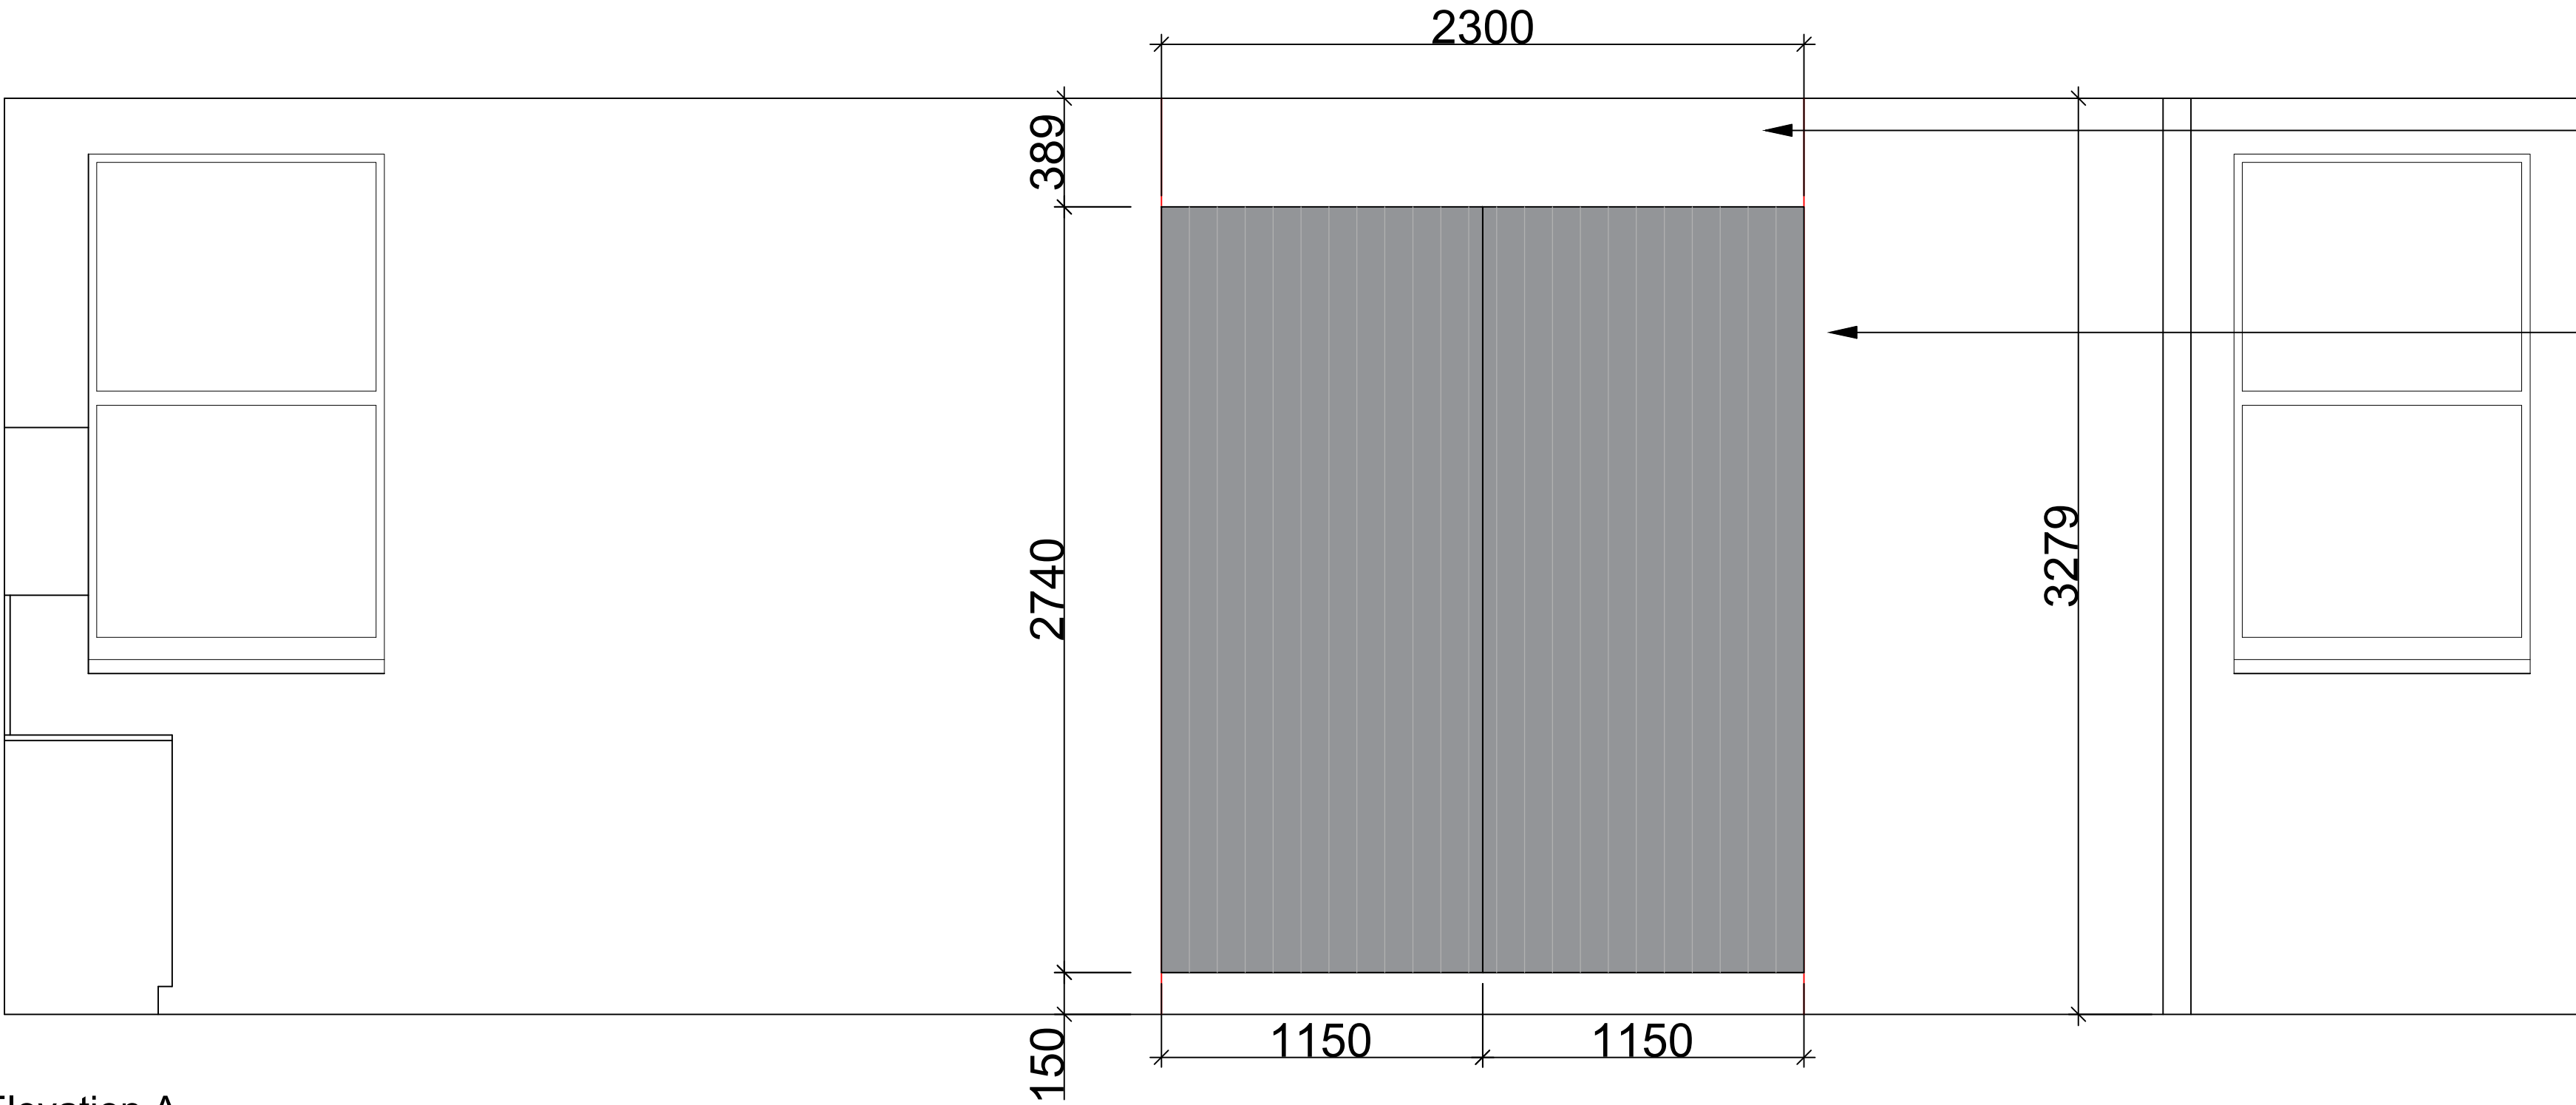


Elevation A
Scale 1:20

Plasterboard to join directly
to tile face, adhesively
fixed.

Autex Acoustic panel
Panel size: 1220 x 2740 x 24mm
Groove: V1
Colour: Opera

Panels to be set equal on wall

As-built's are incorrect - measure
on site before construction

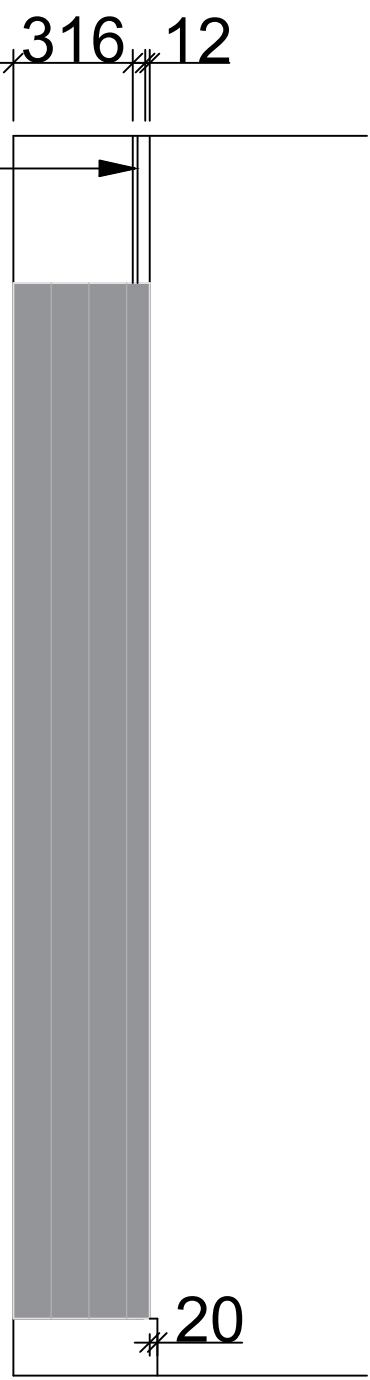

Elevation B
Scale 1:20

All dimensions are in millimetres unless stated otherwise. No dimensions to be scaled from drawings. All dimensions to be checked on site prior to manufacture.

Any discrepancies between drawings and site conditions are to be reported to the contract manager.

This drawing is to be read in conjunction with all relevant Structural Engineers and Mechanical & Electrical Engineers drawings and specification.

© COPYRIGHT
The copyright in this drawing is vested in OBI Property Ltd and no licence or assignment of any kind has been, or is, granted to any third party whether by provision of copies or originals of the drawings or otherwise unless otherwise agreed in writing.



Note: Dimensions to be measured
on site before construction

-	First Issue	18/07/24	EK
REV	DESCRIPTION	DATE	BY

CLIENT NAME

Phillip J Davies Holdings plc

PROJECT NAME

Sevendale House

DWG TITLE:

Fifth Floor - Chimney Elevation

DWG NO:	13_500	REVISION:	
SCALE	1:100 @ A1	DRAWN:	EK

STAGE 5