


No works required

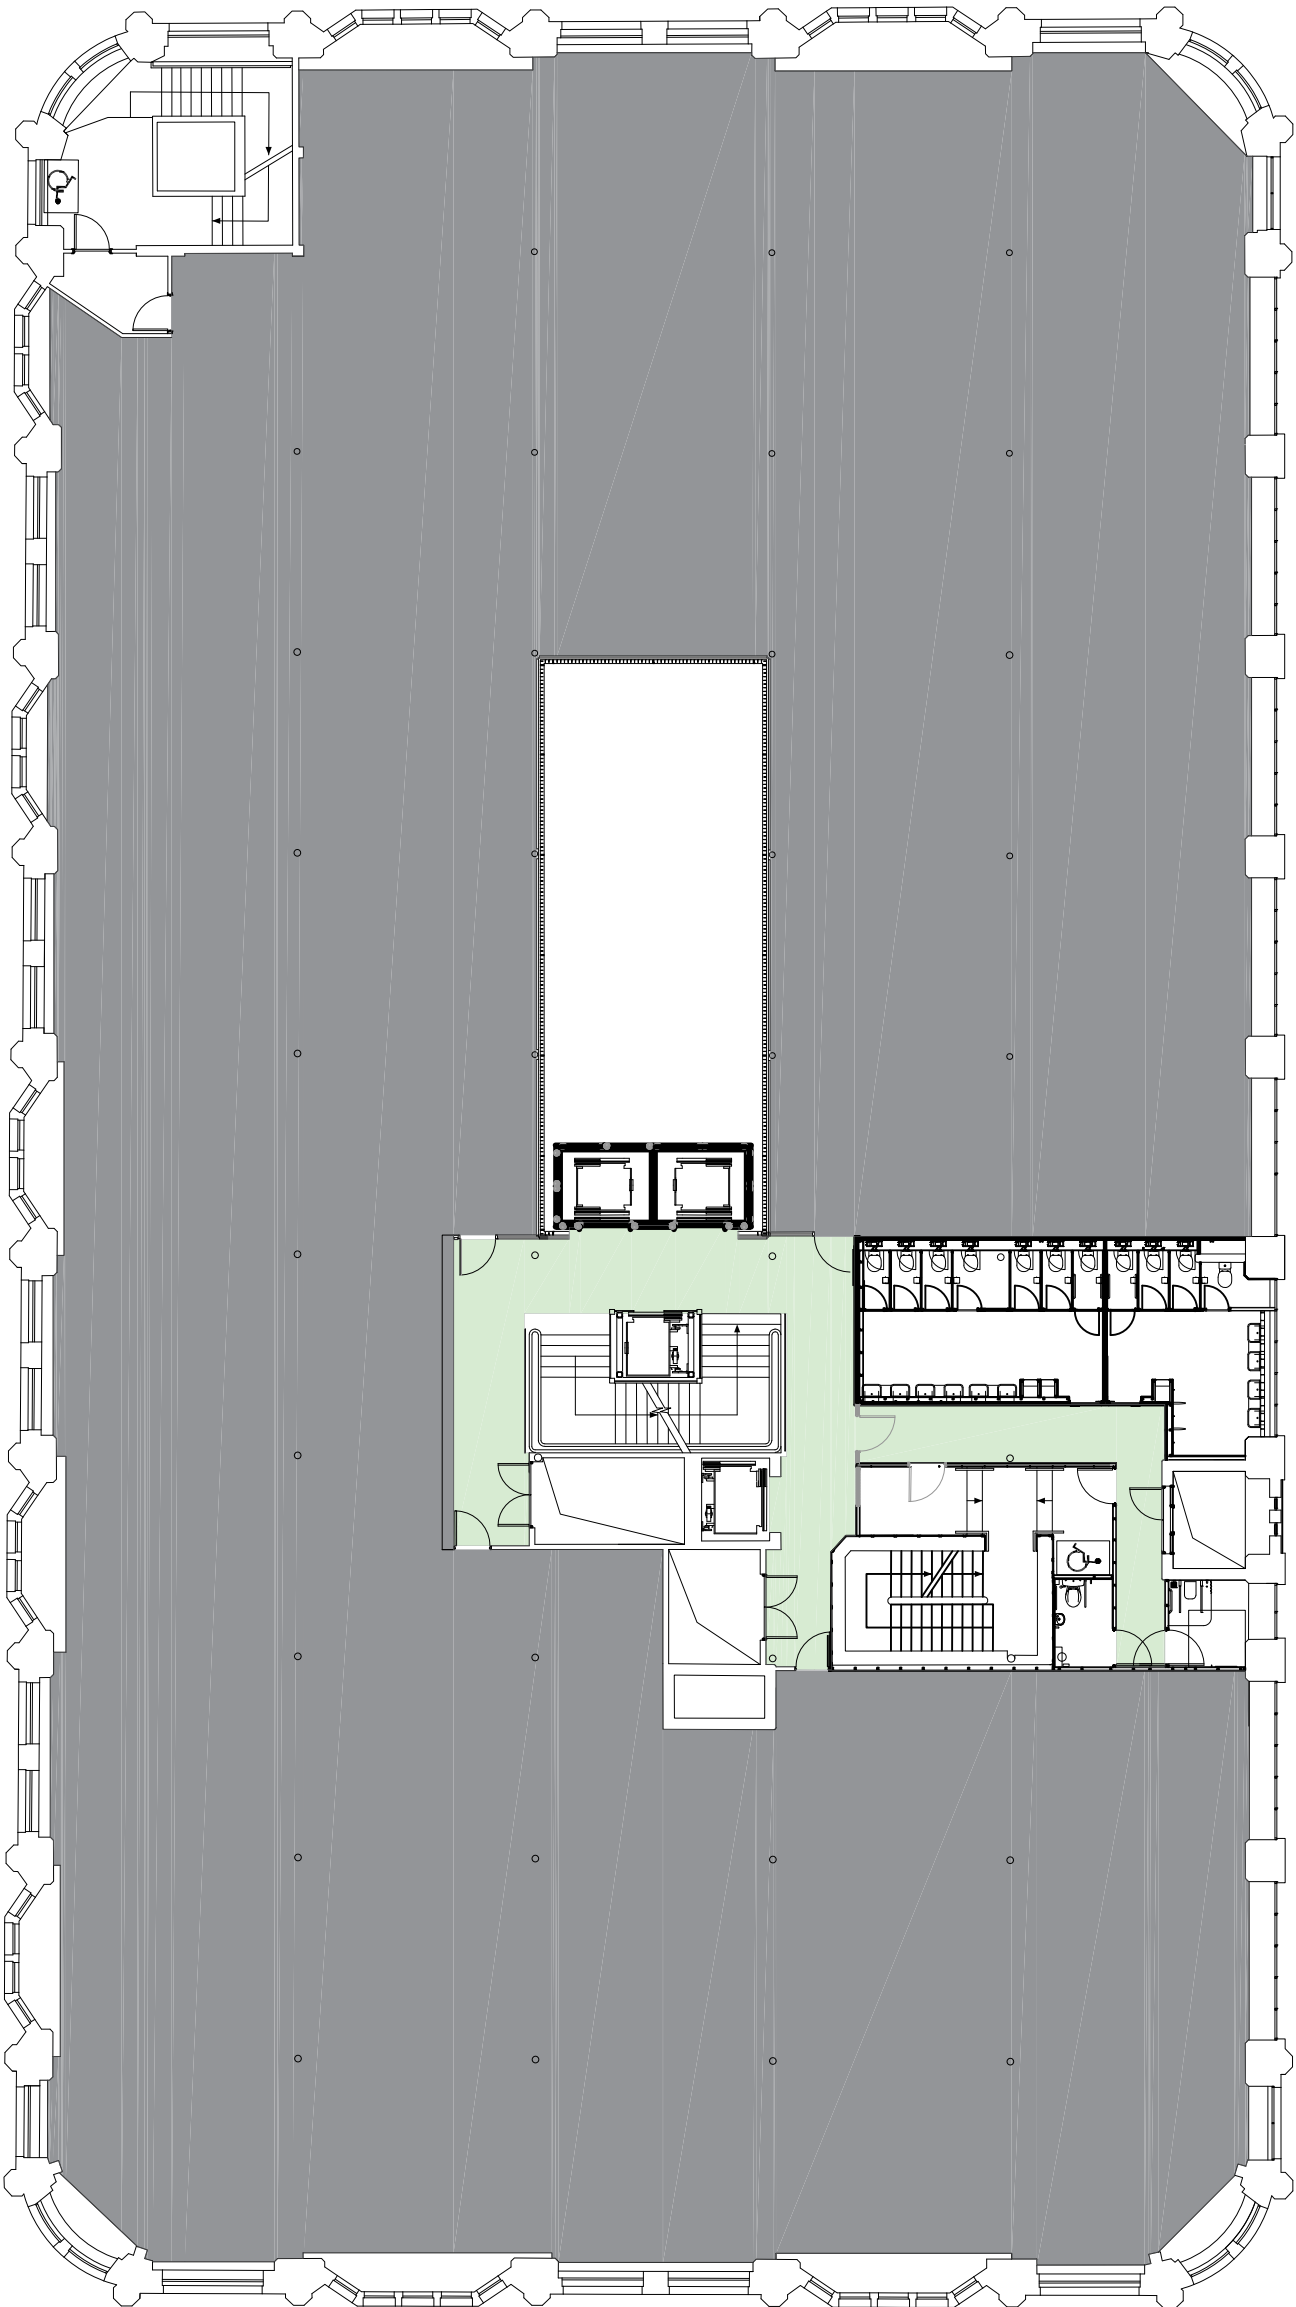

Small Power & Data Notes

1. All small power & data locations, heights & specs subject to review & approval and TBC by contractor / IT consultant.
2. Any remaining existing power & data being kept is to be checked by contractor / IT consultant.
3. Where TVs are installed contractor must allow for all necessary requirements including power, data, TV socket & HDMI.
4. Server cab locations TBC by specialist contractor / IT consultant.
5. All cleaners sockets @ 450mm AFPL.
6. LL = Low Level @ 450mm AFPL. TBC by designer.
7. NL = Mid Level @ 900mm - 1250mm AFPL. TBC by designer.
8. HL = High Level @ 1500mm - 1600mm AFPL. TBC by designer.
9. AV = Above Worktop @ 150mm above counter height.
10. Client and contractor to confirm if power & data is sufficient.

-  Floorbox - 2 Power, 2 Data
-  Floorbox - 4 Power, 4 Data
-  USB Point to TV (In Floorboxes)
-  Single Power Socket
-  Twin Power Socket
-  Single switched fuse spur
-  Cleaners Socket.
-  TV / AV Sockets
-  Data Point. N = No. of
-  Wifi Data Point
-  Comms Cabinet

Rev 1: Final Issue 28/04/23 RG

Rev Description Date By Chk

Client Name

Philip J Davies Holdings plc

Project Name

Sevendale House

DWG Title:

Second Floor - Small Power and Data

DWG NO: 63_200 REGION: -

SCALE 1: 200 @A3 DRAWN: RG

DWG STATUS:

TENDER

© OBI Property Limited
80 Halsey Street, Manchester, M2 3FX
t: 0161 237 7177 e: info@obiproperty.co.uk

