

ADC Entrance Solutions
Units 1 & 2 Apex Court,
Bassendale Road
Bromborough
Wirral
CH62 3RE


Person in Charge: Ethan Penny
Directory: ADC Quoted\2024\

Position: W01, W02, W03, W04

Description: Fixed Field
Quantity: 4 Pcs.
System: Comar 9Pi / 7Pi CD Finger Guard Pivot Ladder Frame with 7Pi CD 100mm Box Inside Security (Door Beads) + CS795

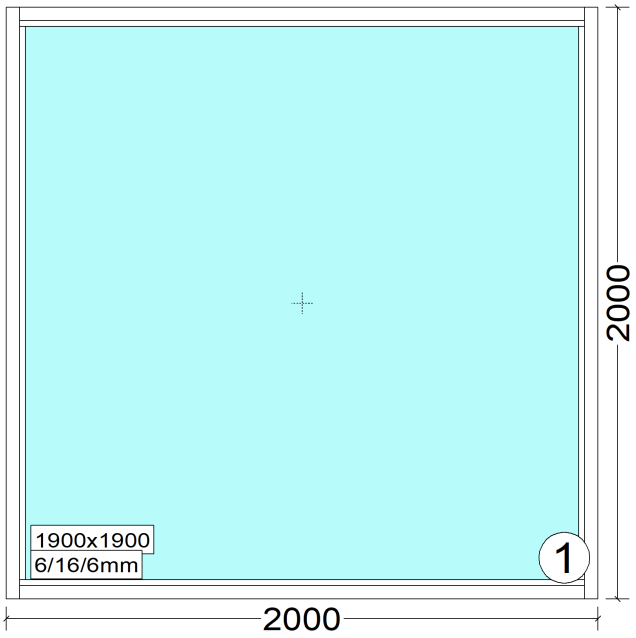

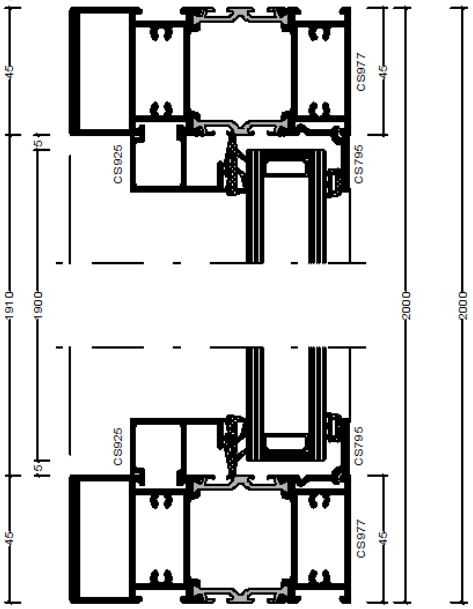

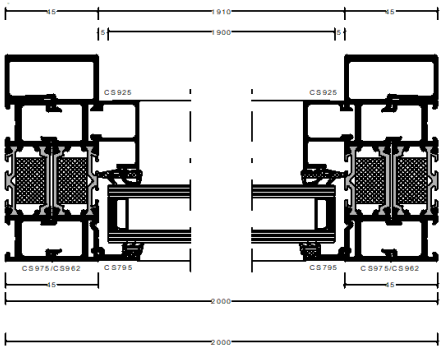

Scale: 1:25
View: Exterior View


ADC Entrance Solutions
Units 1 & 2 Apex Court,
Bassendale Road
Bromborough
Wirral
CH62 3RE

Person in Charge: Ethan Penny
Directory: ADC Quoted\2024\

Position: ED02	
Description:	Door Element
Quantity:	1 Pcs.
System:	Comar 9Pi / 7Pi CD Finger Guard Pivot Ladder Frame with 7Pi CD 100mm Box Inside Standard (Door Beads)

ADC Entrance Solutions
Units 1 & 2 Apex Court,
Bassendale Road
Bromborough
Wirral
CH62 3RE

Person in Charge: Ethan Penny
Directory: ADC Quoted\2024\

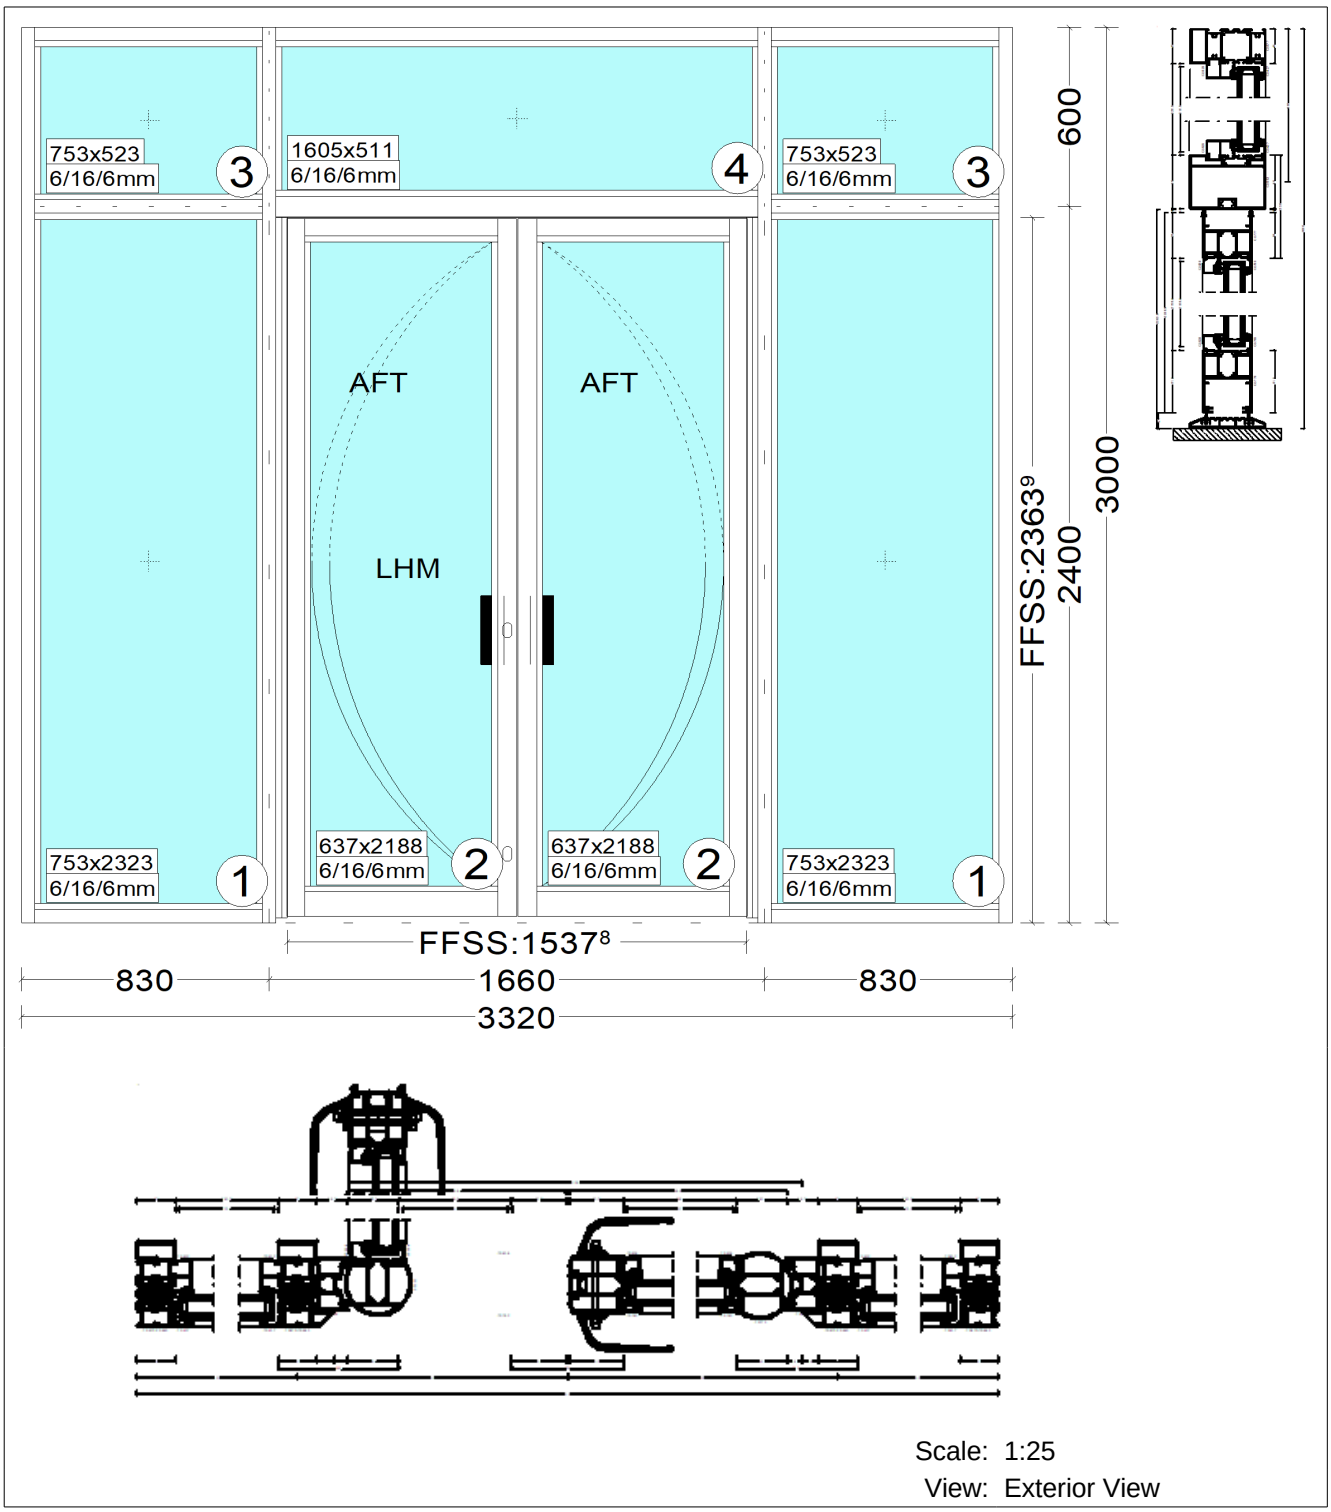

Scale: 1:25
View: Exterior View


ADC Entrance Solutions
Units 1 & 2 Apex Court,
Bassendale Road
Bromborough
Wirral
CH62 3RE


Person in Charge: Ethan Penny
Directory: ADC Quoted\2024\


Position: ED09	
Description:	Door Element
Quantity:	1 Pcs.
System:	Comar 9Pi / 7Pi CD Finger Guard Pivot Ladder Frame with 7Pi CD 100mm Box Inside Standard (Door Beads)

ADC Entrance Solutions
Units 1 & 2 Apex Court,
Bassendale Road
Bromborough
Wirral
CH62 3RE

Person in Charge: Ethan Penny
Directory: ADC Quoted\2024\

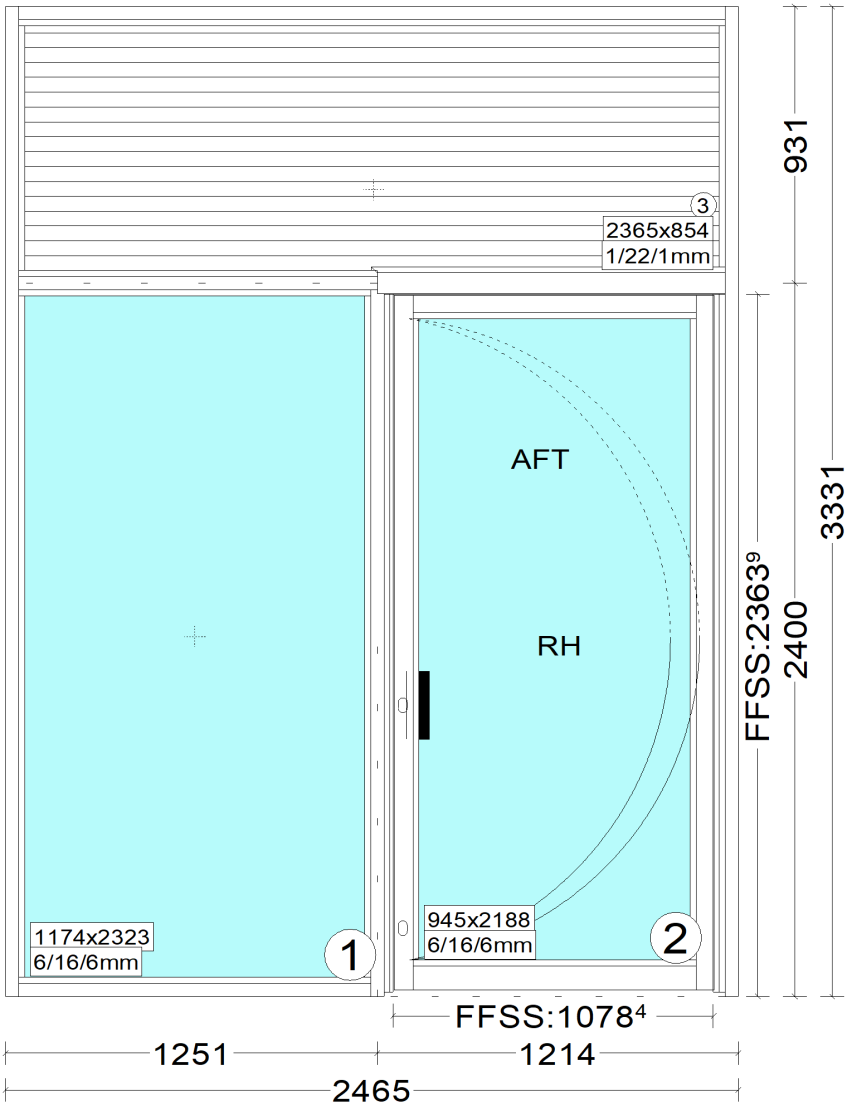

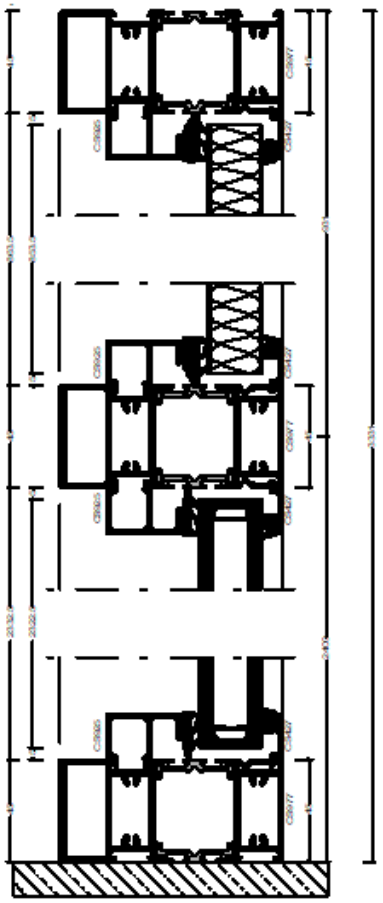

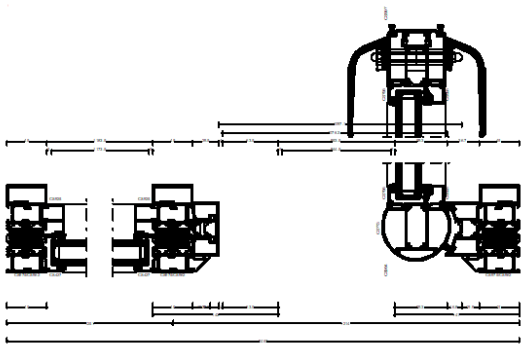

Scale: 1:25

ADC Entrance Solutions
Units 1 & 2 Apex Court,
Bassendale Road
Bromborough
Wirral
CH62 3RE

Person in Charge: Ethan Penny
Directory: ADC Quoted\2024\

View: Exterior View


ADC Entrance Solutions
Units 1 & 2 Apex Court,
Bassendale Road
Bromborough
Wirral
CH62 3RE


Person in Charge: Ethan Penny
Directory: ADC Quoted\2024\


Position: ED08	
Description:	Door Element
Quantity:	1 Pcs.
System:	Comar 9Pi / 7Pi CD Finger Guard Pivot Ladder Frame with 7Pi CD 100mm Box Inside Standard (Door Beads)

ADC Entrance Solutions
Units 1 & 2 Apex Court,
Bassendale Road
Bromborough
Wirral
CH62 3RE

Person in Charge: Ethan Penny
Directory: ADC Quoted\2024\

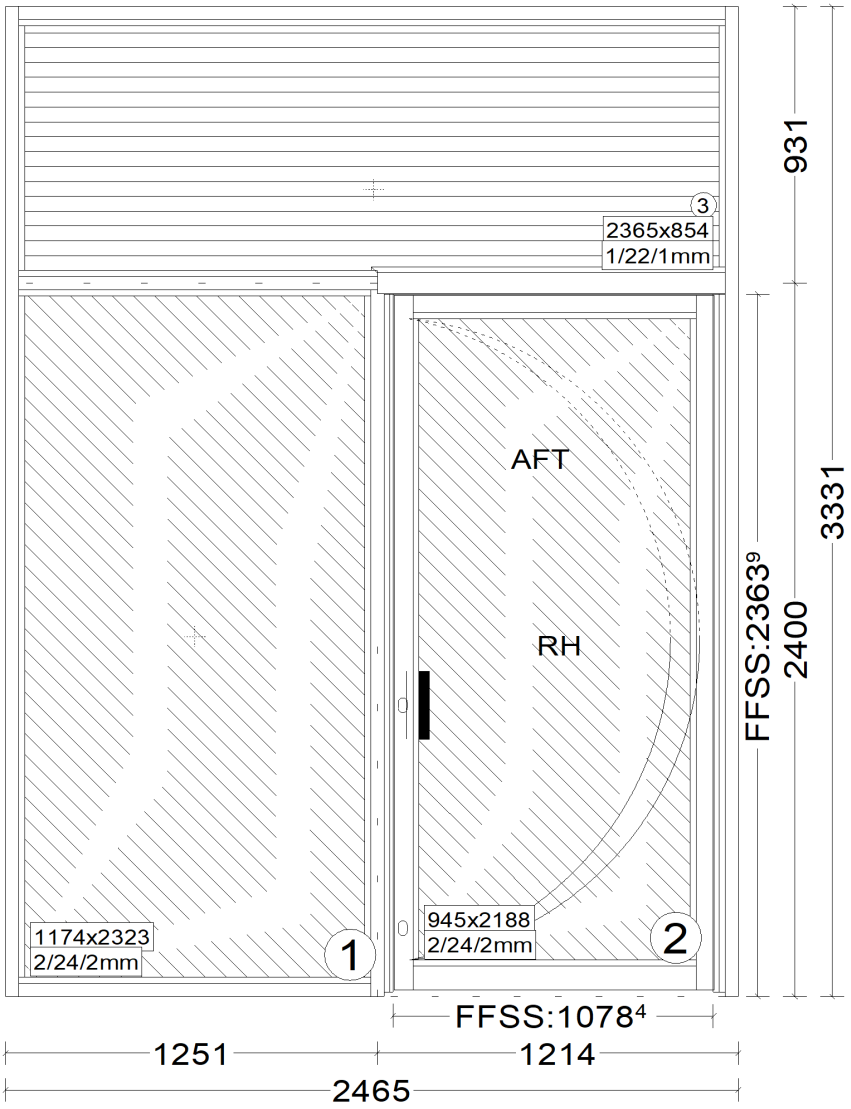

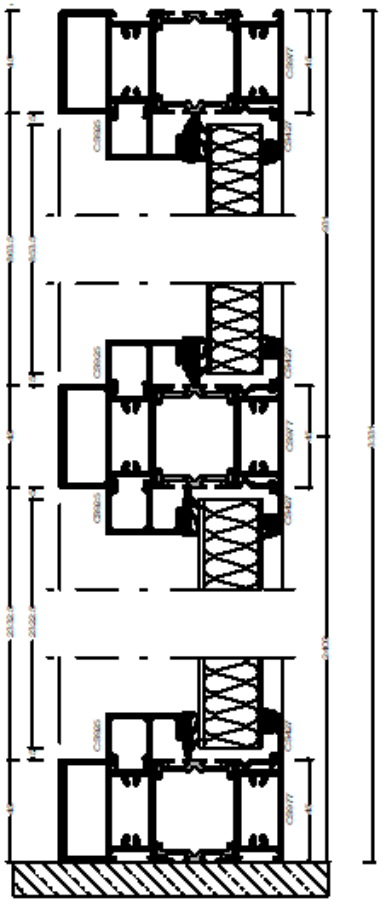

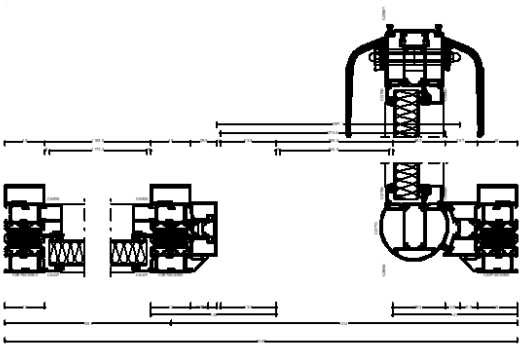

Scale: 1:25

ADC Entrance Solutions
Units 1 & 2 Apex Court,
Bassendale Road
Bromborough
Wirral
CH62 3RE

Person in Charge: Ethan Penny
Directory: ADC Quoted\2024\

View: Exterior View