
© This drawing is copyright and owned by Studio Lime Ltd.




Elevation A
Scale: 1:100

New extension to existing hospital | Existing hospital

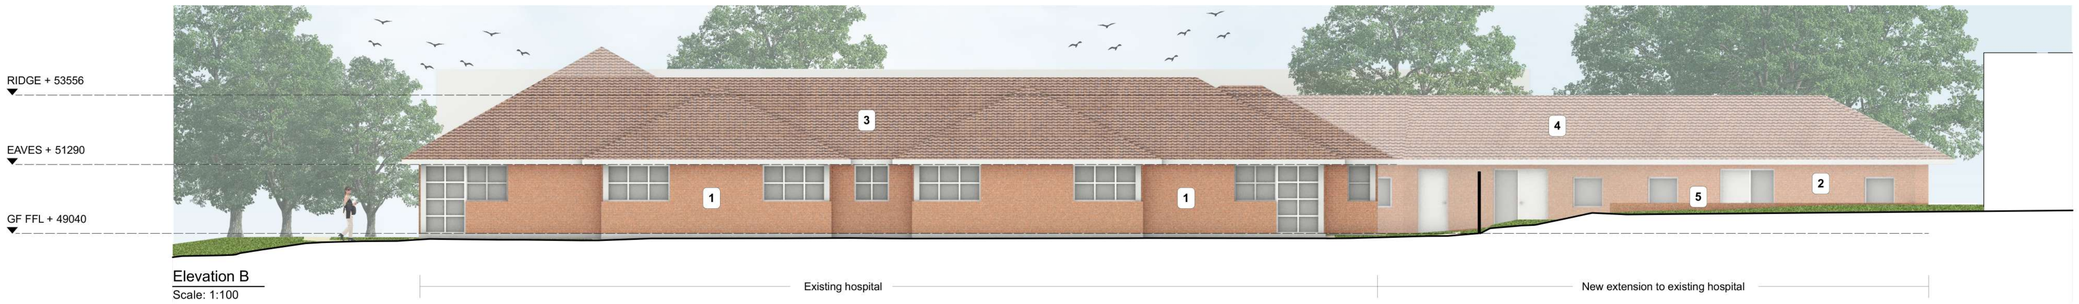


Elevation B
Scale: 1:100

Existing hospital | New extension to existing hospital

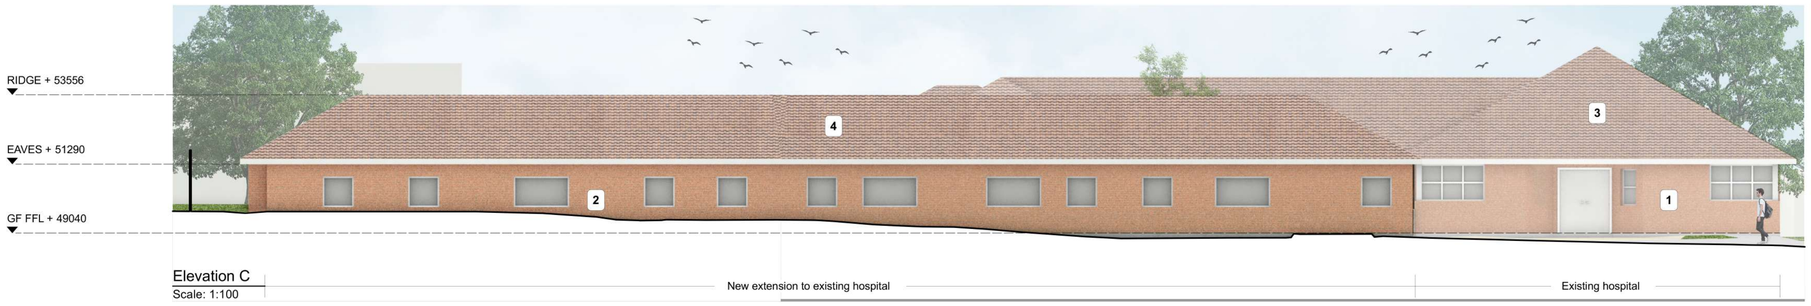


Elevation C
Scale: 1:100

New extension to existing hospital | Existing hospital

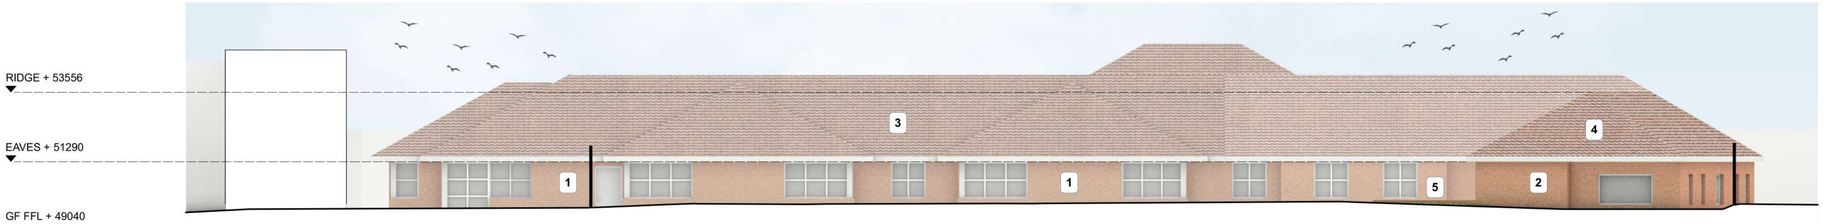

Elevation D
Scale: 1:100

Existing hospital | New extension to existing hospital

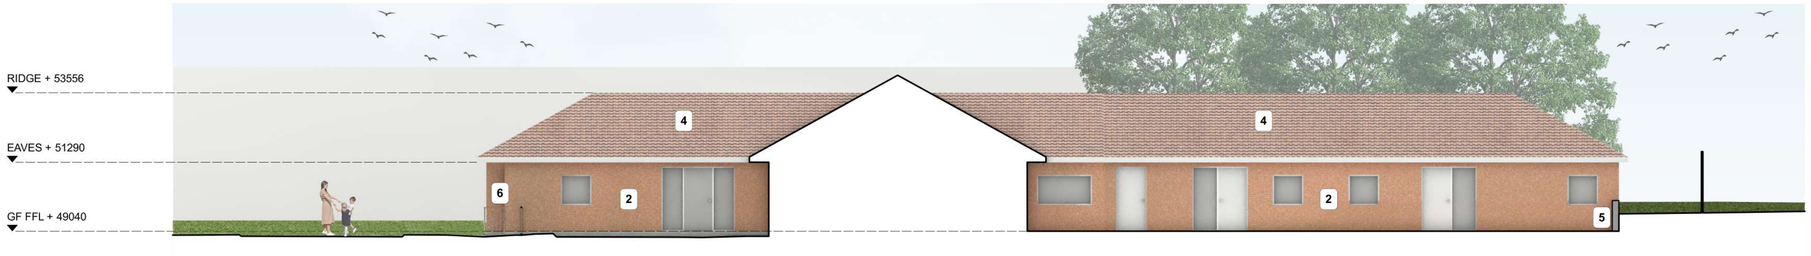


Elevation E
Scale: 1:100

New extension to existing hospital | Existing hospital | New extension to existing hospital

ELEVATIONS KEY

1	Existing Brick
2	Proposed Brick to match Existing
3	Existing clay tiles
4	Proposed clay tiles to match Existing
5	Proposed 1000mm retaining wall
6	Proposed railings for access and protection to landscaping

1:500 @ A1

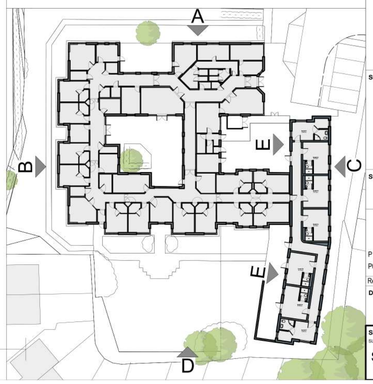

studiolime architects

RIBA Chartered Practice
45 Colston Street, Bristol, BS1 5AX
(0117) 304 8308
www.studiolime.co.uk

Project Title
AFG Mill Brook Expansion

Mill Brook, 57 Wastdale Road, Manchester, M23 2RX

Sheet Title
Elevations as Proposed

Status
PLANNING ISSUE

Rev.	Date	Initial	Revision Notes
P10	27/09/2024	JS	Issued for planning
P01	20/09/2024	JS	Issued for information

Drawn By:	Checked By:	Scale:
JS	AR	1:100 @ A1

Sheet No. (SL_Project ID_Type_Zone_Number): SL_P23045 _DWG_C_PR30
Rev.: P10